
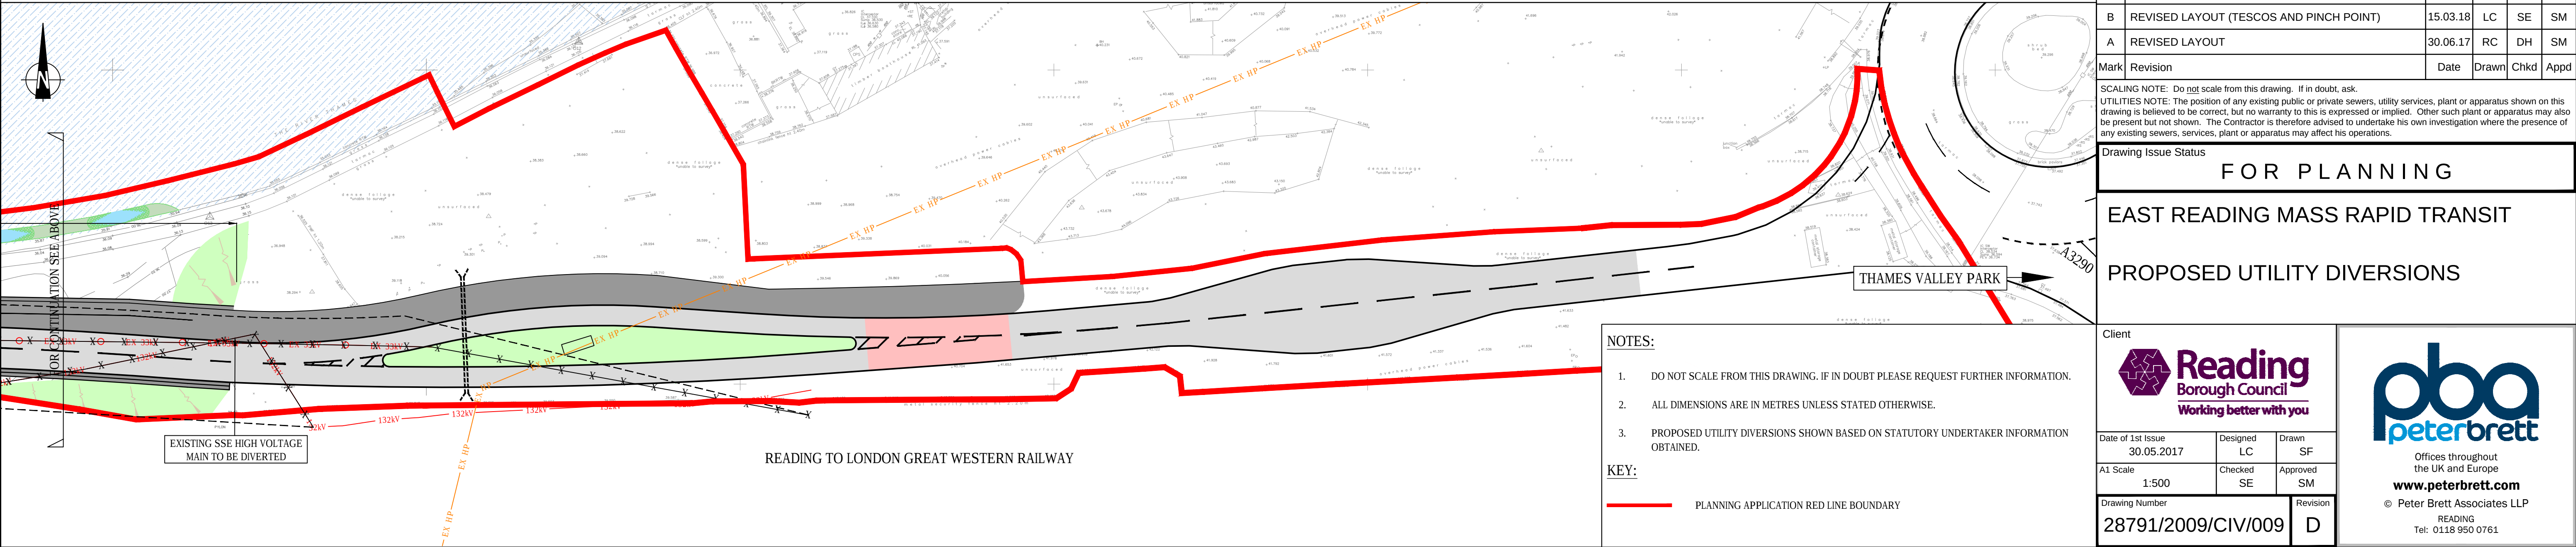
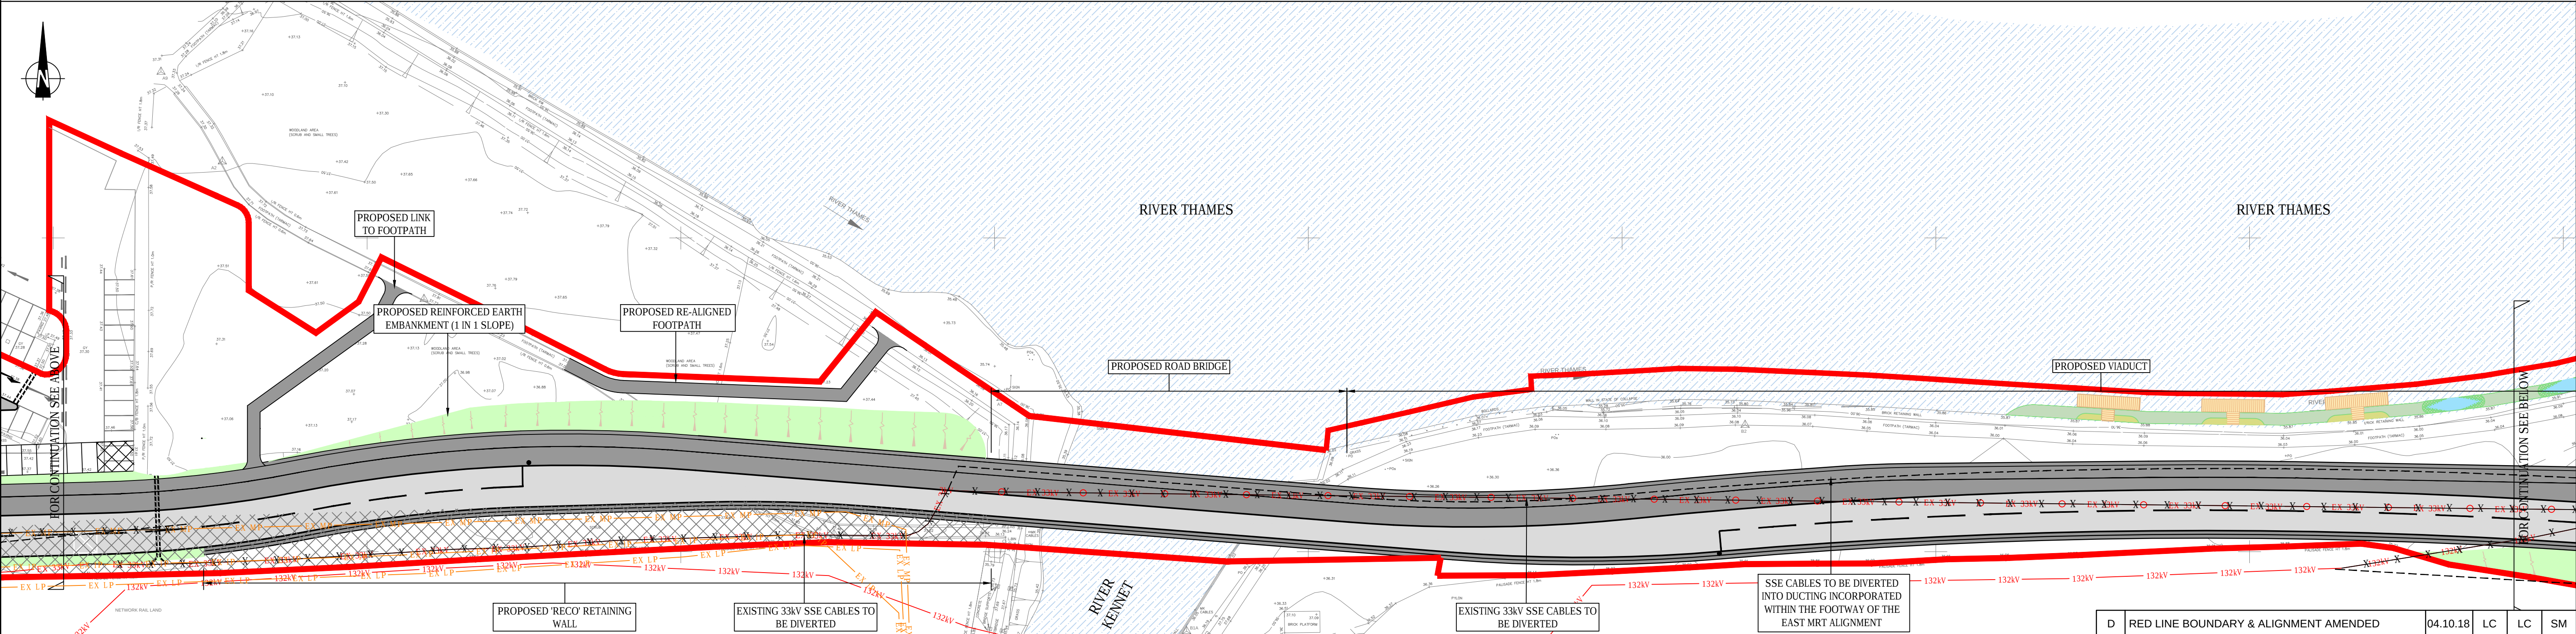


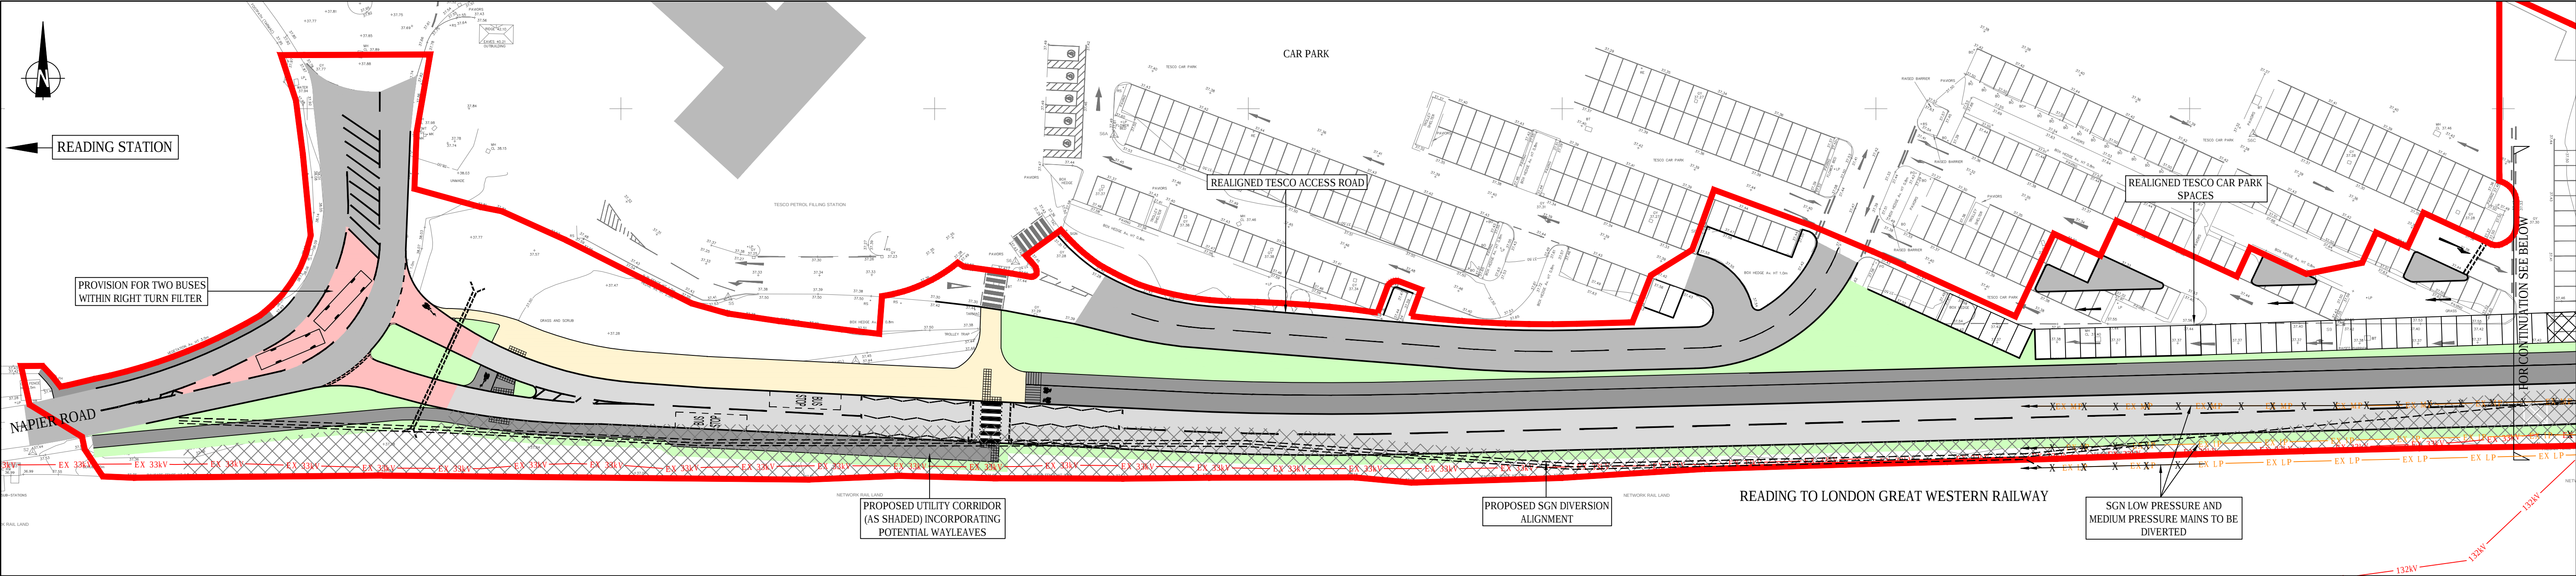

D	RED LINE BOUNDARY & ALIGNMENT AMENDED	04.10.18	LC	LC	SM
C	RED LINE BOUNDARY AMENDED	28.05.18	LC	LC	SM
B	REVISED LAYOUT (TESCOS AND PINCH POINT)	15.03.18	LC	SE	SM
A	REVISED LAYOUT	30.06.17	RC	DH	SM
Mark	Revision	Date	Drawn	Chkd	Appd

SCALING NOTE: Do not scale from this drawing. If in doubt, ask.
UTILITIES NOTE: The position of any existing public or private sewers, utility services, plant or apparatus shown on this drawing is believed to be correct, but no warranty to this is expressed or implied. Other such plant or apparatus may also be present but not shown. The Contractor is therefore advised to undertake his own investigation where the presence of any existing sewers, services, plant or apparatus may affect his operations.

Drawing Issue Status

FOR PLANNING

EAST READING MASS RAPID TRANSIT

PROPOSED UTILITY DIVERSIONS

Client

**Reading**
Borough Council
Working better with you

Date of 1st Issue
30.05.2017

Designed
LC

Drawn
SF

A1 Scale
1:500

Checked
SE

Approved
SM

Drawing Number
28791/2009/CIV/009

Revision
D

**pba**
peterbrett
Offices throughout
the UK and Europe
www.peterbrett.com
© Peter Brett Associates LLP
READING
Tel: 0118 950 0761

- NOTES:
- DO NOT SCALE FROM THIS DRAWING. IF IN DOUBT PLEASE REQUEST FURTHER INFORMATION.
 - ALL DIMENSIONS ARE IN METRES UNLESS STATED OTHERWISE.
 - PROPOSED UTILITY DIVERSIONS SHOWN BASED ON STATUTORY UNDERTAKER INFORMATION OBTAINED.
- KEY:
- PLANNING APPLICATION RED LINE BOUNDARY