


+40.2 FL

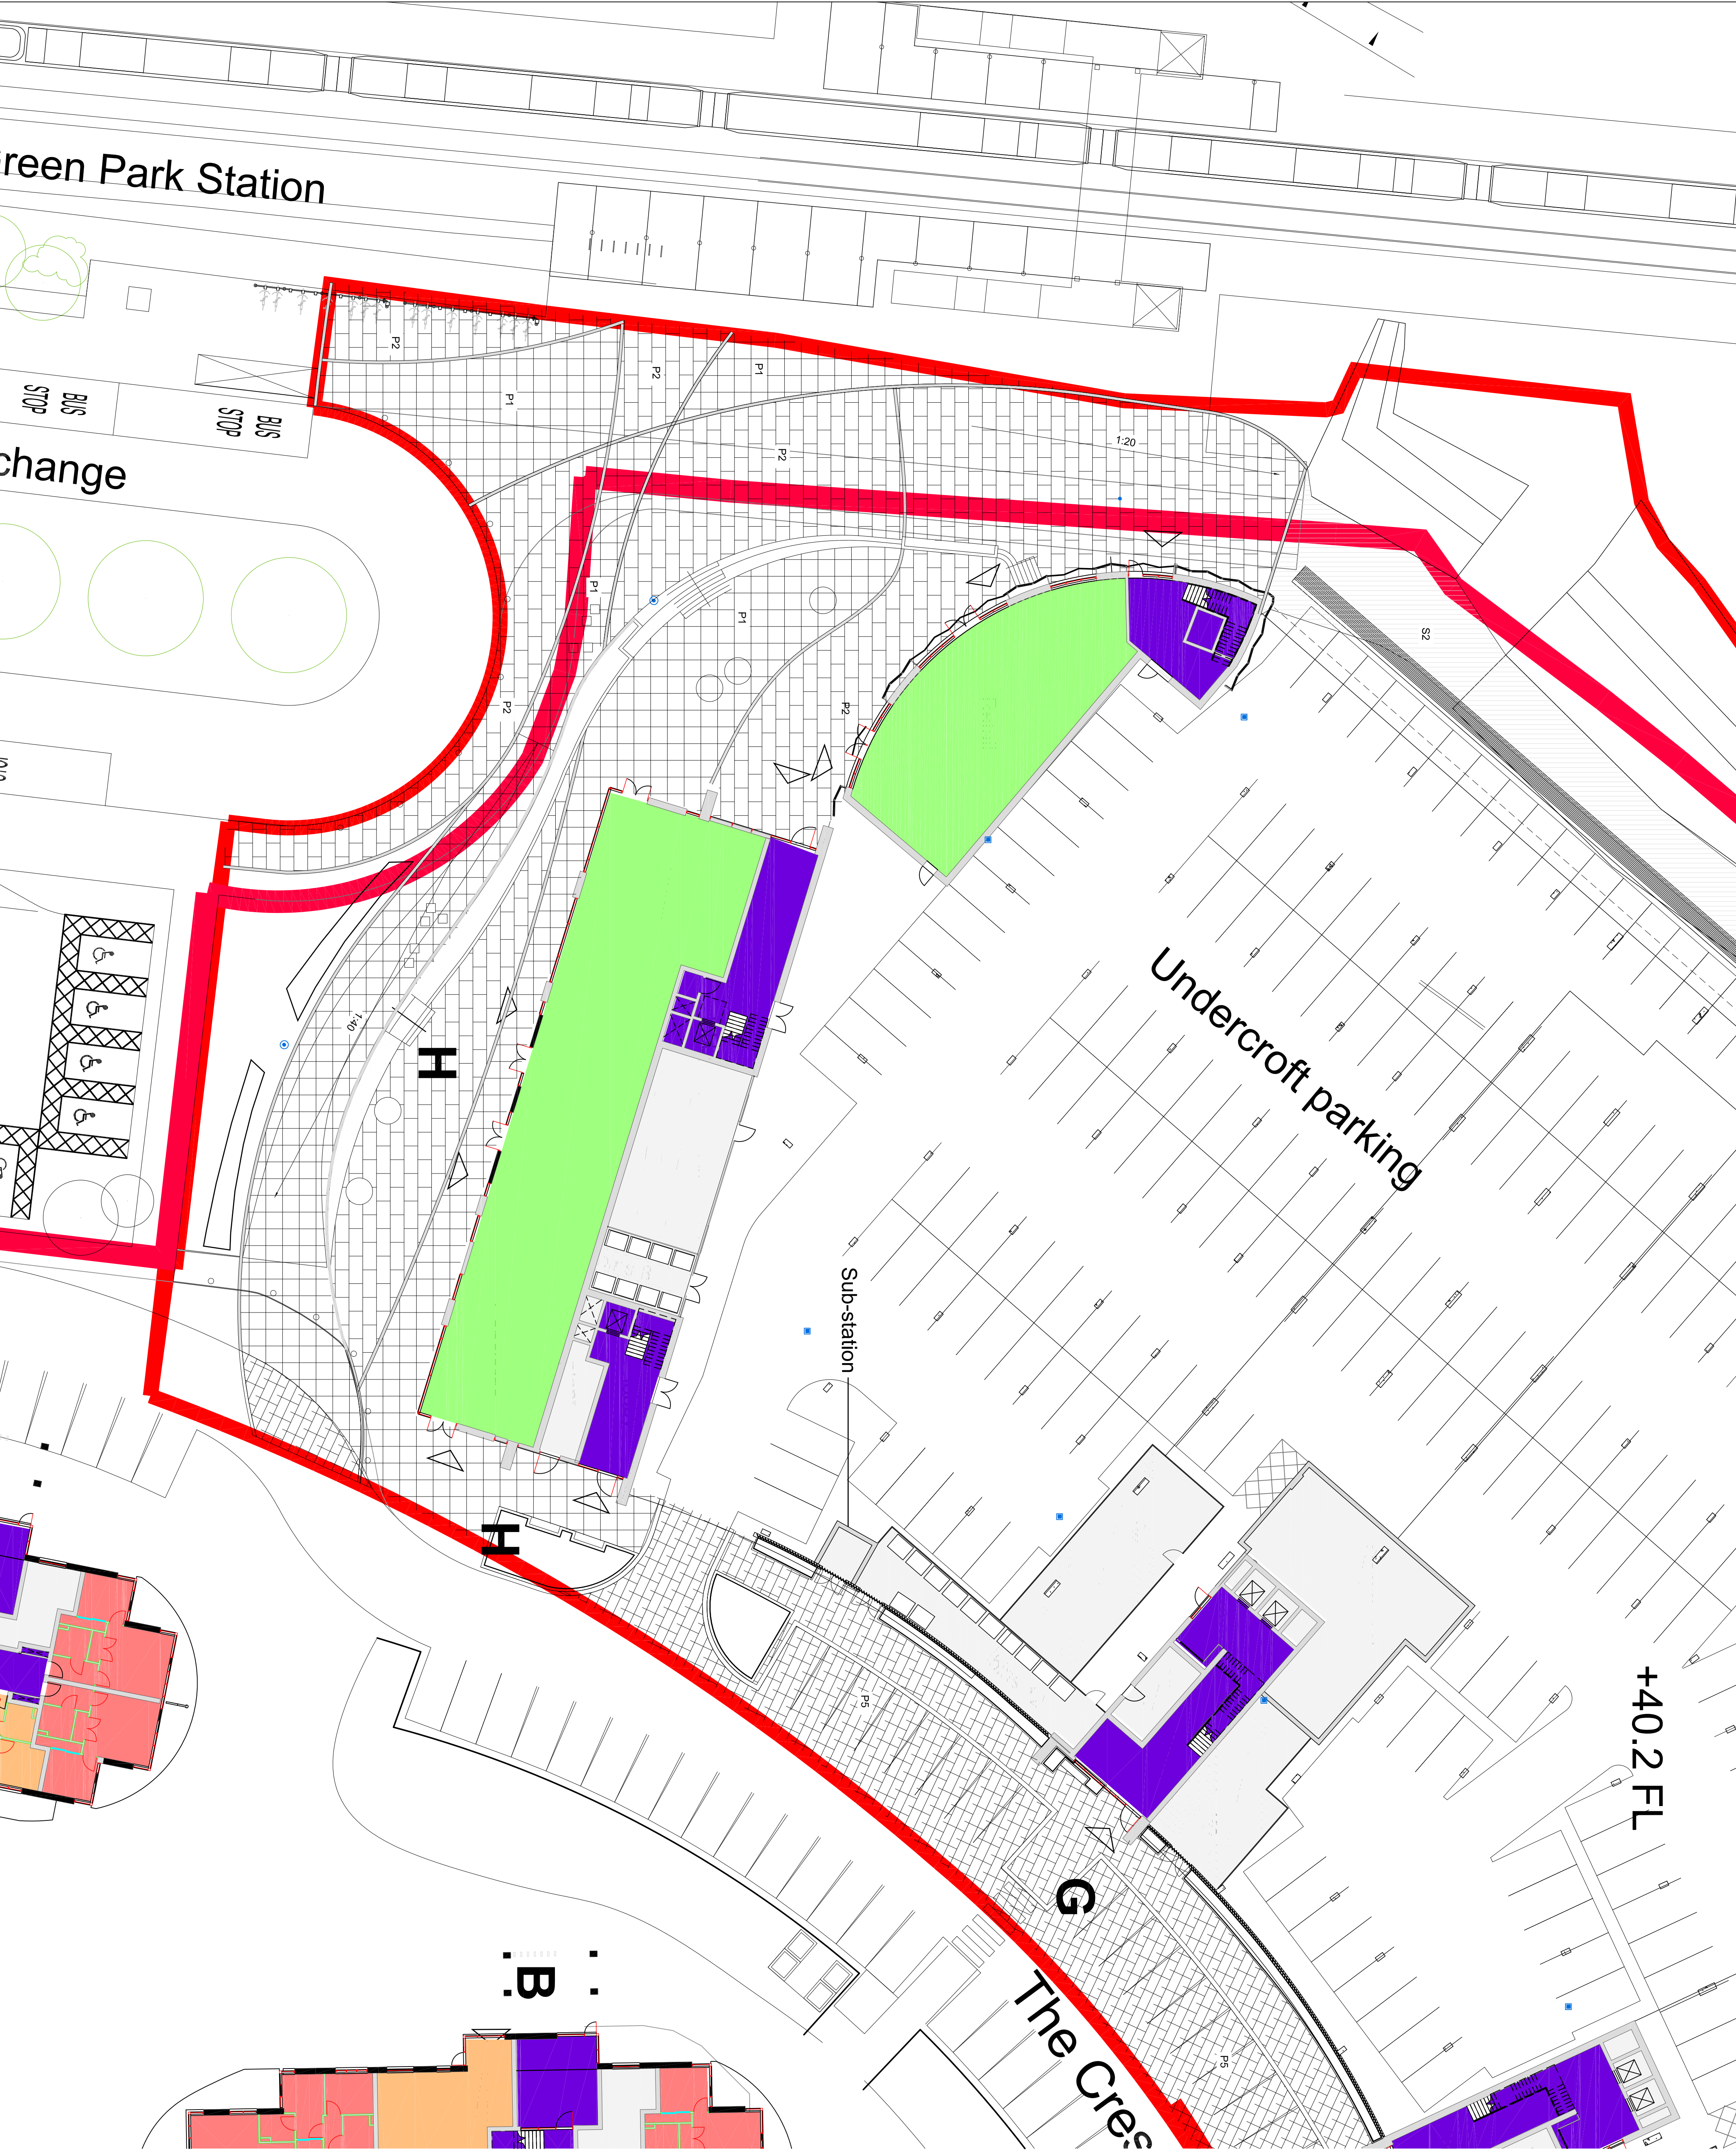

		KEY
		Plate Boundary
		SURFACES
P1		P1 – Paving Type 1 Concrete Block Paving or similar Product ref.: La Lino Block Manufacturer: Marnalis Colour: Grey Size: 200x300x65mm
P2		P2 – Paving Type 2 Concrete Block Paving or similar Product ref.: La Lino Block Manufacturer: Marnalis Colour: Light Granite Size: 200x300x65mm
P3		P3 – Paving Type 3 Granite Block Paving or similar Product ref.: Prospro Manufacturer: Marnalis Size: 200x300x90mm
F4		P4 – Paving Type 4 Granite Block Paving or similar Product ref.: Prospro Manufacturer: Marnalis Size: 200x300x90mm
F5		P5 – Paving Type 5-Struck Surface Cessant Road Concrete Block, or similar Manufacturer: Marnalis Colour:Light Granite Size: 200x300x65mm
F6		P6 – Paving Type 6 Granite Block Banding or similar Product ref.: La Lino Block Colour:Grey Size: 200x300x65mm
S1		S1 – Surface Type 1 – Paving Type 5 Timber Boardwalk, or similar Product ref.: Timber Deck Manufacturer: TBC
S2		S2 – Surface Type 2-No Development Zone Compacted Gravel, or similar Product ref.: TBC Manufacturer: TBC
S3		S3 – Surface Type 3 Hogbins Path or similar Material: Compacted Gravel Colour: Silver
		Steps and Handrail, or similar Steps Product ref.: Prospro Steps Colour: Dark granite Handrail Material: Stainless Steel
		Architectural Seats In situ stone, or similar Colour: TBC
		FURNITURE Finish: Trowel Finish
		Timber black bench or similar Material: European Oak
		Timber European Oak Colour: Natural
		Timber Singular Seat Material: Timber, or similar Manufacturer: TBC
		Timber Communal Seating Material: Timber, or similar Manufacturer: TBC
		Planner Type 1 – Podium and Ground Materials: Brick match facade, or similar Colour: TBC
		Planner Type 2 – Podium Materials: Brush steel match facade, or similar Manufacturer: TBC
		Planner Type 3 – Ground Materials: Surface Concrete, or similar Colour: TBC
		Finish: Towel Finish
		Bollard Product ref.: Gae Bollard, or similar Manufacturer: Marnalis
		Column lighting Product ref.: TBC Manufacturer: TBC
		ECOLOGICAL ELEMENTS
		Bird Boxes Schwagerl IB, or similar approved indicative location on retaining wall, ecological position to be confirmed by ecologist
E 14.05.18	D LG	UPDATED BASE
C 22.11.17	B LG	REVISIONS TO COMMENTS
B 25.05.17	LG	REVISIONS TO COMMENTS
A 19.05.17	Lg	REVISIONS TO COMMENTS

ST EDWARDS	524	7:200/A1	PU
GREEN PARK VILLAGE PHASE 6A			
HARDWORKS GROUND : PLAN 2 OF 2			
DATE:			
FOR PLANNING			
OWNER:	524		
MA.3067-06A.2002			
LG			
APR-2017			
M A C F A R L A N D A S S O C S			
CREAN & ENGINEERING INC. AND LANDSCAPE			
7000 WINTER ROAD • 1ST FLOOR WINTER			
STATION MA 01802 • TEL: 508-253-1100			
FAX: 508-253-1101 • WWW.MACFLANDASSOC.COM			

