


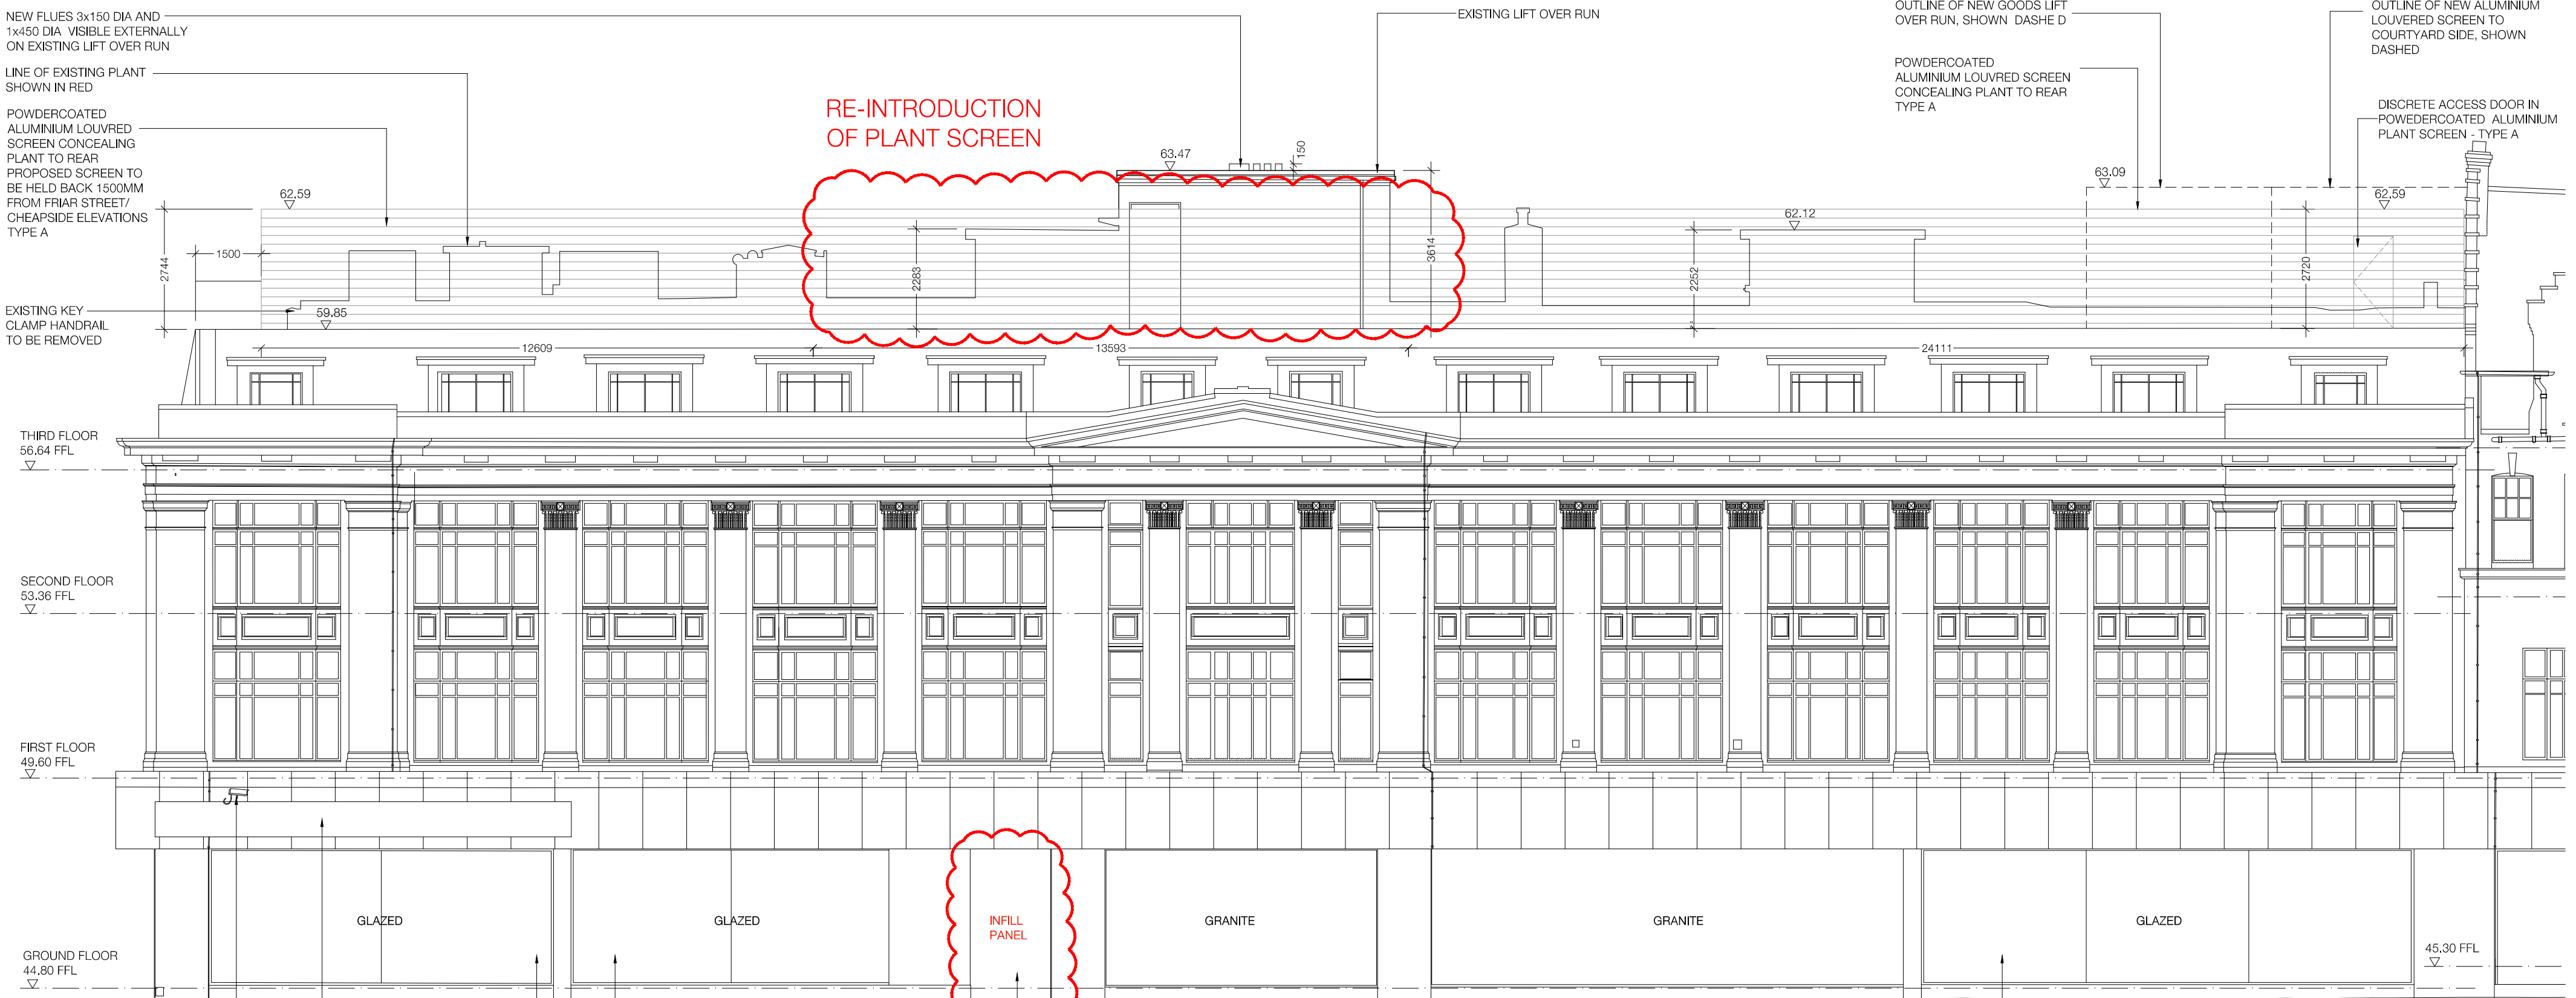

01 ELEVATION 03a
SCALE: 1:100 @ A1

EXISTING SECURITY CAMERA LOCATION TO BE RETAINED ALL EQUIPMENT TO BE RETAINED

EXISTING SIGNAGE AND ALL REDUNDANT CABLES TO BE REMOVED

EXISTING SINGLE GLAZING TO BE RETAINED AND RECEIVE NEW TWO WAY FILM FOR PRIVACY AND MANIFESTATION

NEW INFILL PANEL WITH GRANITE TO MATCH EXISTING IN ADJACENT OPENING REFER TO DETAIL DWG MS 460

INFILL PANEL BROUGHT FORWARD ON PLAN. COMMENTS FROM CONSULTATION WITH POLICE & SECURE BY DESIGN

EXISTING SINGLE GLAZING TO BE RETAINED AND RECEIVE NEW TWO WAY FILM FOR PRIVACY AND MANIFESTATION

PRIMARK
CHEAPSIDE

Continues on elevation 03b



02 ELEVATION 03b
SCALE: 1:100 @ A1

EXISTING SINGLE GLAZING TO BE RETAINED AND RECEIVE NEW TWO WAY FILM FOR PRIVACY AND MANIFESTATION, MANIFESTATION AT LOW LEVEL TO ACCOMMODATE FLOOR LEVEL CHANGE

NEW POWDERCOAT ALUMINIUM DOORS PROVIDING ACCESS TO SUBSTATION IN LOWER GROUND FLOOR, FOR INFORMATION REFER TO MS 368

NEW POWDERCOAT ALUMINIUM LOUVERED INTAKE & EXHAUST TO SUBSTATION


TWO NEW FIRE DOORS TO BS PAS24 TO MEET SECURE BY DESIGN STANDARDS REFER TO NBS SPECIFICATION L20/491

ALTERATIONS TO SUIT AIR EXTRACT/INTAKE REQUIREMENT

PRIMARK

Continues on elevation 03a

0 Metres

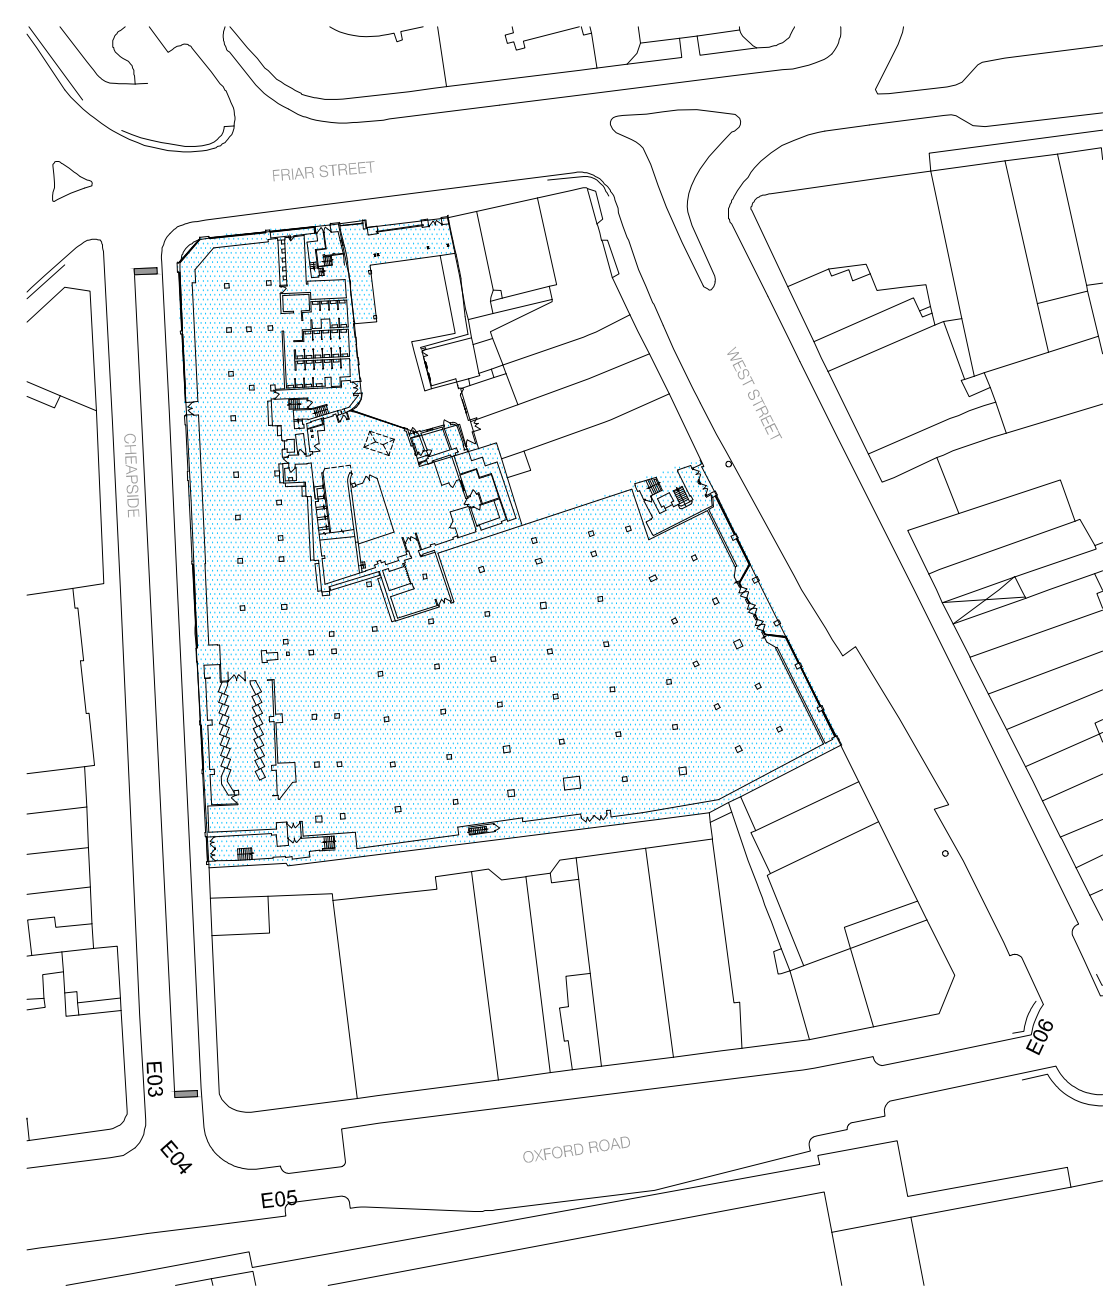

Notes				
H	15/07/16	REVISED FOR PLANNING	BS	LK
G	01/08/16	SCALE BAR ADDED	BS	LK
F	20/05/16	REVISED PLANNING	ES	LK
E	13/02/16	ISSUED FOR TENDER	BS	LK
D	18/03/16	STAGE 0 ISSUE	BS	LK
C	15/01/15	STAGE 0 ISSUE	ES	LK
B	15/12/15	ISSUED FOR PLANNING	ES	LK
A	27/11/15	ISSUED FOR FIRST STAGE TENDER	ES	LK
/	25/11/15	DRAFT PLANNING ISSUE	ES	LK
Rev	Date	Revisions	By	Checked
eySmith MoreySmith nith				
24 Marshalsea Road London SE1 1HF Telephone 020 7389 1470 Fax 020 7378 1214 Email info@moreysmith.co.uk www.moreysmith.co.uk				
REVISED PLANNING				
Job 966				
PRIMARK UK HEAD OFFICE REFURBISHMENT READING				
Drawing title				
PROPOSED STREET ELEVATIONS CHEAPSIDE ELEVATIONS 03a AND 03b				
Date MAY 2016 Job no. PR-696 Drawing no. MS 751 Rev. H				
Scale 1:100@A1 Drawn by HR Checked LK				
Drawing not to be scaled. (Except for Planning Purposes) All dimensions to be checked on site, any discrepancies must be reported to the designer immediately. ©MoreySmith				