
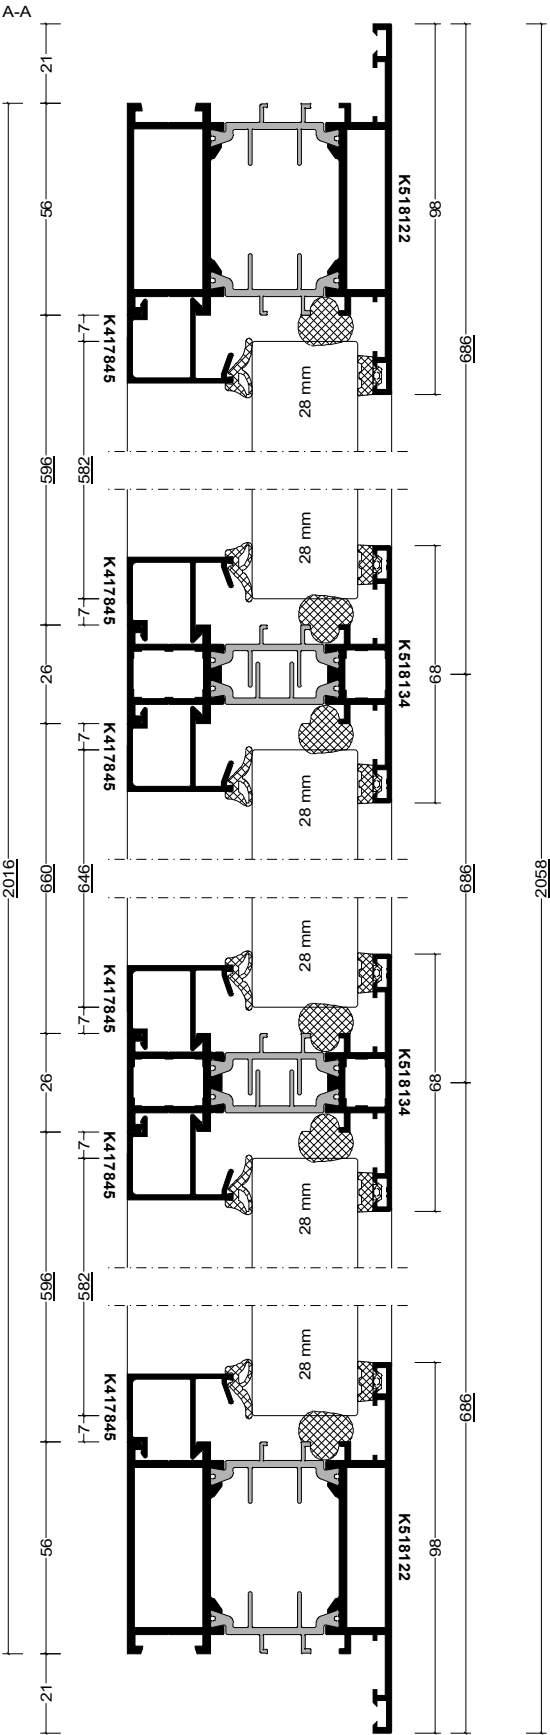
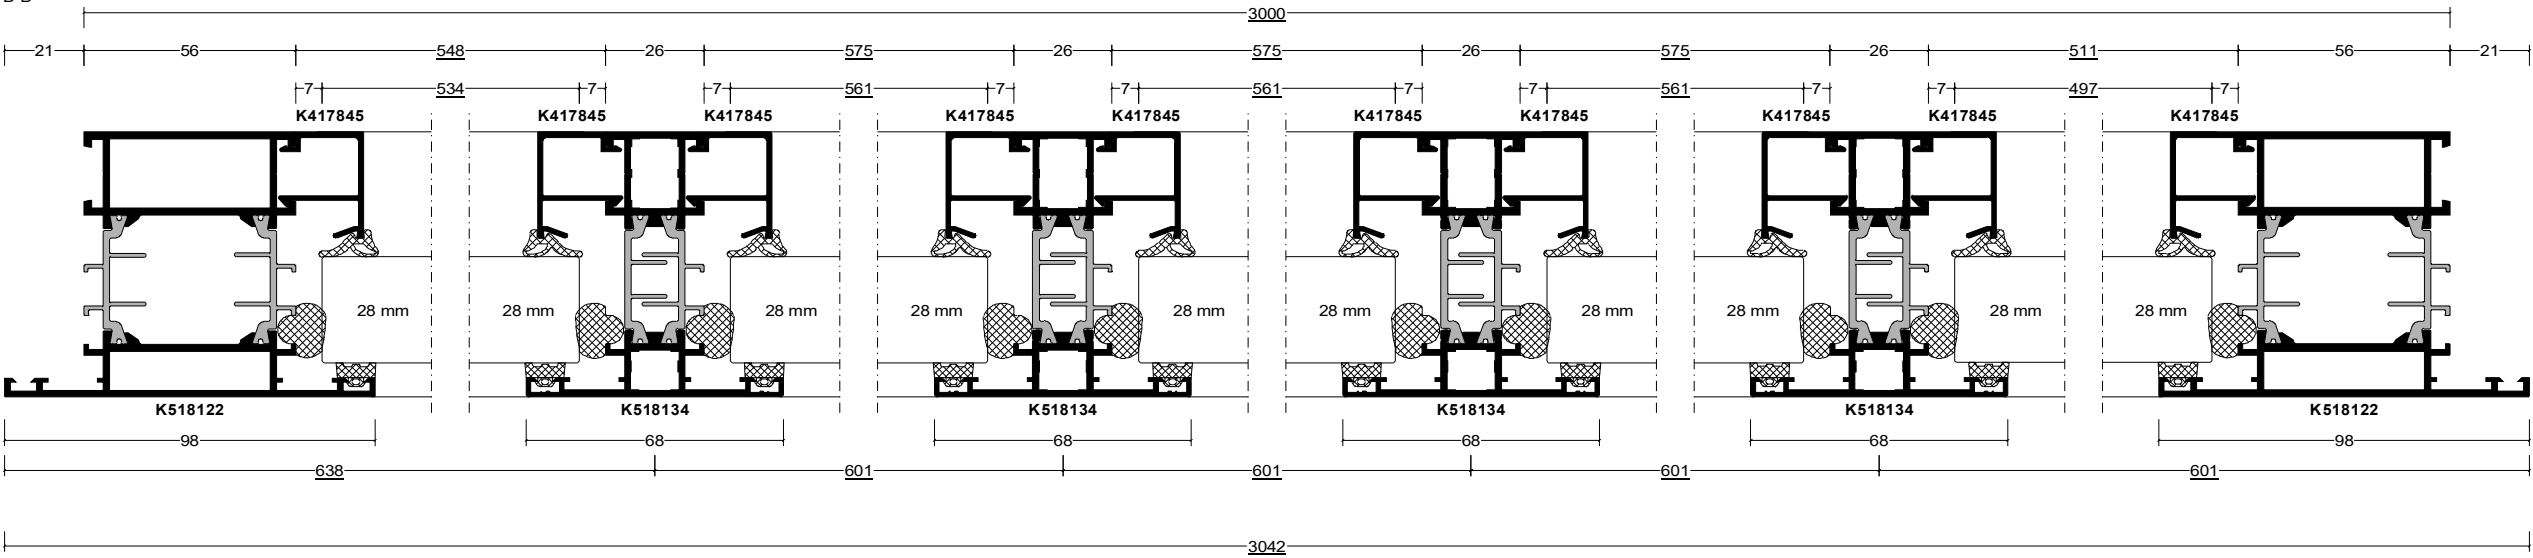


Pos. Option 3, Quantity: 1  
Finish: -8S RAL  
Job: Denval Sample  
System: Aluprof MB-70 MB-70 Basic Standard (Type 1) Standard  
Exterior View

|    |      |         |       |       |          |   |        |
|----|------|---------|-------|-------|----------|---|--------|
| 2x | 28mm | 0.31 m² | 534 x | 582mm | No Glass | 1 | 120540 |
| 1x | 28mm | 0.34 m² | 534 x | 646mm | No Glass | 4 | 120540 |
| 6x | 28mm | 0.33 m² | 561 x | 582mm | No Glass | 0 | 120540 |
| 3x | 28mm | 0.36 m² | 561 x | 646mm | No Glass | 5 | 120540 |
| 2x | 28mm | 0.29 m² | 497 x | 582mm | No Glass | 3 | 120540 |
| 1x | 28mm | 0.32 m² | 497 x | 646mm | No Glass | 6 | 120540 |

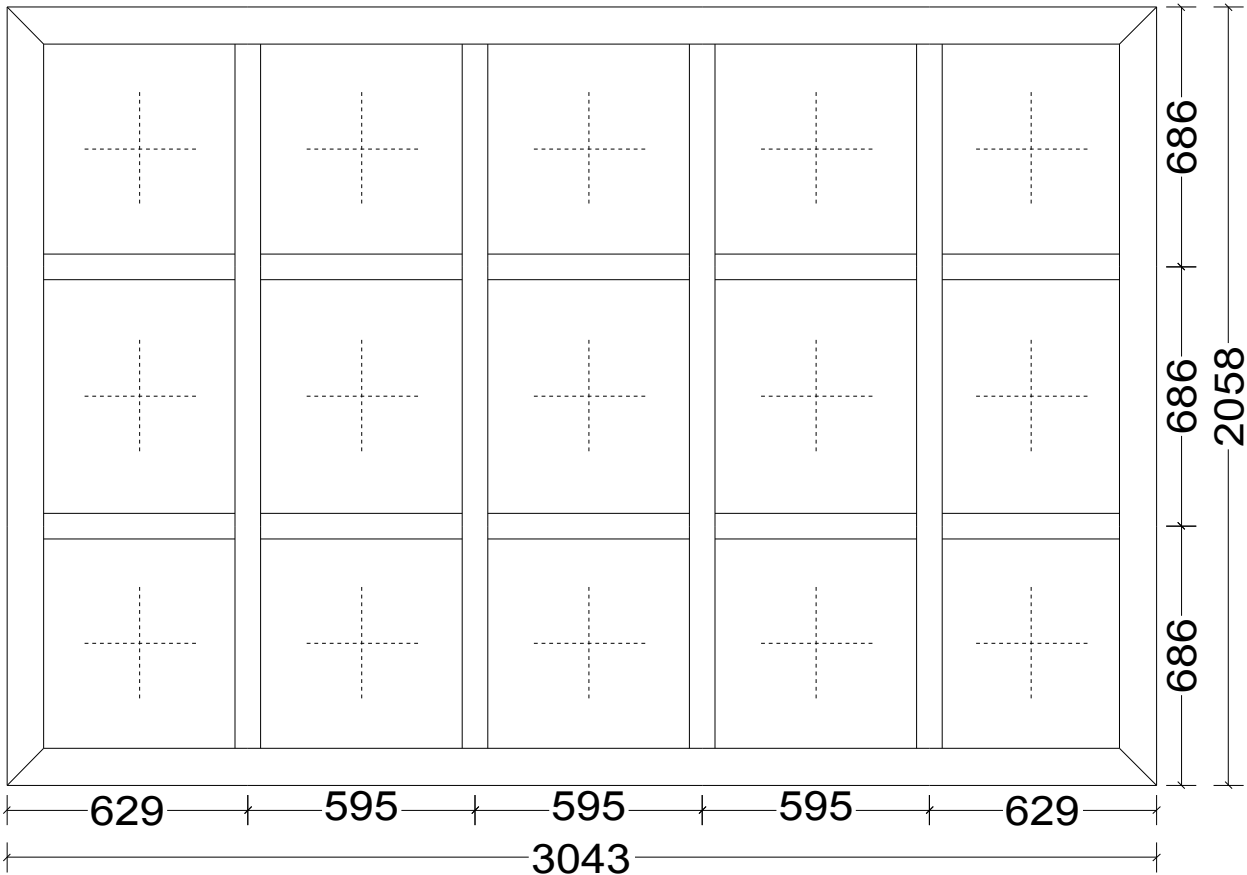

Unit A5, Altrincham Business Park, Stuart Road  
Altrincham, Cheshire, WA14 5GJ

Tel: +44(0) 161 941 4005 / Fax: +44(0) 161 941 4006