


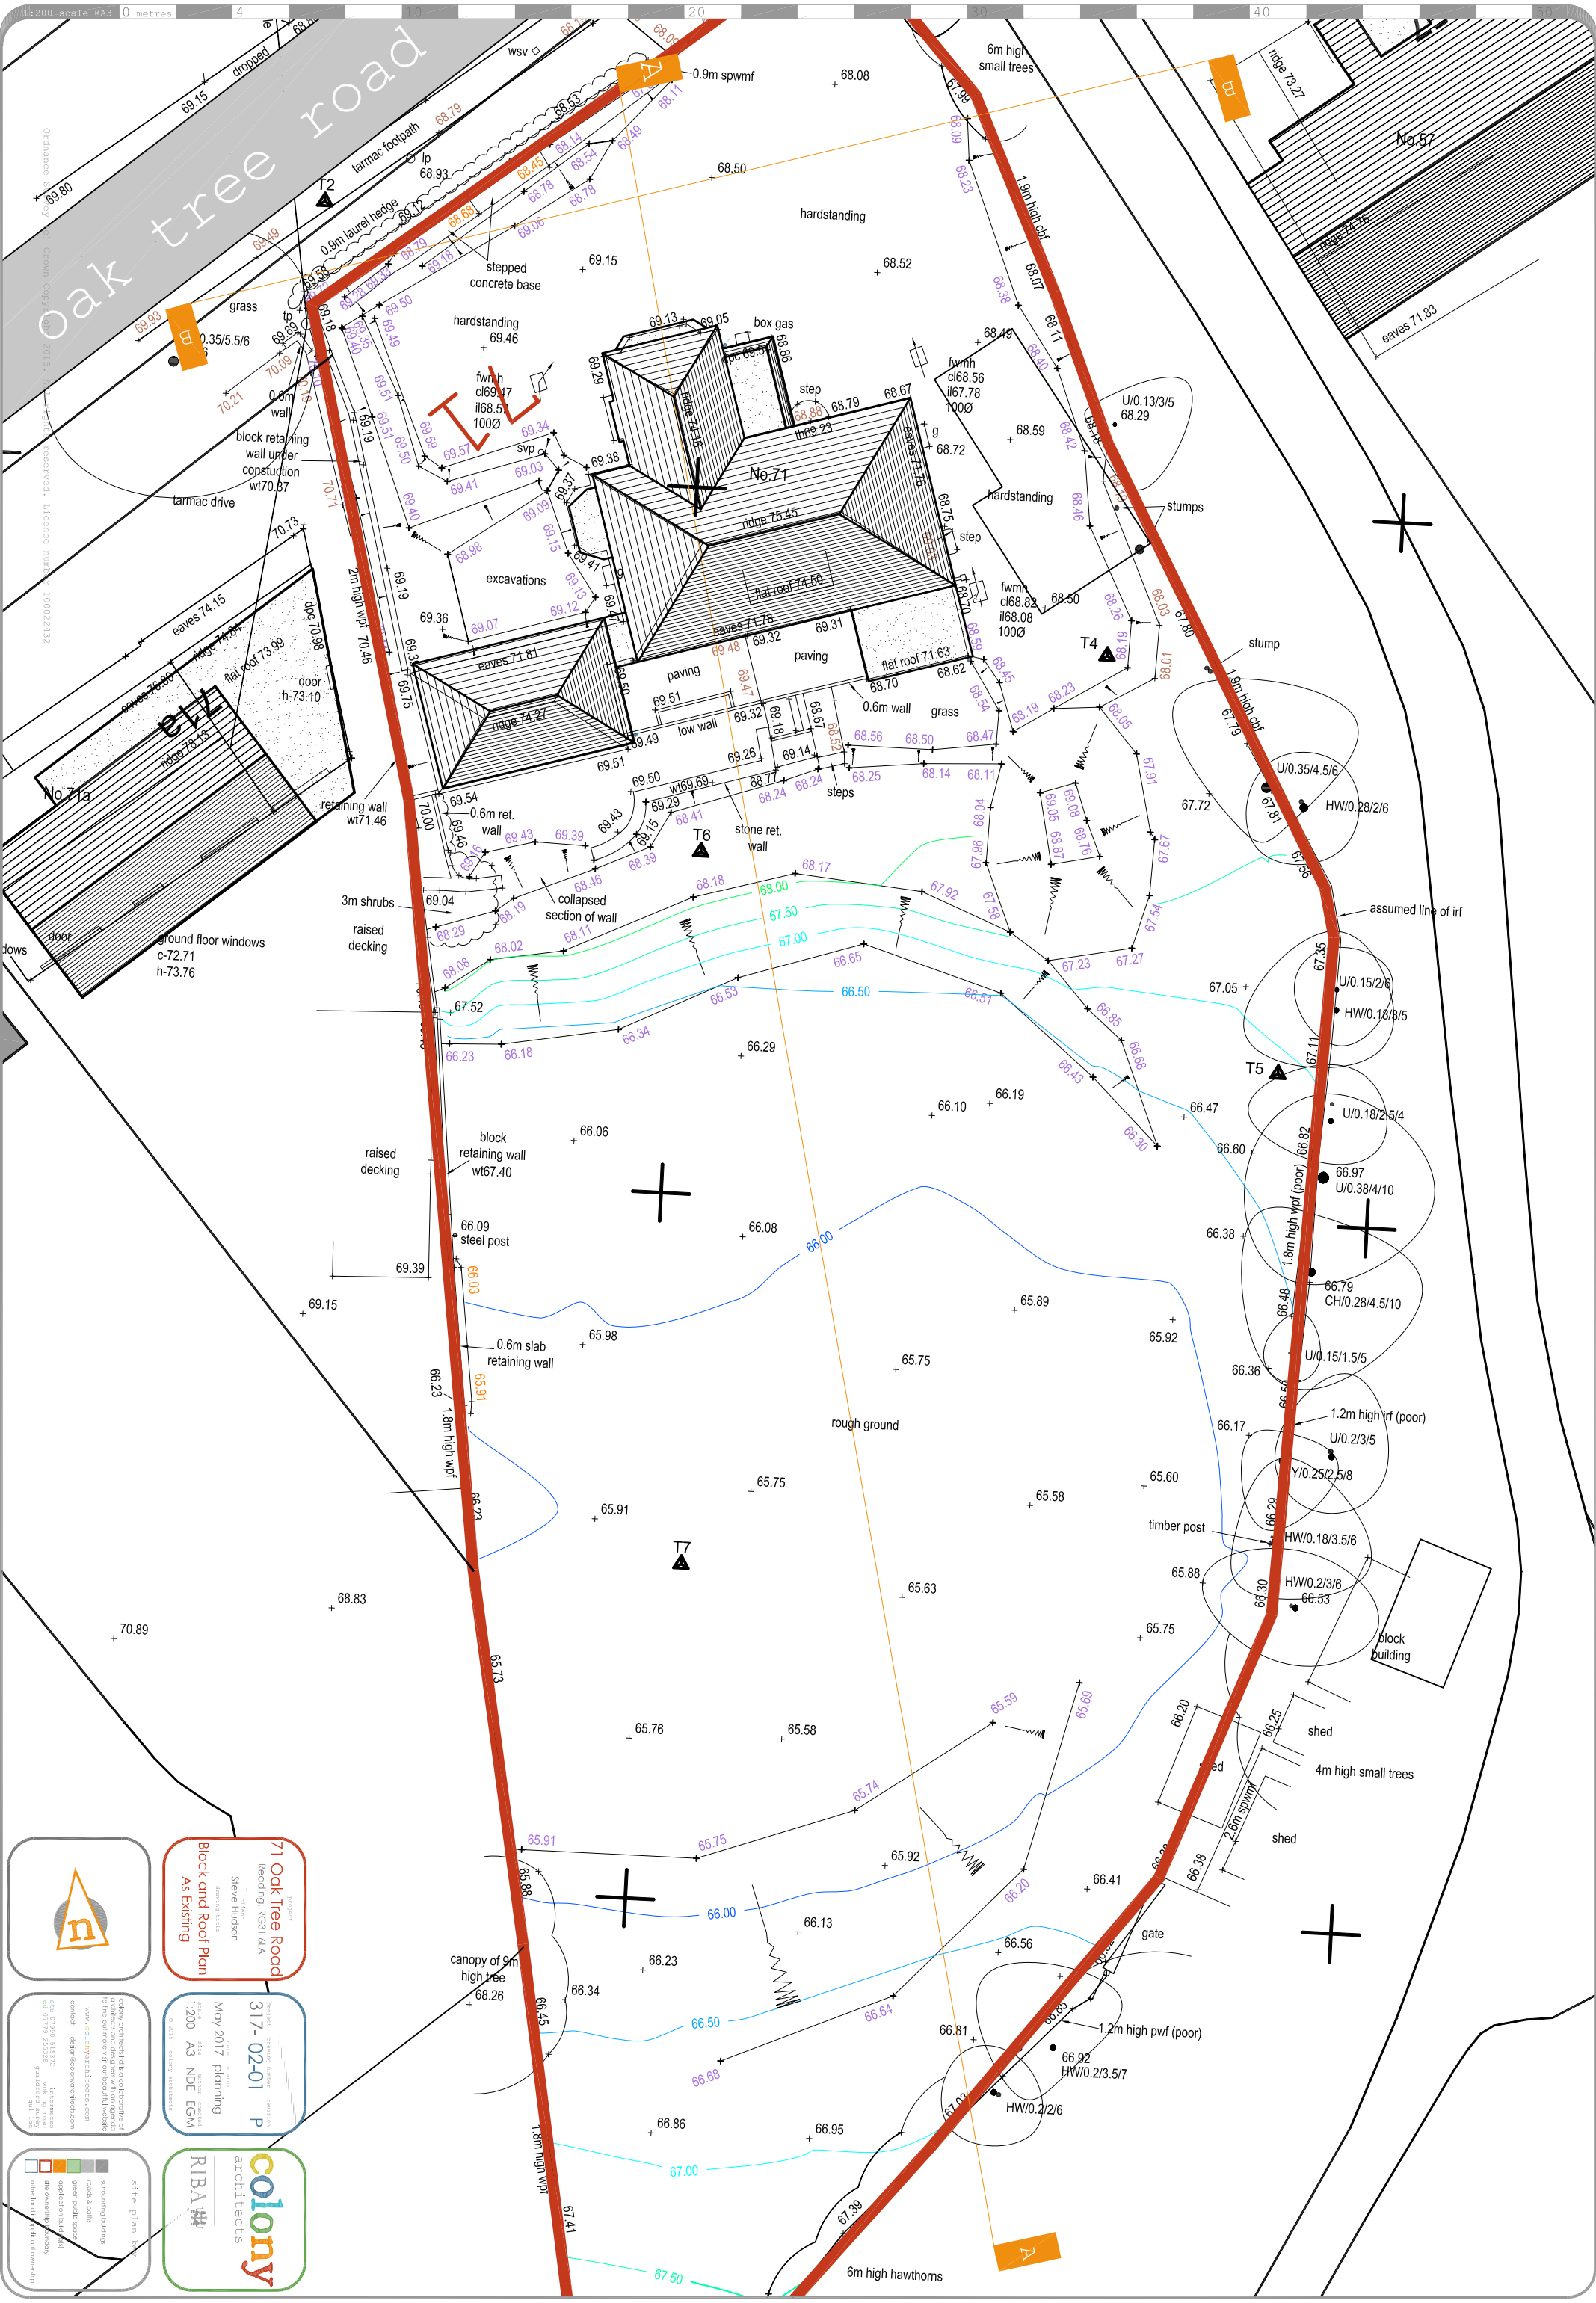

71 Oak Tree Road
Reading, RG31 6LA
Steve Hudson
Block and Roof Plan
As Existing

colony architects is a collaborative of
architects, interior designers, landscape
architects, and planners working together
to find out more what our beautiful world
has to offer.

contact: design@colonyarchitects.com
www.colonyarchitects.com
tel: 01930 515172
tel: 01773 253338
info@colonyarchitects.com

317-02-01
May 2017
1:200 A3 NDE EGM
P

colony
architects
RIBA #

site plan key
existing buildings
roads & paths
green public space
existing trees
proposed trees
other boundary
other boundary ownership