


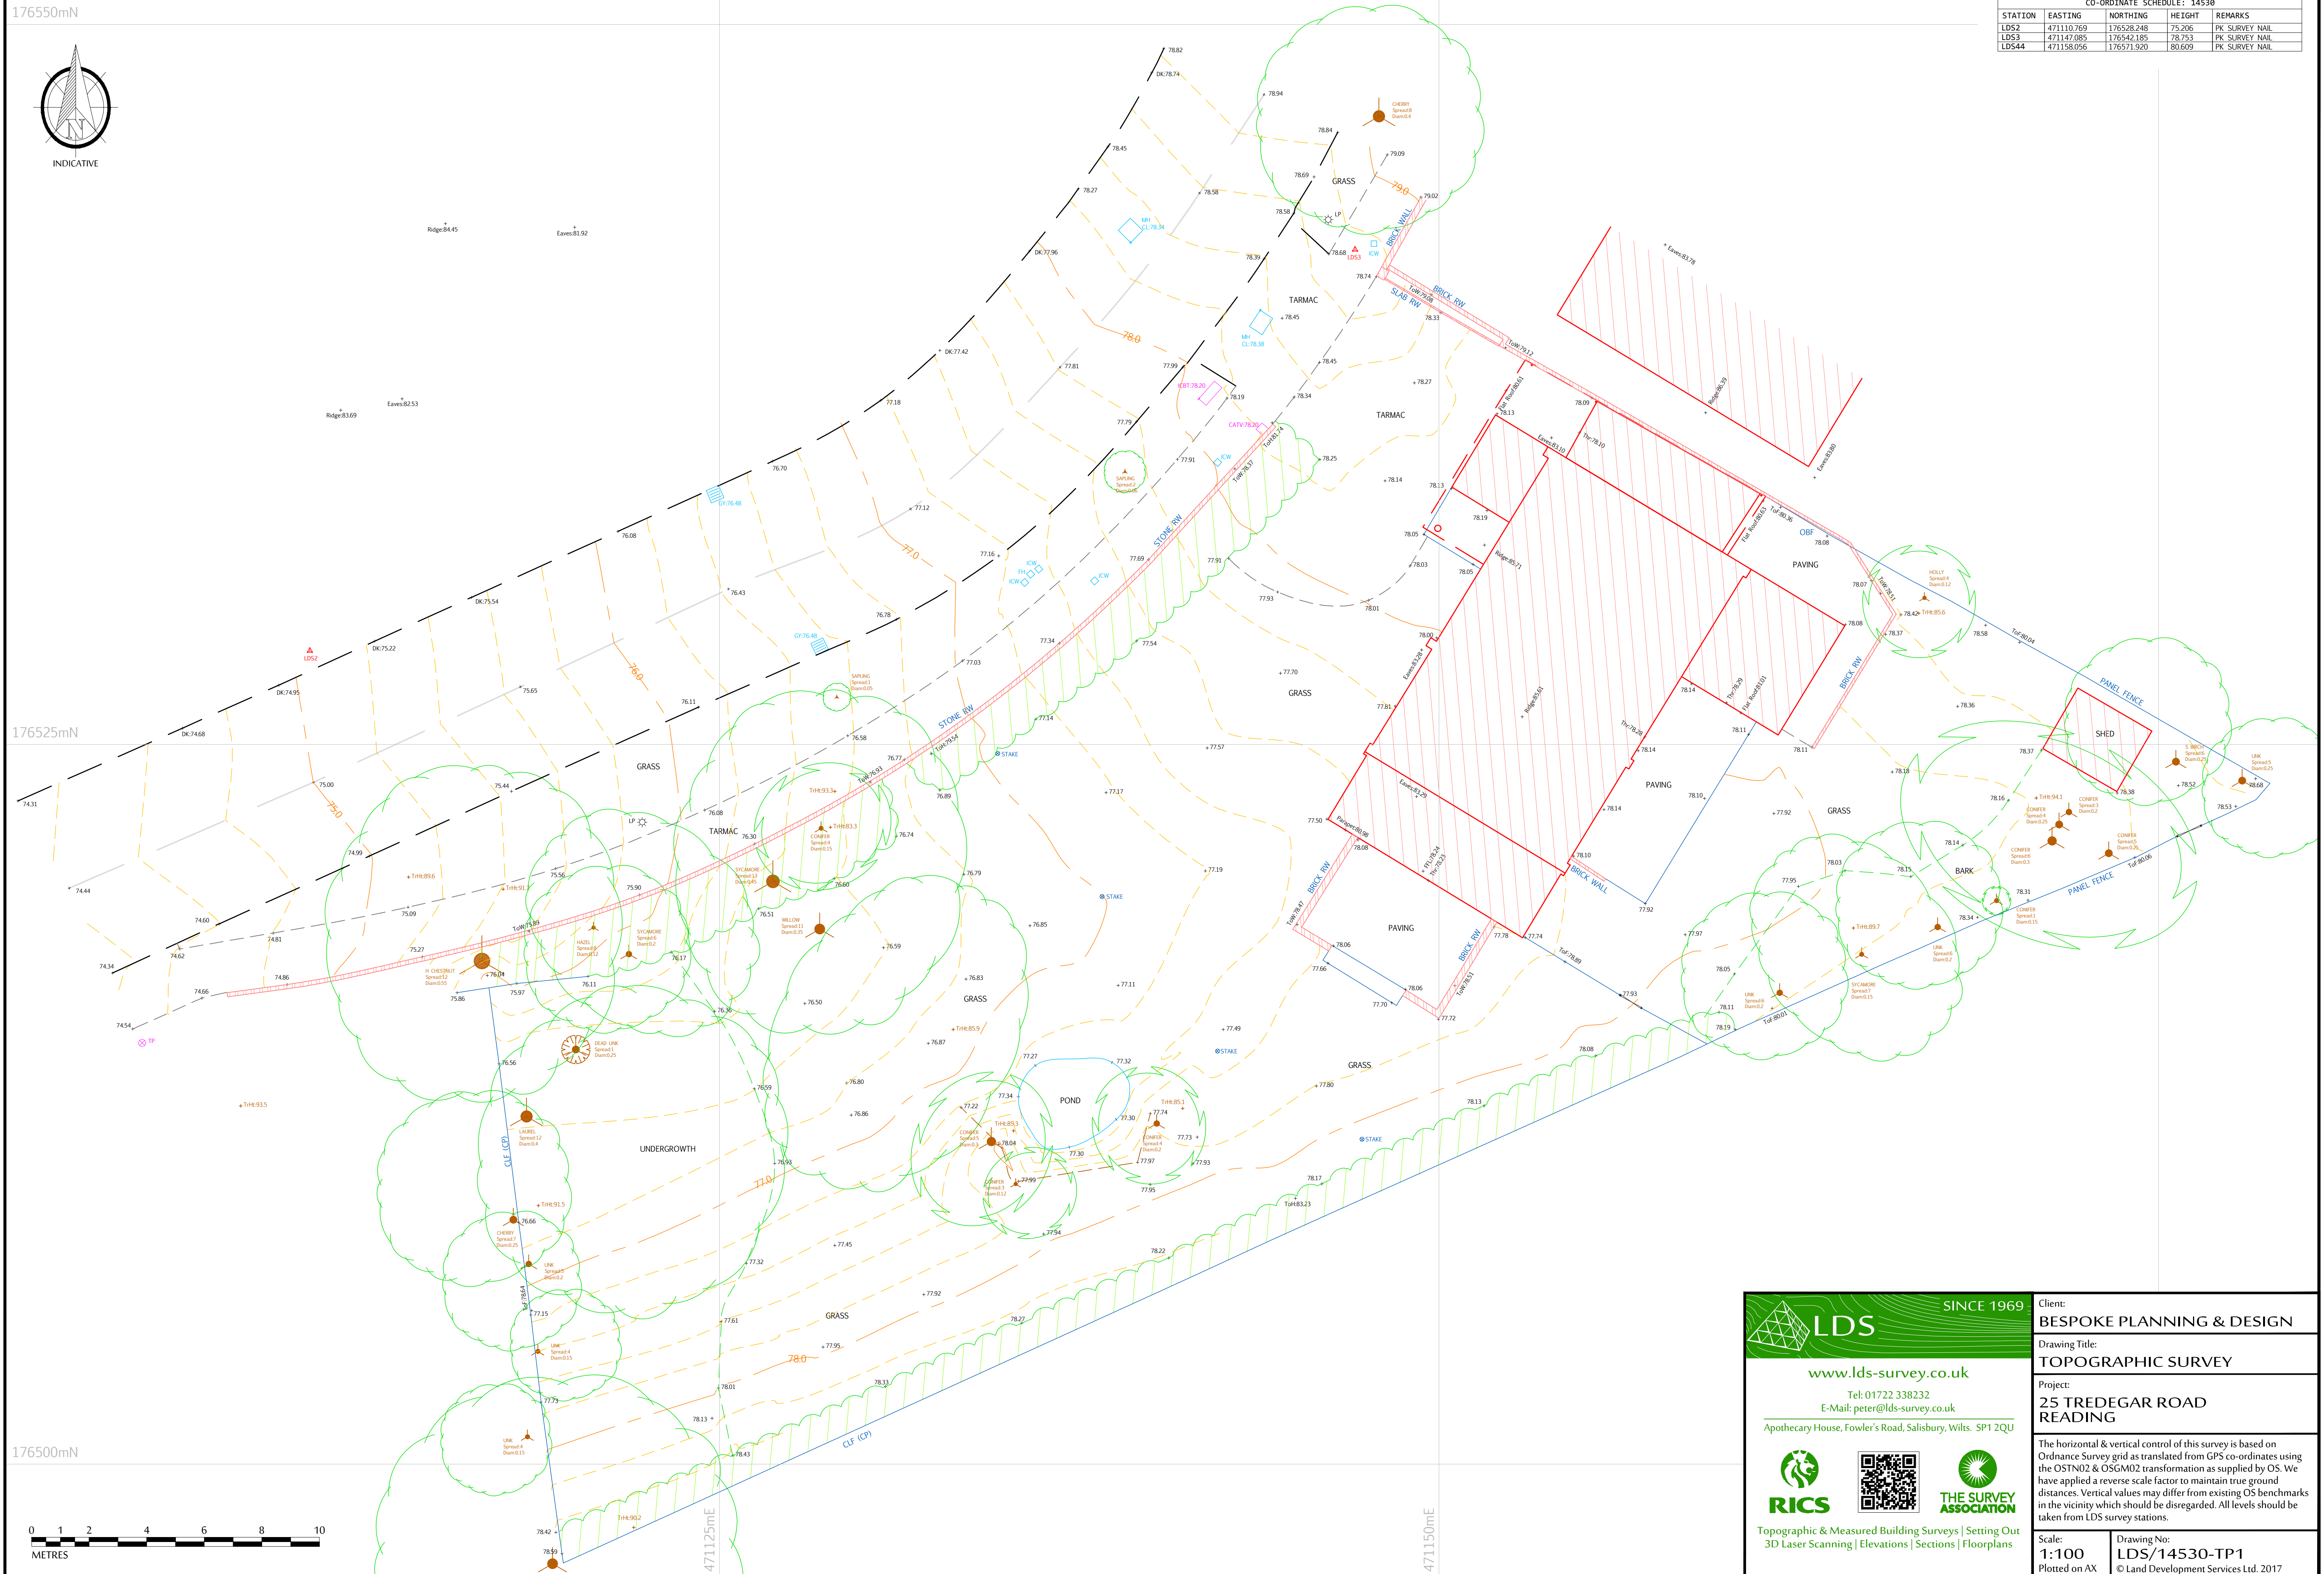

CO-ORDINATE SCHEDULE: 14530				
STATION	EASTING	NORTHING	HEIGHT	REMARKS
LDS2	471110.769	176528.248	75.206	PK SURVEY NAIL
LDS3	471147.085	176542.185	78.753	PK SURVEY NAIL
LDS44	471158.056	176571.920	80.609	PK SURVEY NAIL



 LDS SINCE 1969	Client: BESPOKE PLANNING & DESIGN
www.lds-survey.co.uk Tel: 01722 338232 E-Mail: peter@lds-survey.co.uk Apothecary House, Fowler's Road, Salisbury, Wilts. SP1 2QU	Drawing Title: TOPOGRAPHIC SURVEY Project: 25 TREDEGAR ROAD READING





THE SURVEY ASSOCIATION

The horizontal & vertical control of this survey is based on Ordnance Survey grid as transferred from GPS co-ordinates using the OSTN02 & OSGM02 transformation as supplied by OS. We have applied a reverse scale factor to maintain true ground distances. Vertical values may differ from existing OS benchmarks in the vicinity which should be disregarded. All levels should be taken from LDS survey stations.

Topographic & Measured Building Surveys Setting Out 3D Laser Scanning Elevations Sections Floorplans	Scale: 1:100 Plotted on AX Drawing No: LD/14530-TP1 © Land Development Services Ltd. 2017
---	---