



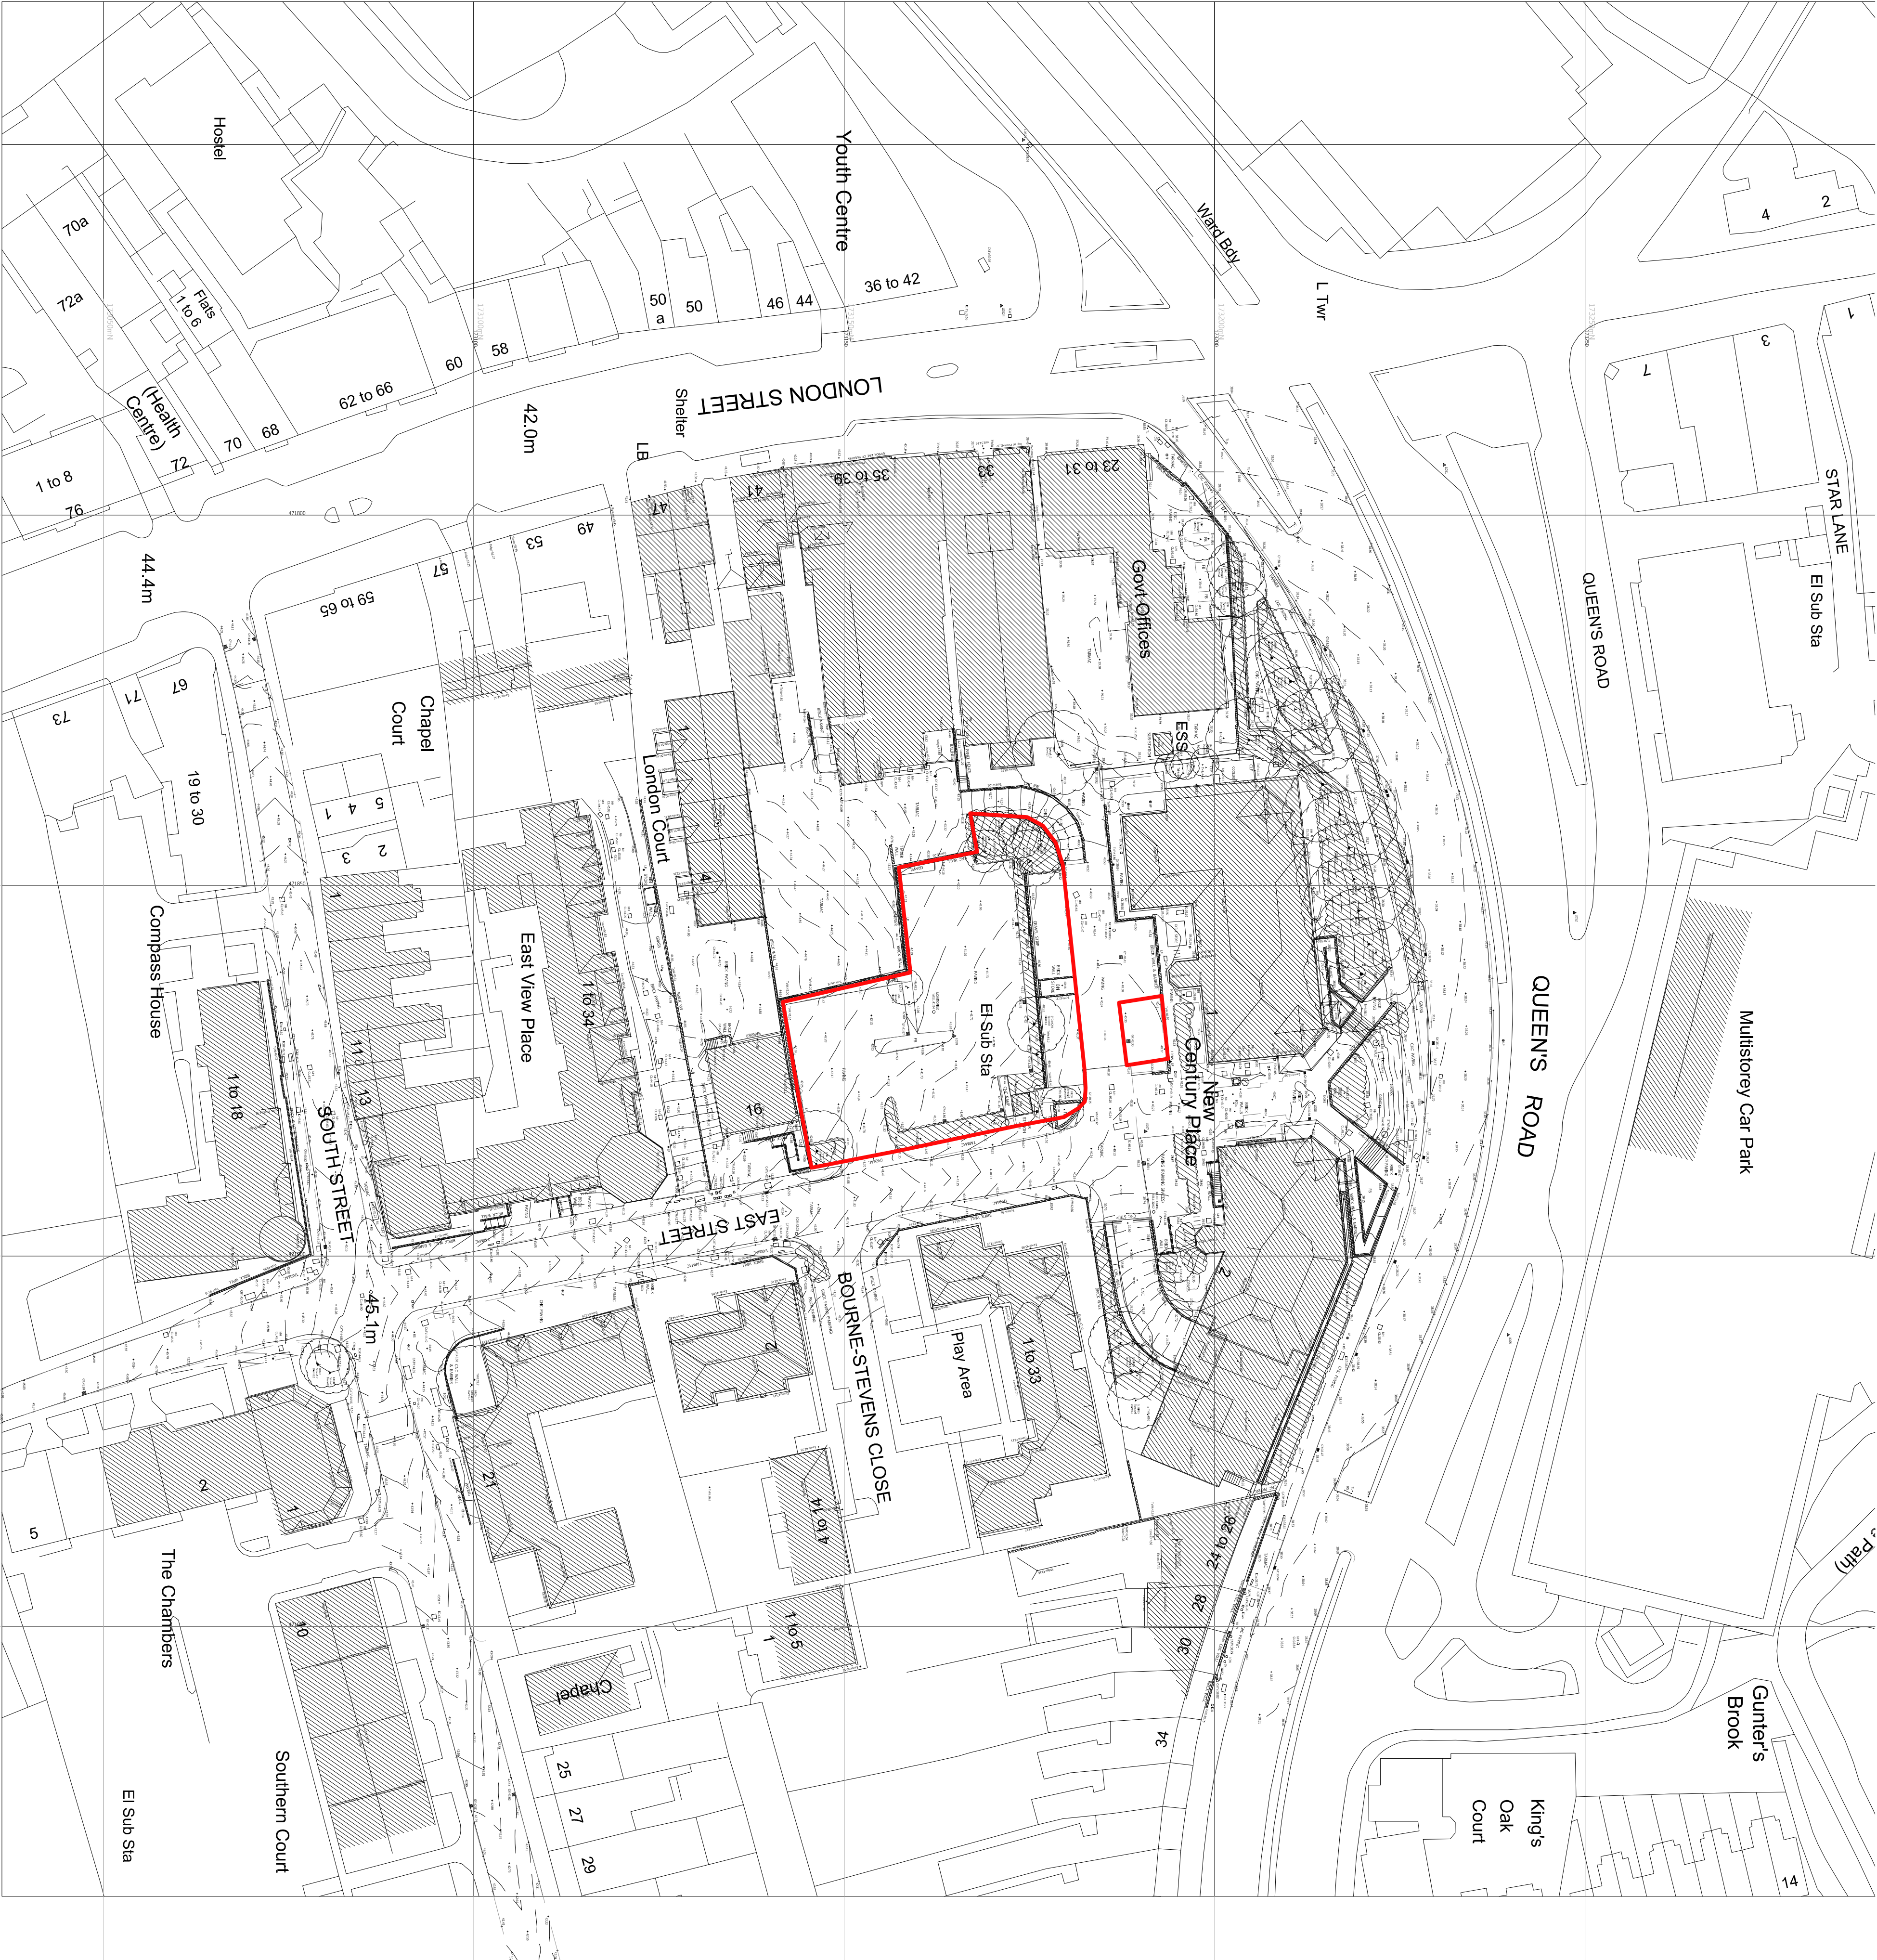

- GENERAL NOTES
1. This drawing is copyright and must not be reproduced without the consent of Greenwell Design Ltd.
  2. All dimensions are in millimeters unless otherwise noted.
  3. Do not scale from this drawing - if in doubt ask.
  4. All dimensions to be checked on site prior to commencement of work or preparation of any construction documents.
  5. The contractor shall report any discrepancies in writing to the design team at the earliest opportunity.
  6. This drawing is to be read in conjunction with the following relevant information:
    - i) All architects, structural and services engineer's drawings and specifications.
    - ii) All CDM information including designers risk assessments.

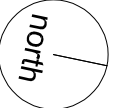

APPLICATION SITE BOUNDARY

| revision | notes       | status | date       | author | reviewer |
|----------|-------------|--------|------------|--------|----------|
| 1        | Final Issue | P      | 26/09/2018 | MAS    | MJB      |

**gd**architecture

Unit 4, Woods Pottery, Stepney Bank, Newcastle NE1 2PN  
t: (0191) 447 1775  
www.greenwelldesign.co.uk

Project: EAST STREET, READING

Drawing: Existing Topographical Plan

|          |           |         |             |       |  |
|----------|-----------|---------|-------------|-------|--|
| Dwg no:  | 18053_003 | Job no: | 18_053      | Rev.: |  |
| Scale:   | 1:500     | Status: | Preliminary |       |  |
| at size: | A1        |         |             |       |  |

Do not scale. This drawing is copyright

18053\_003  
Existing Topographical Plan  
1:500

