


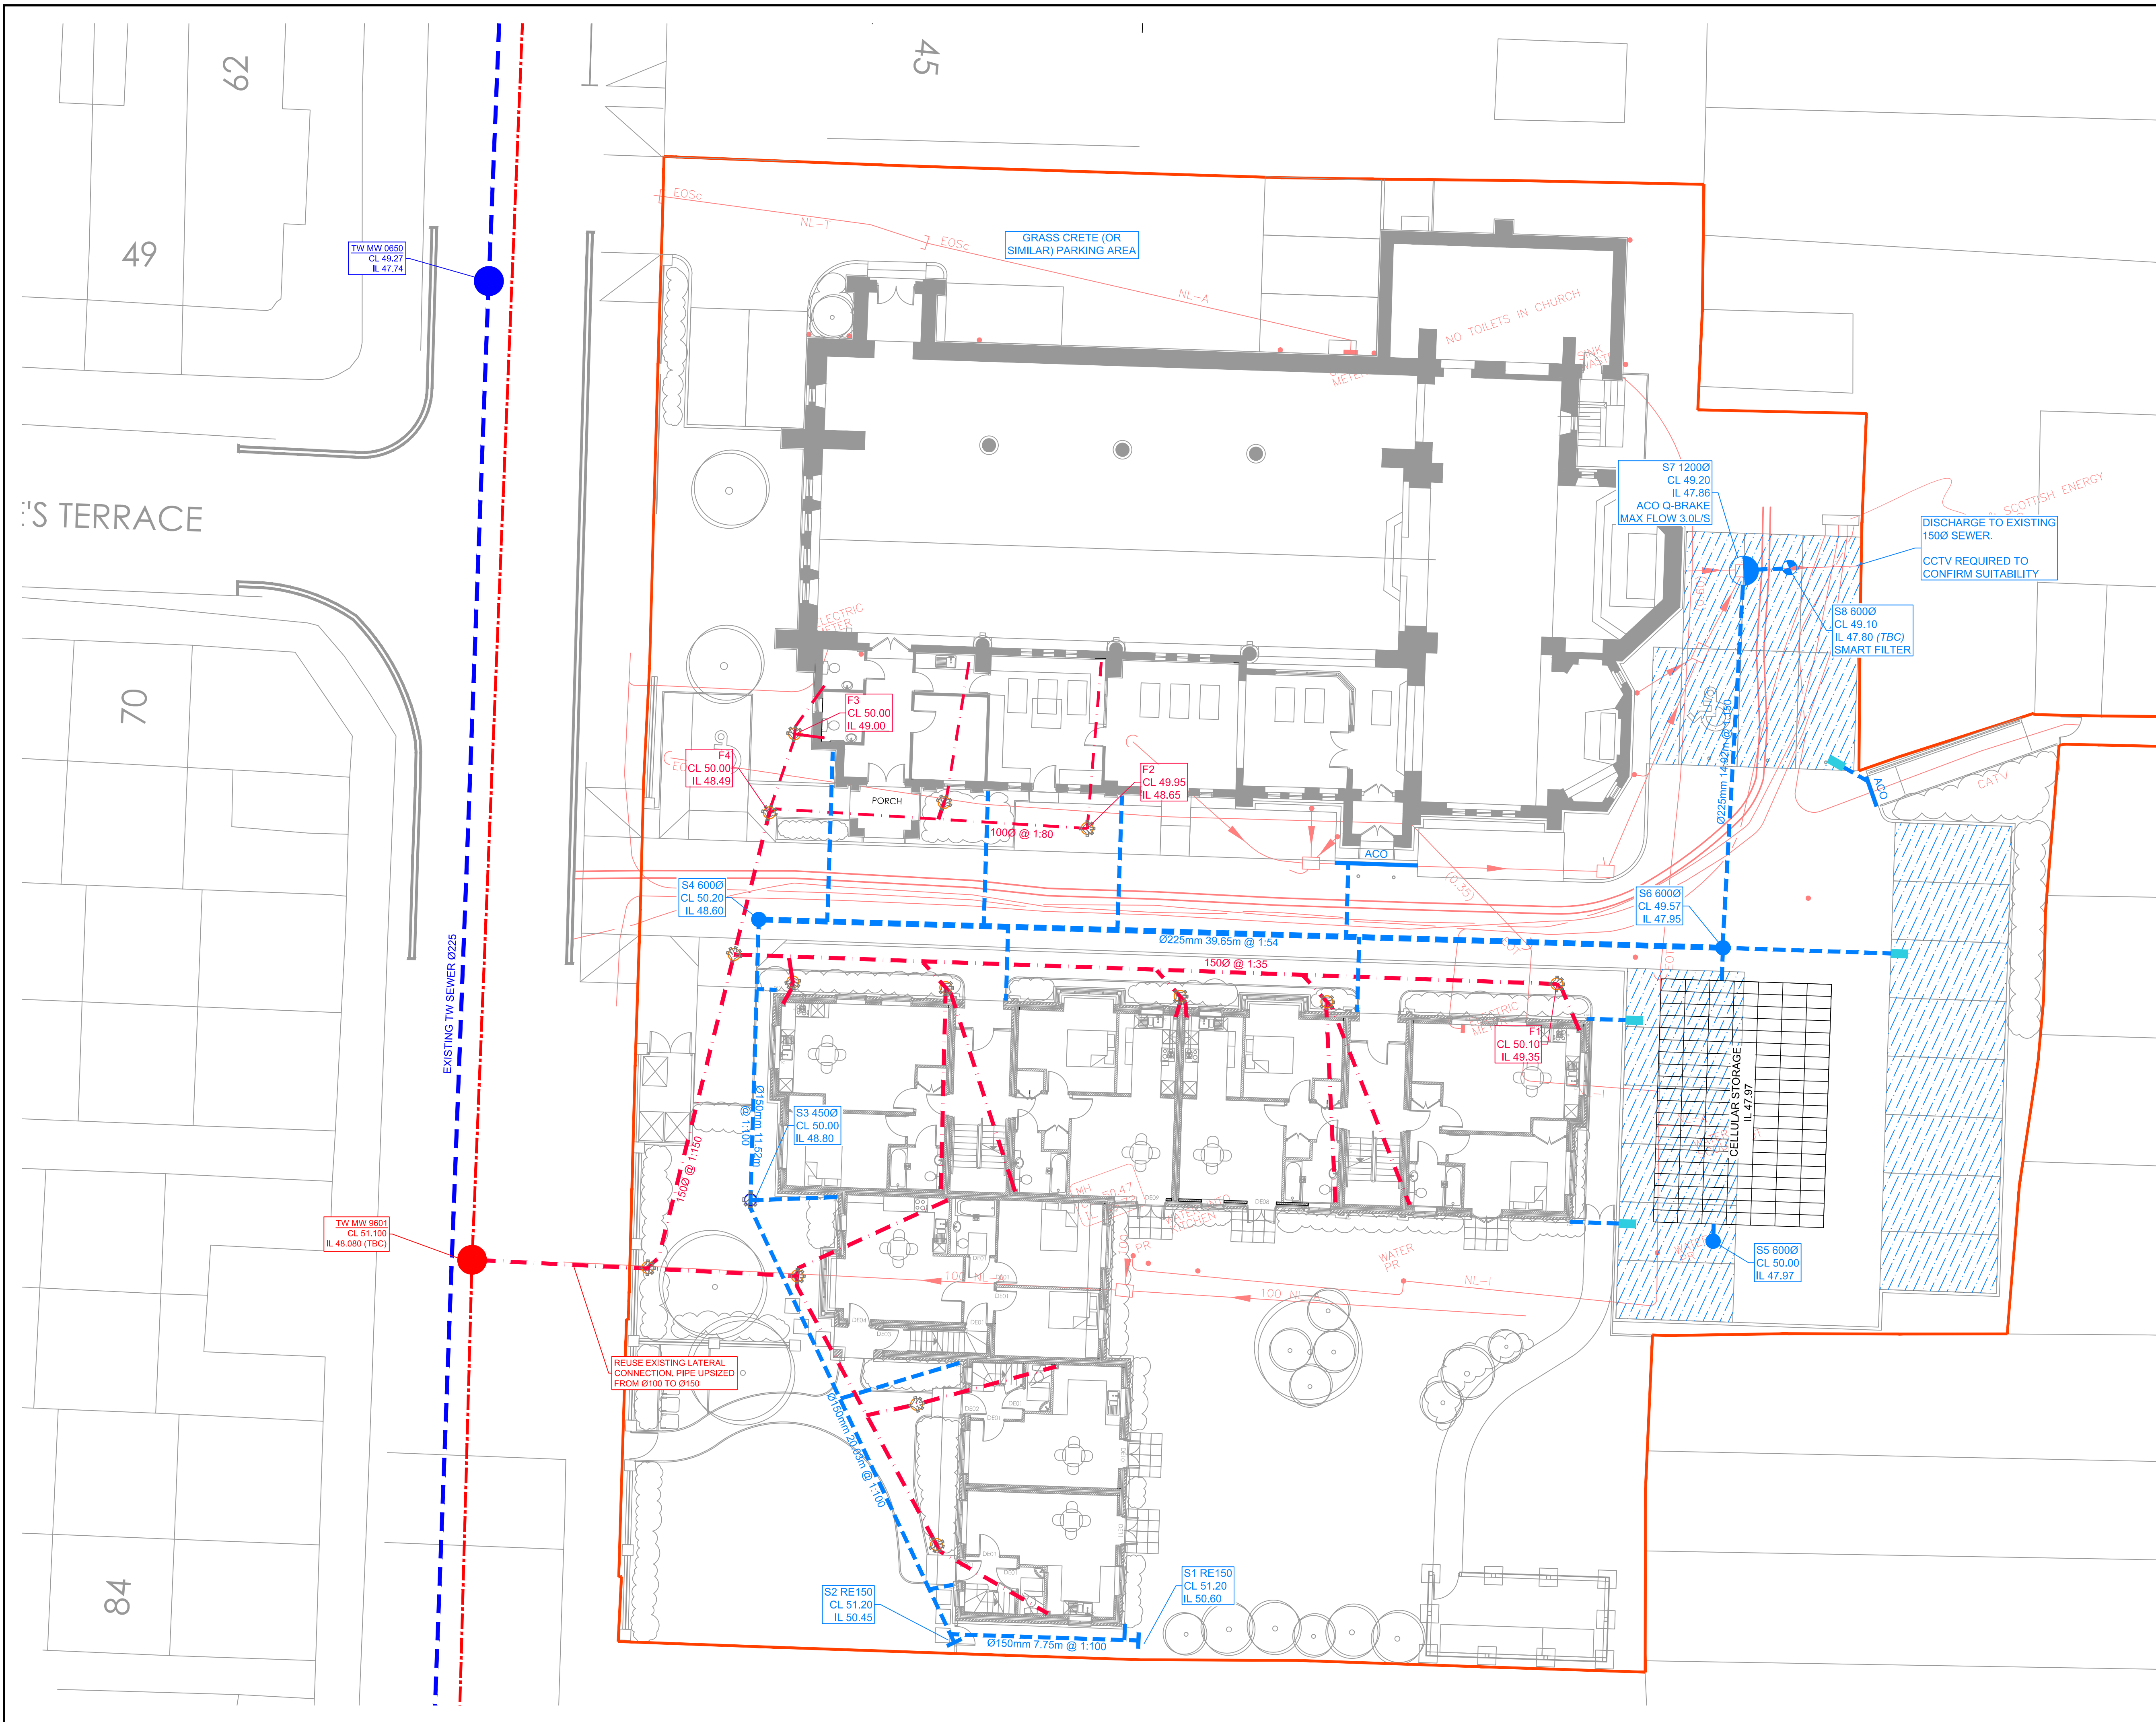

This drawing should not be scaled. For construction purposes work to figured dimensions only

0mm 40mm 80mm
ORIGINAL SHEET SIZE A1

NOTES

1. THIS DRAWING IS TO BE READ IN CONJUNCTION WITH ALL RELEVANT DRAWINGS, DOCUMENTS AND SPECIFICATIONS. ANY DISCREPANCIES BETWEEN INFORMATION SHOWN ON THIS AND ANY OTHER DRAWING SHALL BE REPORTED TO THE ENGINEER IMMEDIATELY.
2. THIS DRAWING SHALL NOT BE USED FOR CONSTRUCTION PURPOSES UNLESS SPECIFICALLY STATED AS 'FOR CONSTRUCTION' IN THE DRAWING STATUS.
3. DRAWING TO BE READ IN CONJUNCTION WITH SUBSITE SURVEY.

PROPOSED SURFACE WATER NETWORK

- SEWER
- CONCRETE MANHOLE WITH FLOW CONTROL DEVICE
- PLASTIC INSPECTION CHAMBER WITH NAYLOR 'SMART FILTER'
- PLASTIC INSPECTION CHAMBER
- ATTENUATION TANK (AQUACELL OF SIMILAR)
- POROUS PAVING

PROPOSED FOUL WATER NETWORK

- SEWER
- PLASTIC INSPECTION CHAMBER

EXISTING NETWORKS

- SURFACE WATER SEWER
- FOUL WATER SEWER

EXISTING UTILITIES

-

P1 FIRST ISSUE 29/01/18 XX

Rev.	Description	Date	Chkd

Glanville
3 Grovelands Business Centre
Boundary Way
Hemel Hempstead, Herts. HP2 7TE
Tel: (01442) 835999 Fax: (01442) 258924
postbox@glanvillegroup.com www.glanvillegroup.com

Client : Francis Construction

Project : St Georges Church
Reading, RG30 2RG

Title : Proposed Drainage

Project Engineer : KJ Scale : 1:125@A1

Project Director : HBG Date : JAN 18

Status : PRELIMINARY

Drawing No. 4170483-1200 Rev P1