


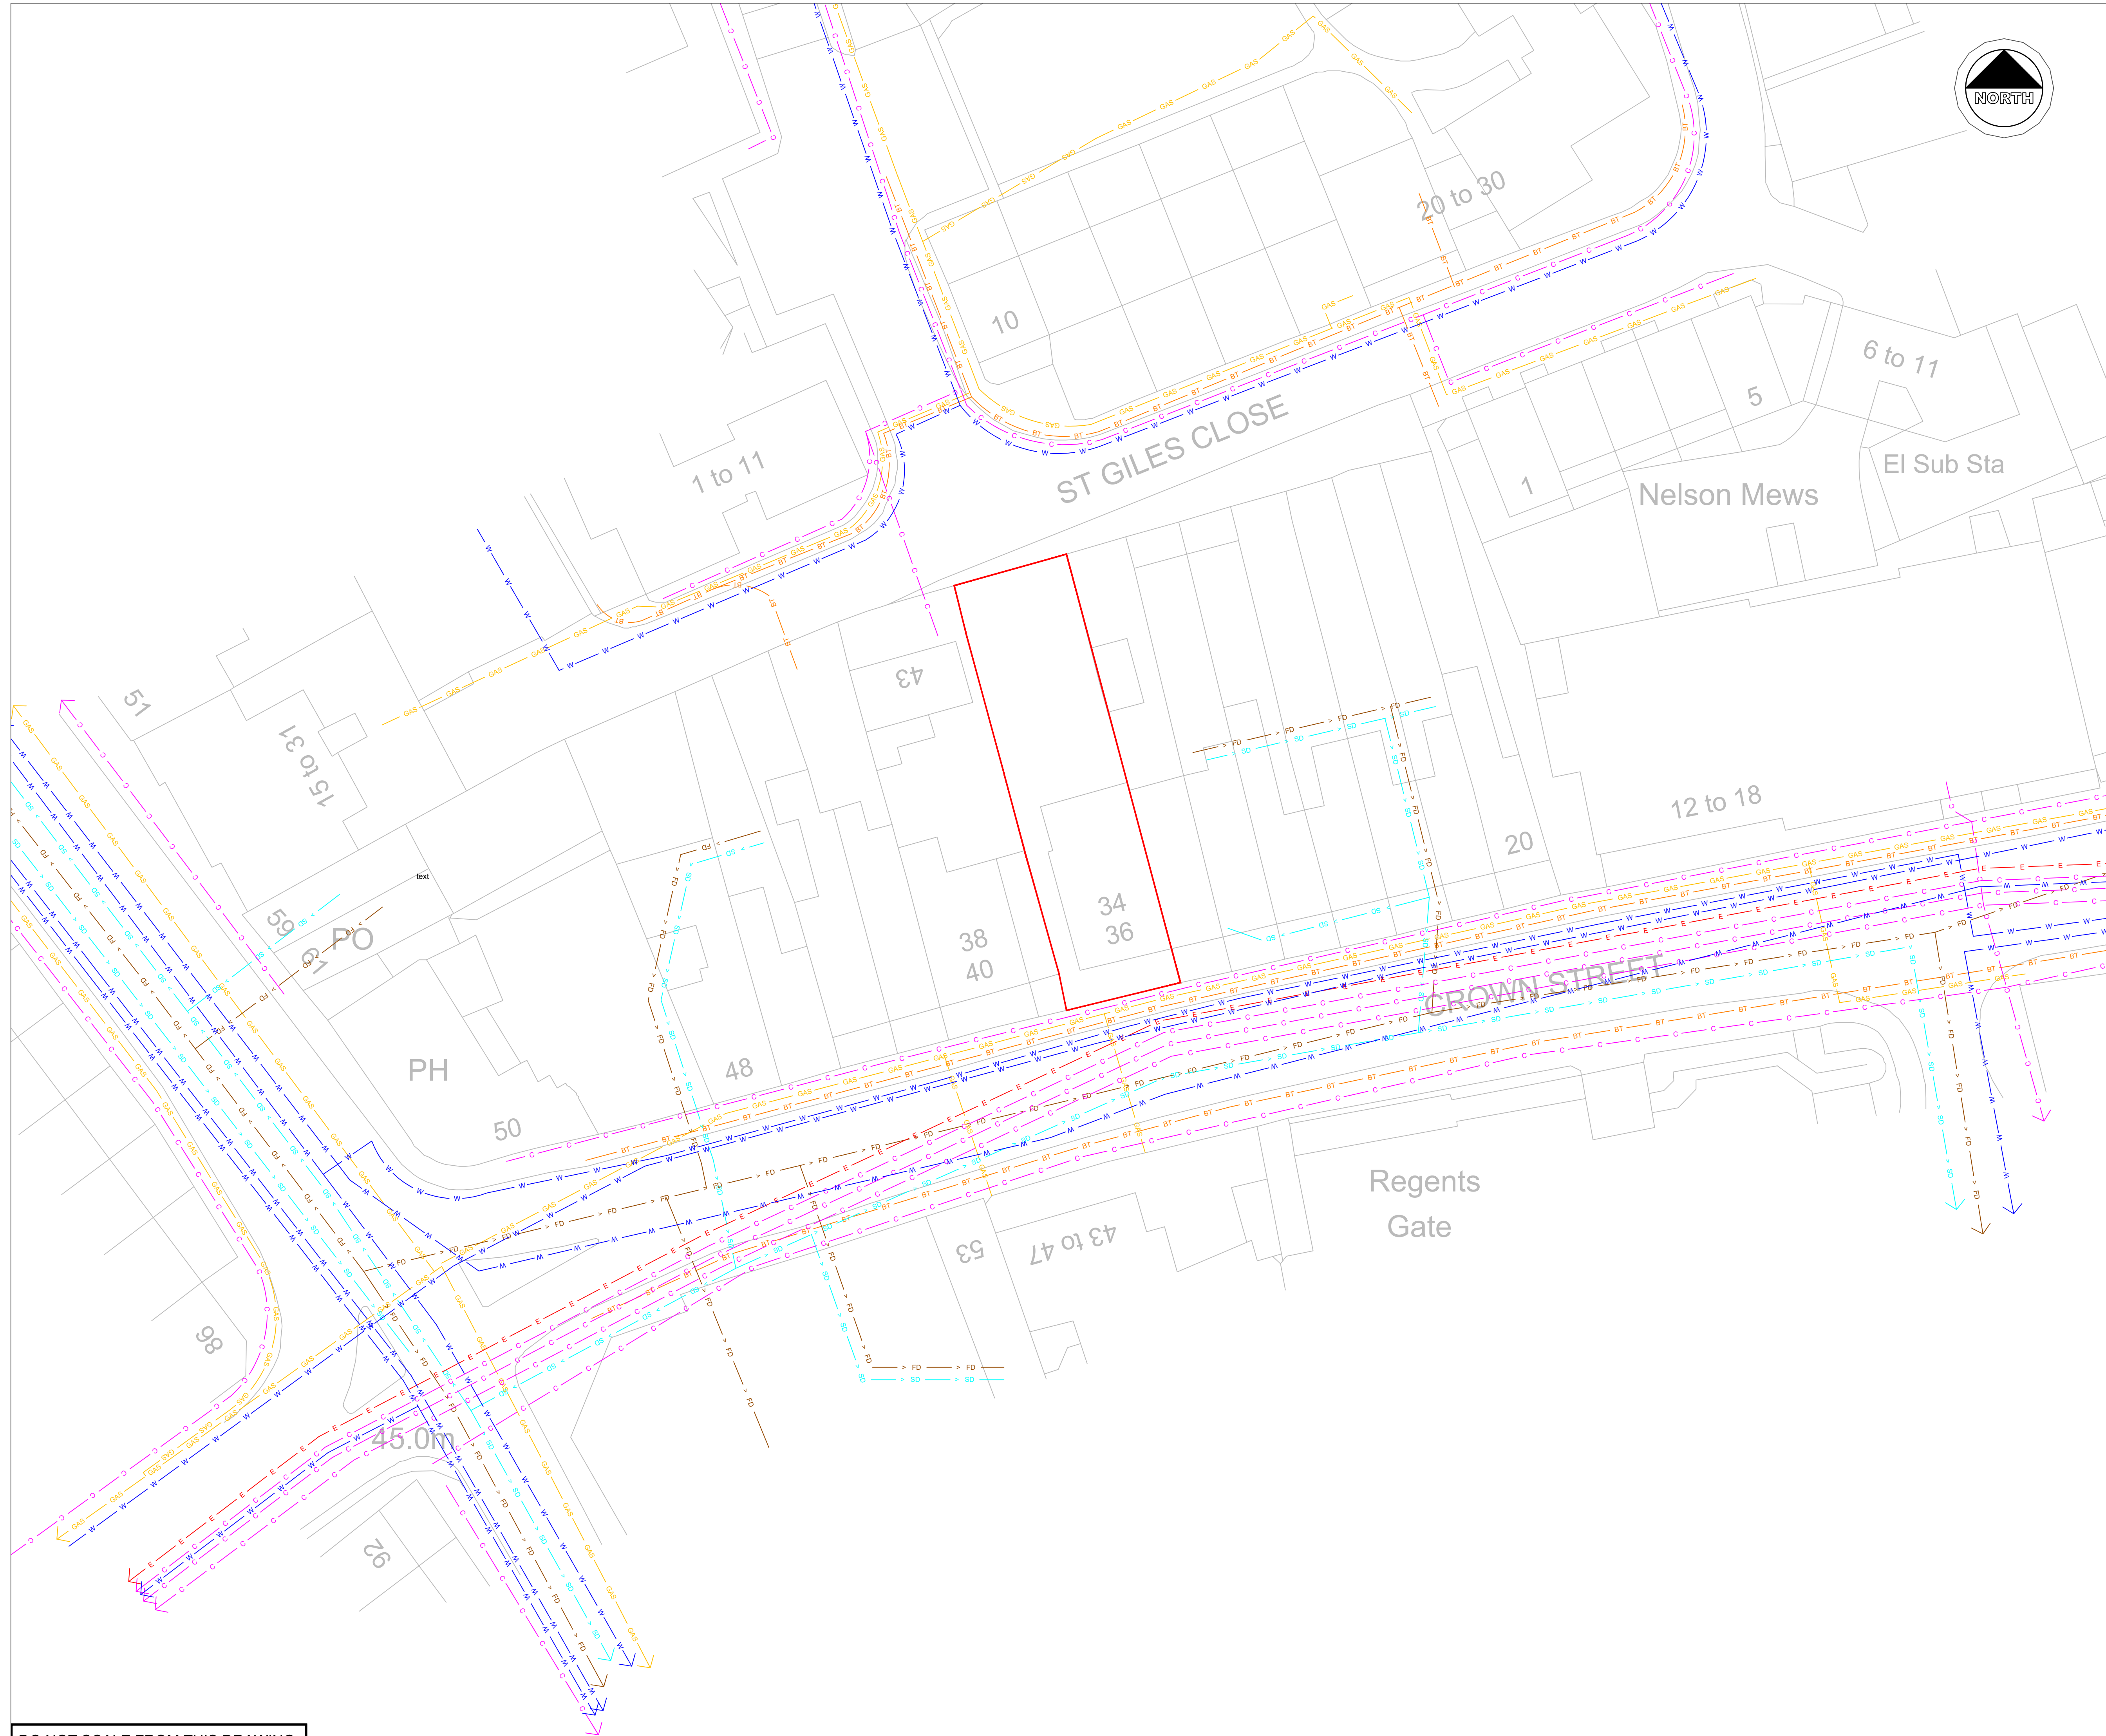

Notes

UTILITY INFORMATION BASED ON MAPPING PROVIDED BY STATUTORY UNDERTAKERS AND IS FOR INFORMATION ONLY. STATUTORY UNDERTAKERS TO BE CONSULTED TO CONFIRM EXACT LOCATION OF APPARATUS.

- COMMUNICATIONS/DATA CABLES
- BT CABLE(S)
- FOUL DRAINAGE
- SURFACE DRAINAGE
- WATER SERVICES
- GAS SERVICES
- ELECTRICITY CABLE(S)
- ELECTRICITY CABLE(S) - LOW VOLTAGE
- ELECTRICITY CABLE(S) - HIGH VOLTAGE
- PIPEWORK
- SITE BOUNDARY

STATUTORY UNDERTAKERS CONFIRMED APPARATUS LOCATED WITHIN VICINITY OF SITE:

- BT
- GTC
- SGN
- SCOTTISH & SOUTHERN ENERGY
- TELIASONERA
- THAMES WATER
- VIRGIN MEDIA
- VODAFONE

STATUTORY UNDERTAKERS CONFIRMED APPARATUS NOT IN VICINITY OF SITE:

- COLT
- ENERGETICS ELECTRICITY
- INTERROUTE
- KFN
- LEVEL 3 COMMUNICATIONS UK LTD
- SKY UK LTD
- SOTA
- VERIZON BUSINESS

STATUTORY UNDERTAKERS YET TO RESPOND:

- CITYFIBRE
- ENGIE
- MOBILE BROADBAND NETWORK LTD
- UTILITY ASSETS LTD
- VTSSE

PRELIMINARY - NOT FOR CONSTRUCTION

P01	FIRST ISSUE	HJH	HH	RH	06.03.18
Rev.	Amendment	Drm.	Chkd.	Appd.	Date
Project					

34 - 36 CROWN STREET
READING

Drawing

EXISTING UTILITIES PLAN

Client
VOCALISM

Scott White and Hookins
Civil/Structural Engineers

Harman House, Andover Road, Winchester, Hampshire SO23 7BS
T: +44 (0)1962 844855 W: www.swh.co.uk E: info@swh.co.uk

Scale at A1 - 1:250				Status: Preliminary			
W01861-SWH-ZZ-XX-DR-C-0600-P01							
Project	Originator	Zone	Level	Type	Role	Number	Rev.

DO NOT SCALE FROM THIS DRAWING