


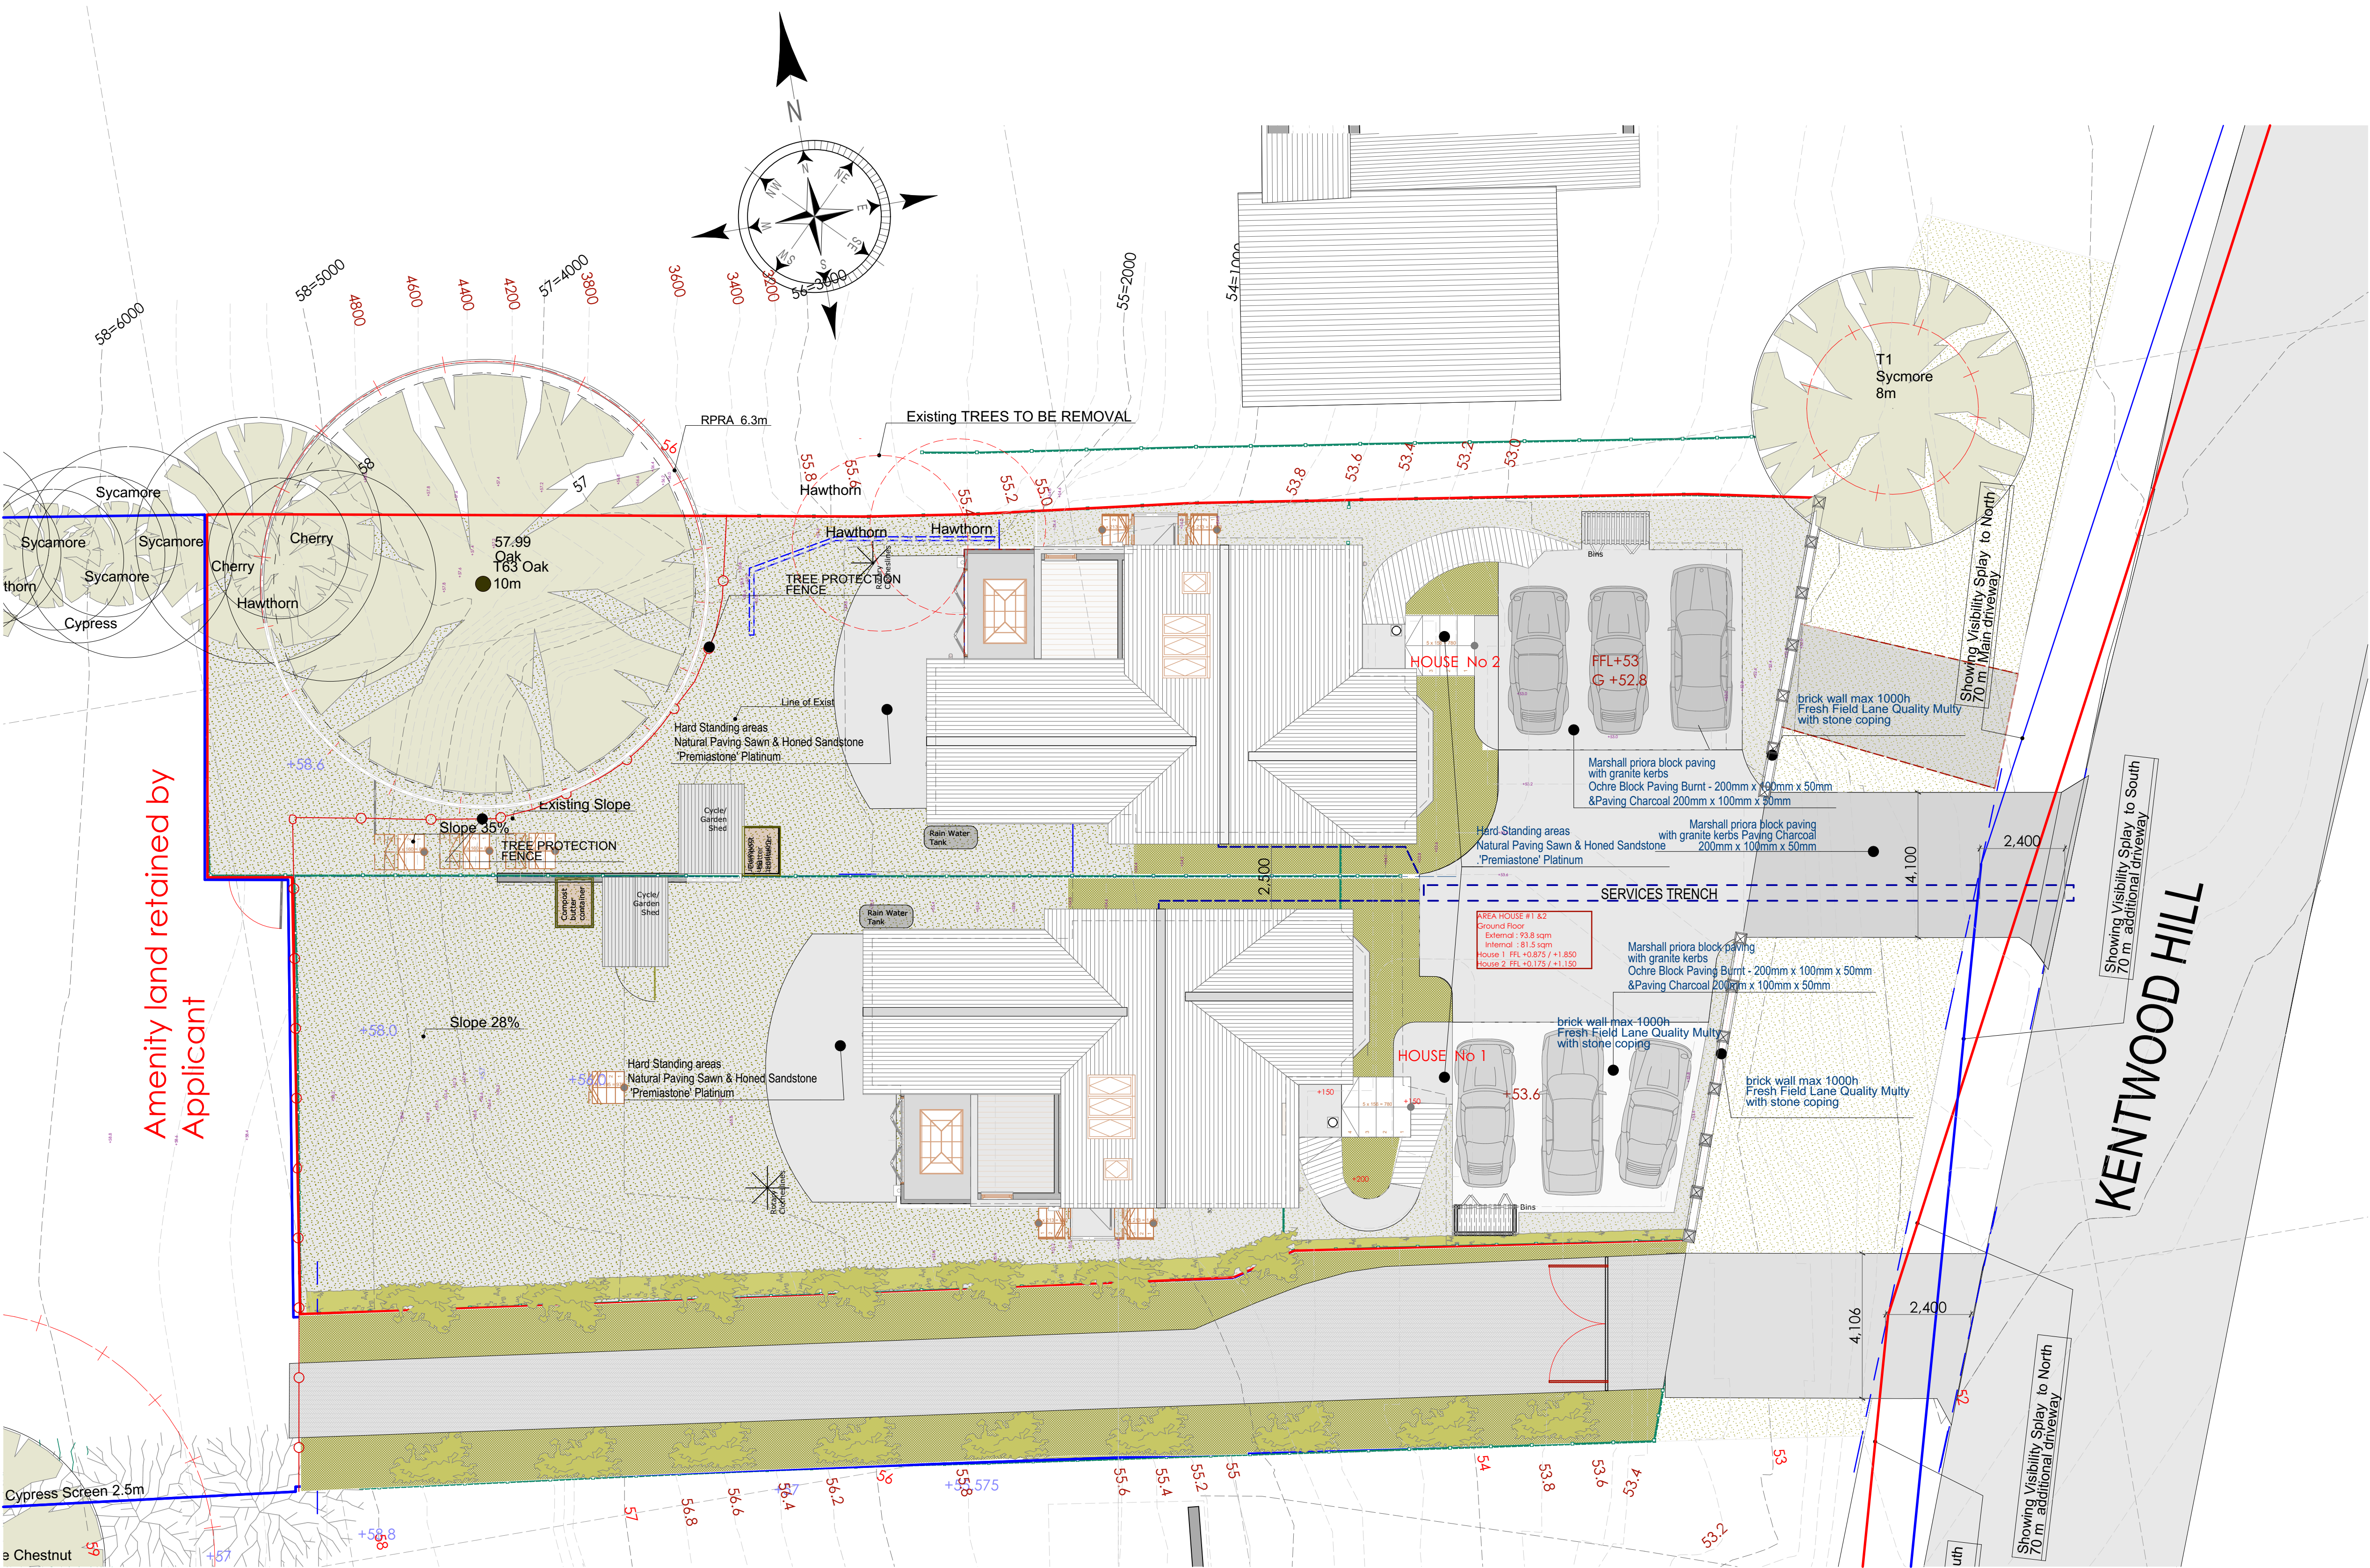


Cond 05 Hard Landscape 1:100
181 Kentwood Hill Reading RG31 6DL



Cond 05 Hard Landscape 1:247.05

© This drawing remains the property of The Keen Partnership and shall not be copied without prior written consent.
All dimensions to be checked on site and any discrepancies to be reported before work commences.

Notes:

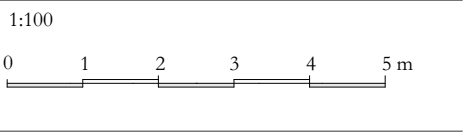

Rev	Comment	By	Date
THE KEEN PARTNERSHIP			
The Courtyard Edinburgh Road Reading RG30 2JA Tel: 0118 9510 855 Fax: 0118 9510 866 chrisk@keenpartnership.co.uk www.keenpartnership.co.uk			
Client:			
Mrs. A. Saood			
Job Title:			
181 Kentwood Hill, Tilehurst Reading RG31 6DL			
Drawing Title:			
Hard Landscape			
Drawing Date:	Status:		
19-10-16	PLANNING CONDITIONS		
Issue Date:	Drawn By:	Scale:	
06/09/2018	L.Lample	1:100@A1	
Job No:	Drawing No:	Rev:	
8394-16	PL-Cond-01		