
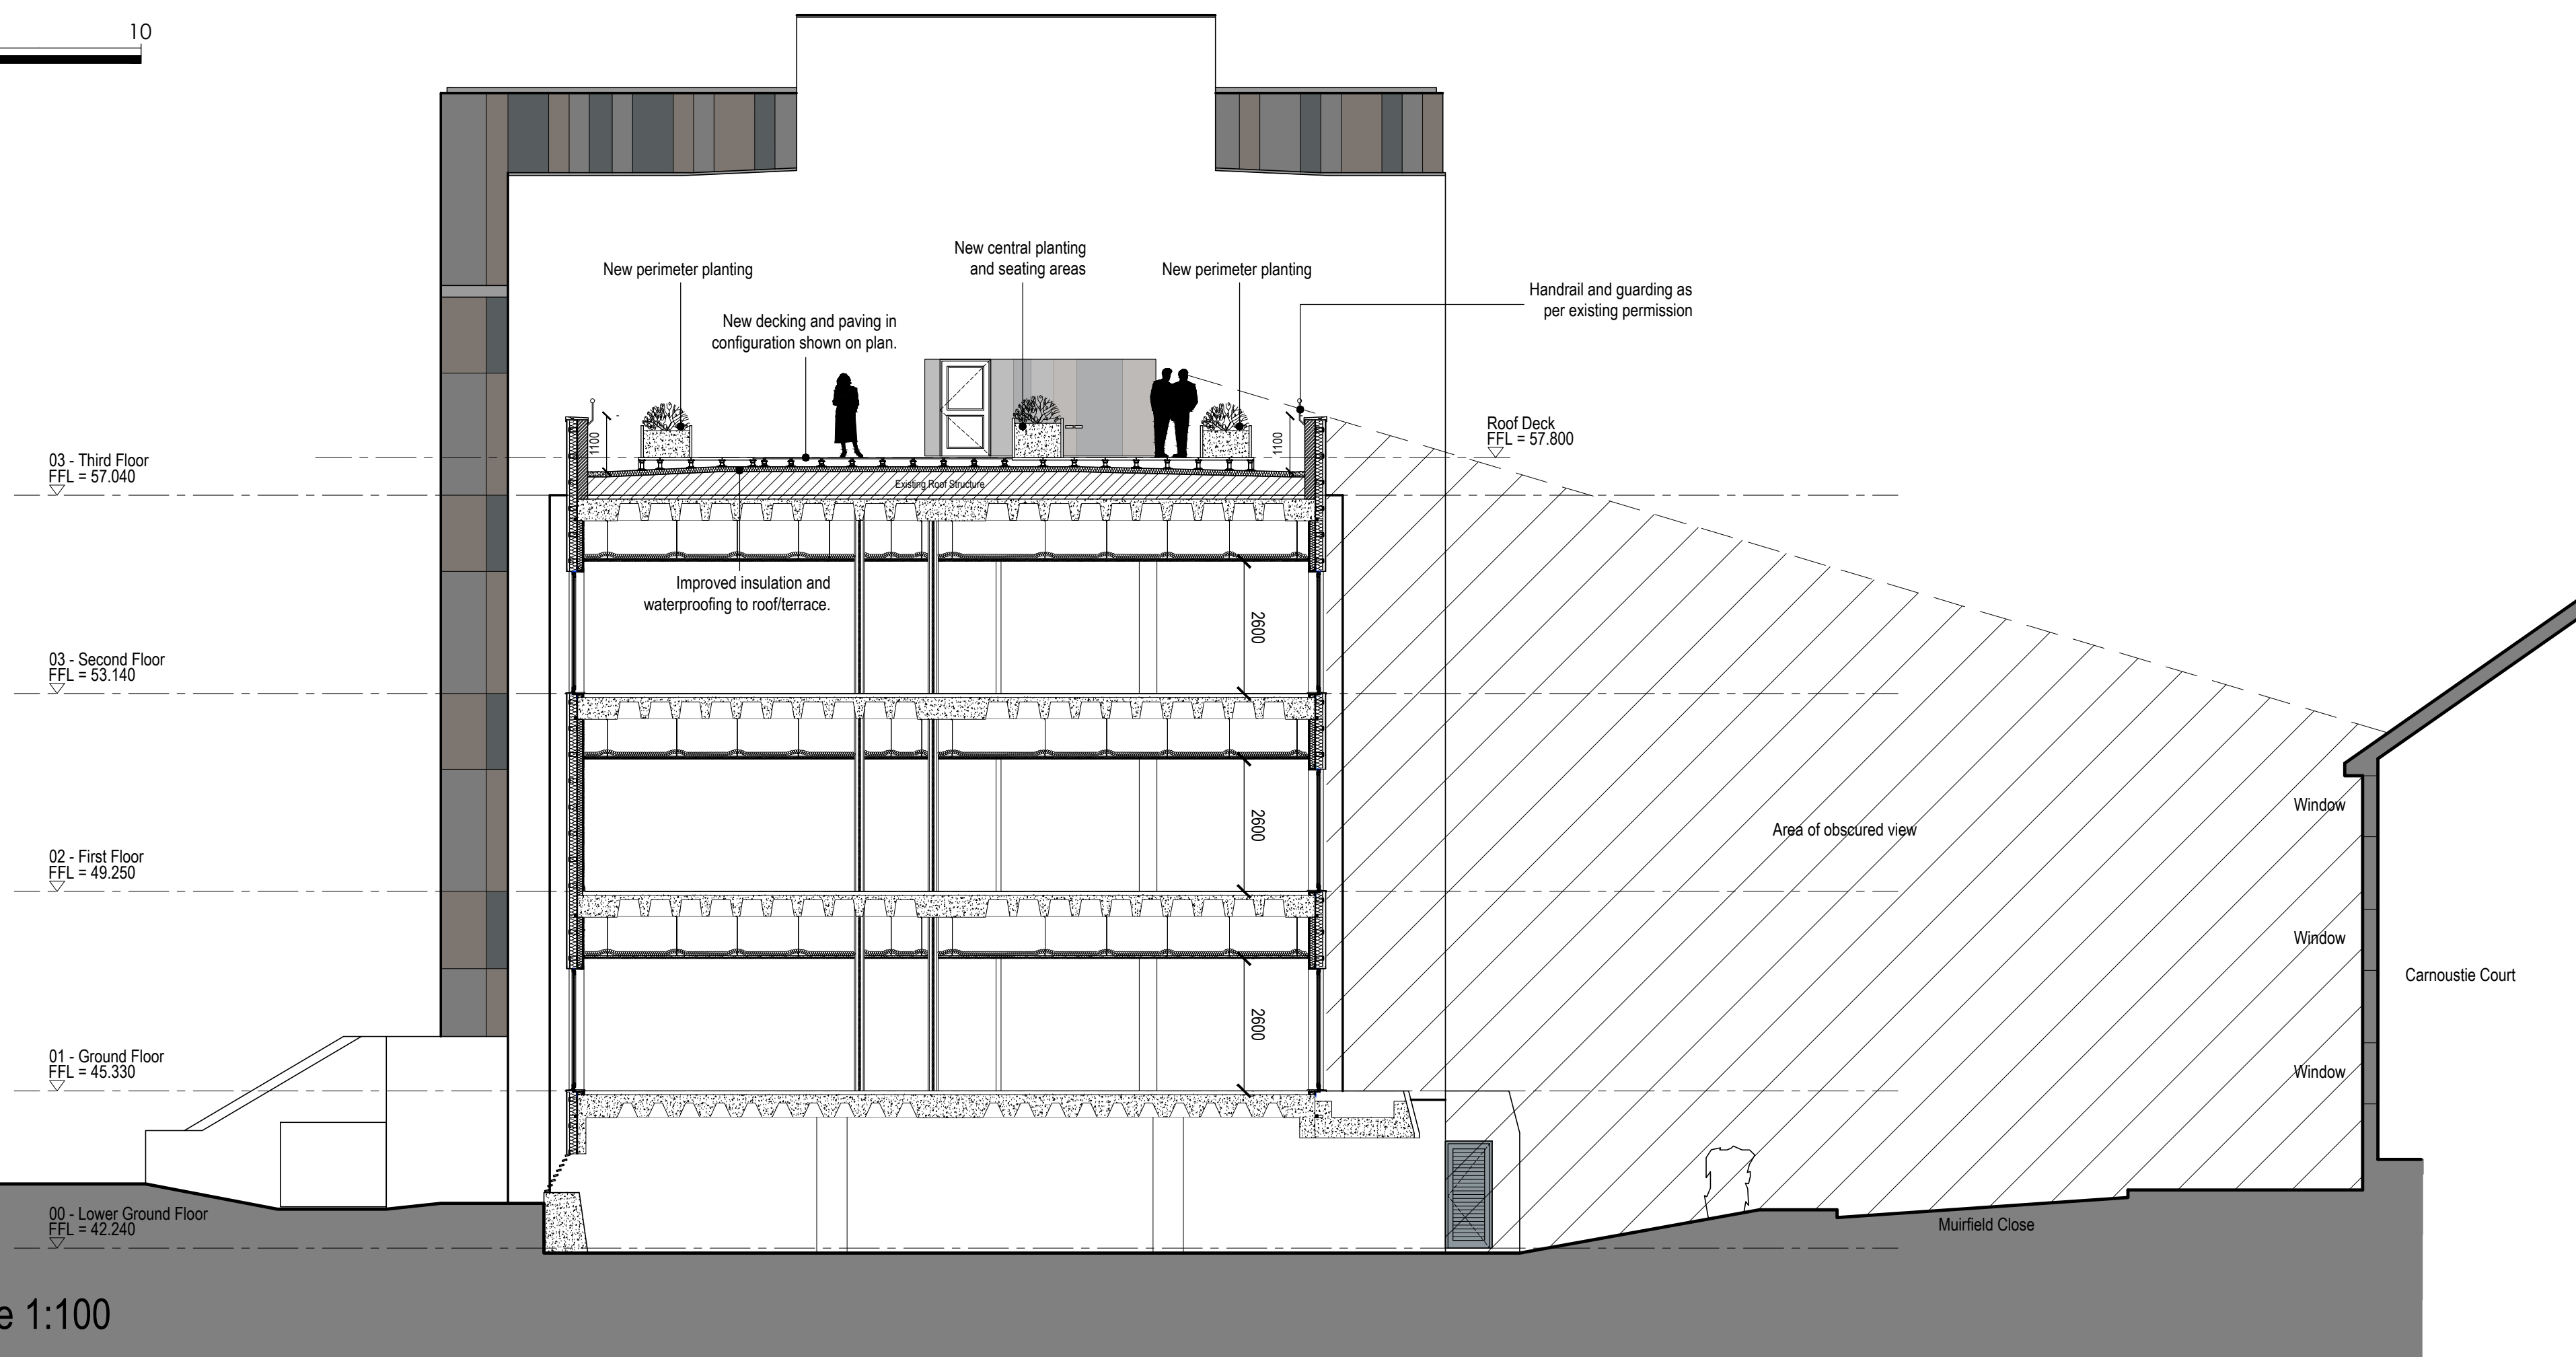
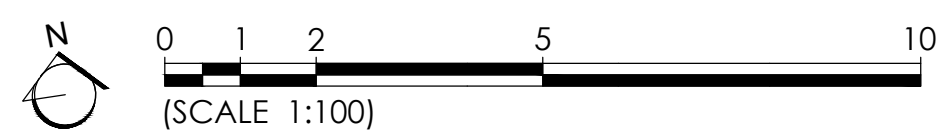



THIRD FLOOR ROOF TERRACE PLAN - Scale 1:100

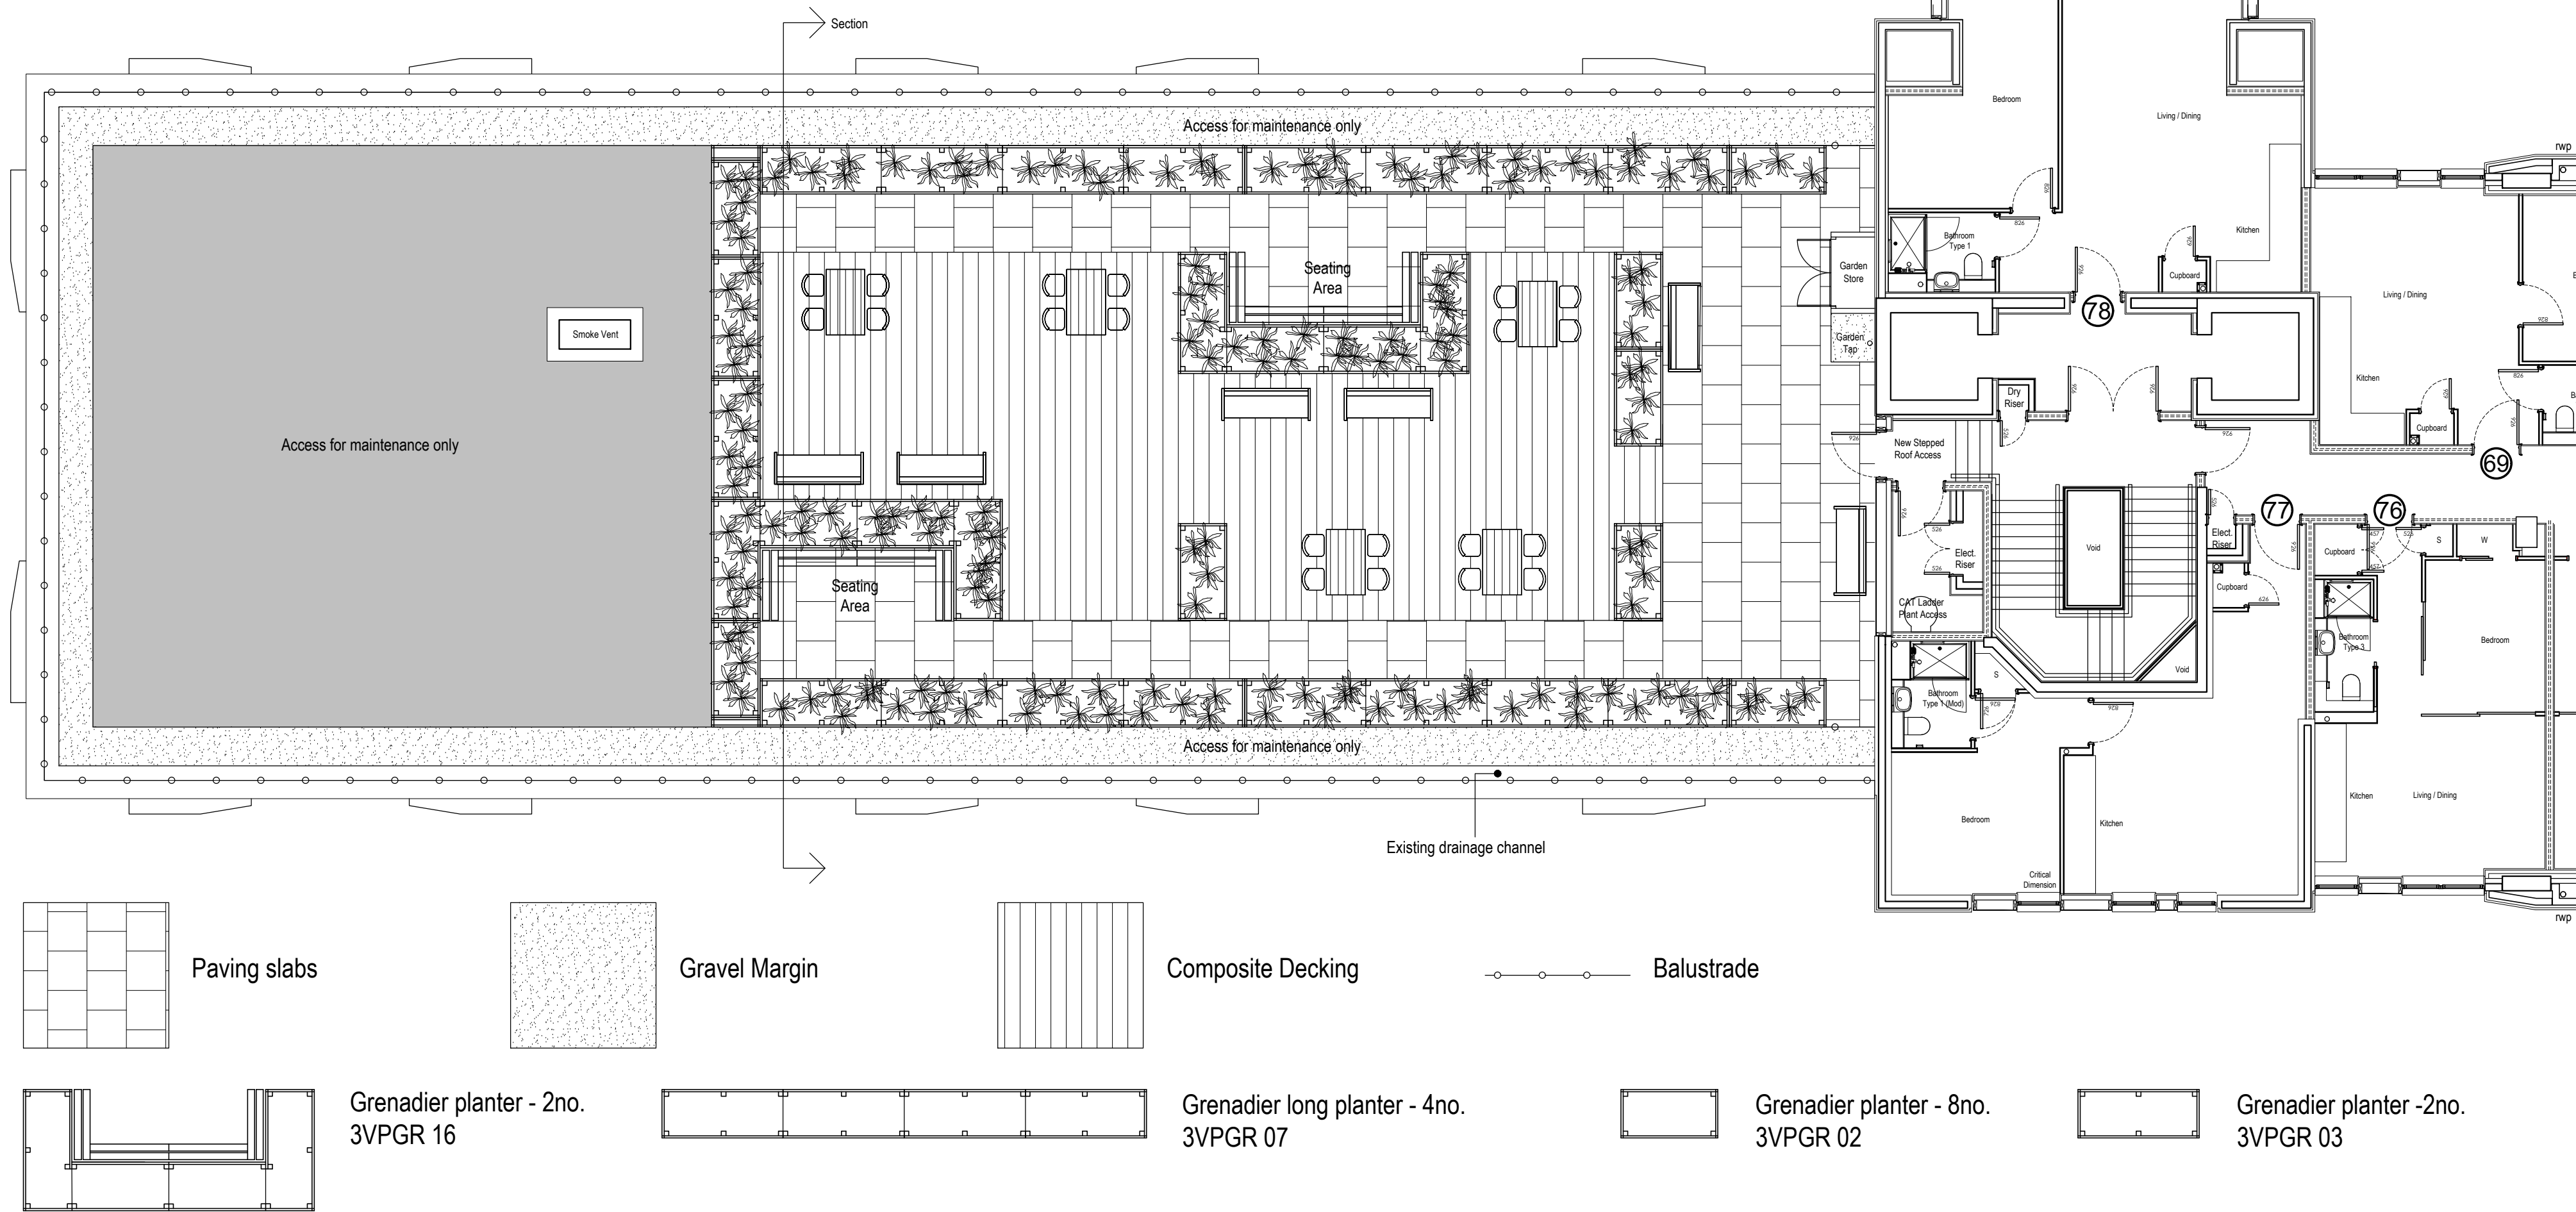

GENERAL NOTES:

1. This drawing is to be read in conjunction with all relevant architects, structural engineers, mechanical & electrical engineers and specialists drawings / specifications.
2. Any discrepancies in dimensions or details between the various drawings should be reported immediately.
3. All dimensions are in millimetres and all levels are in metres.
4. Do not scale from this drawing, if in doubt ASK

Rev.	Description	Date	Drn	Ch'd
A	First Issue	05.06.18	LD	SS

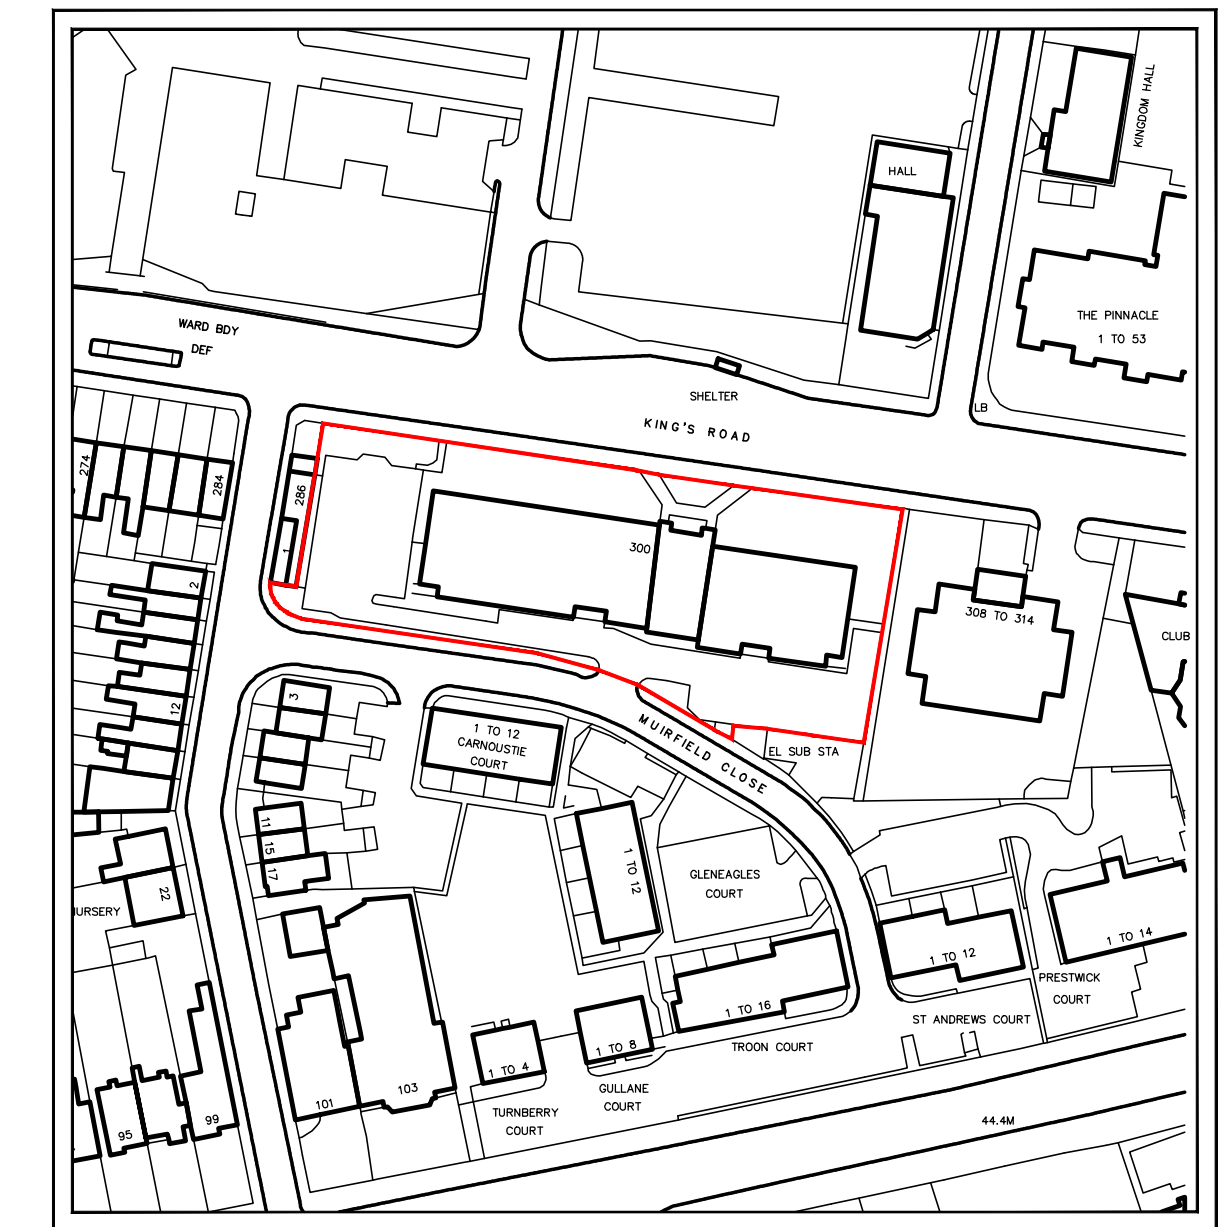

© Crown Copyright 2018. All rights reserved. Promap licence number 100022432

