


Rev	Description	Date

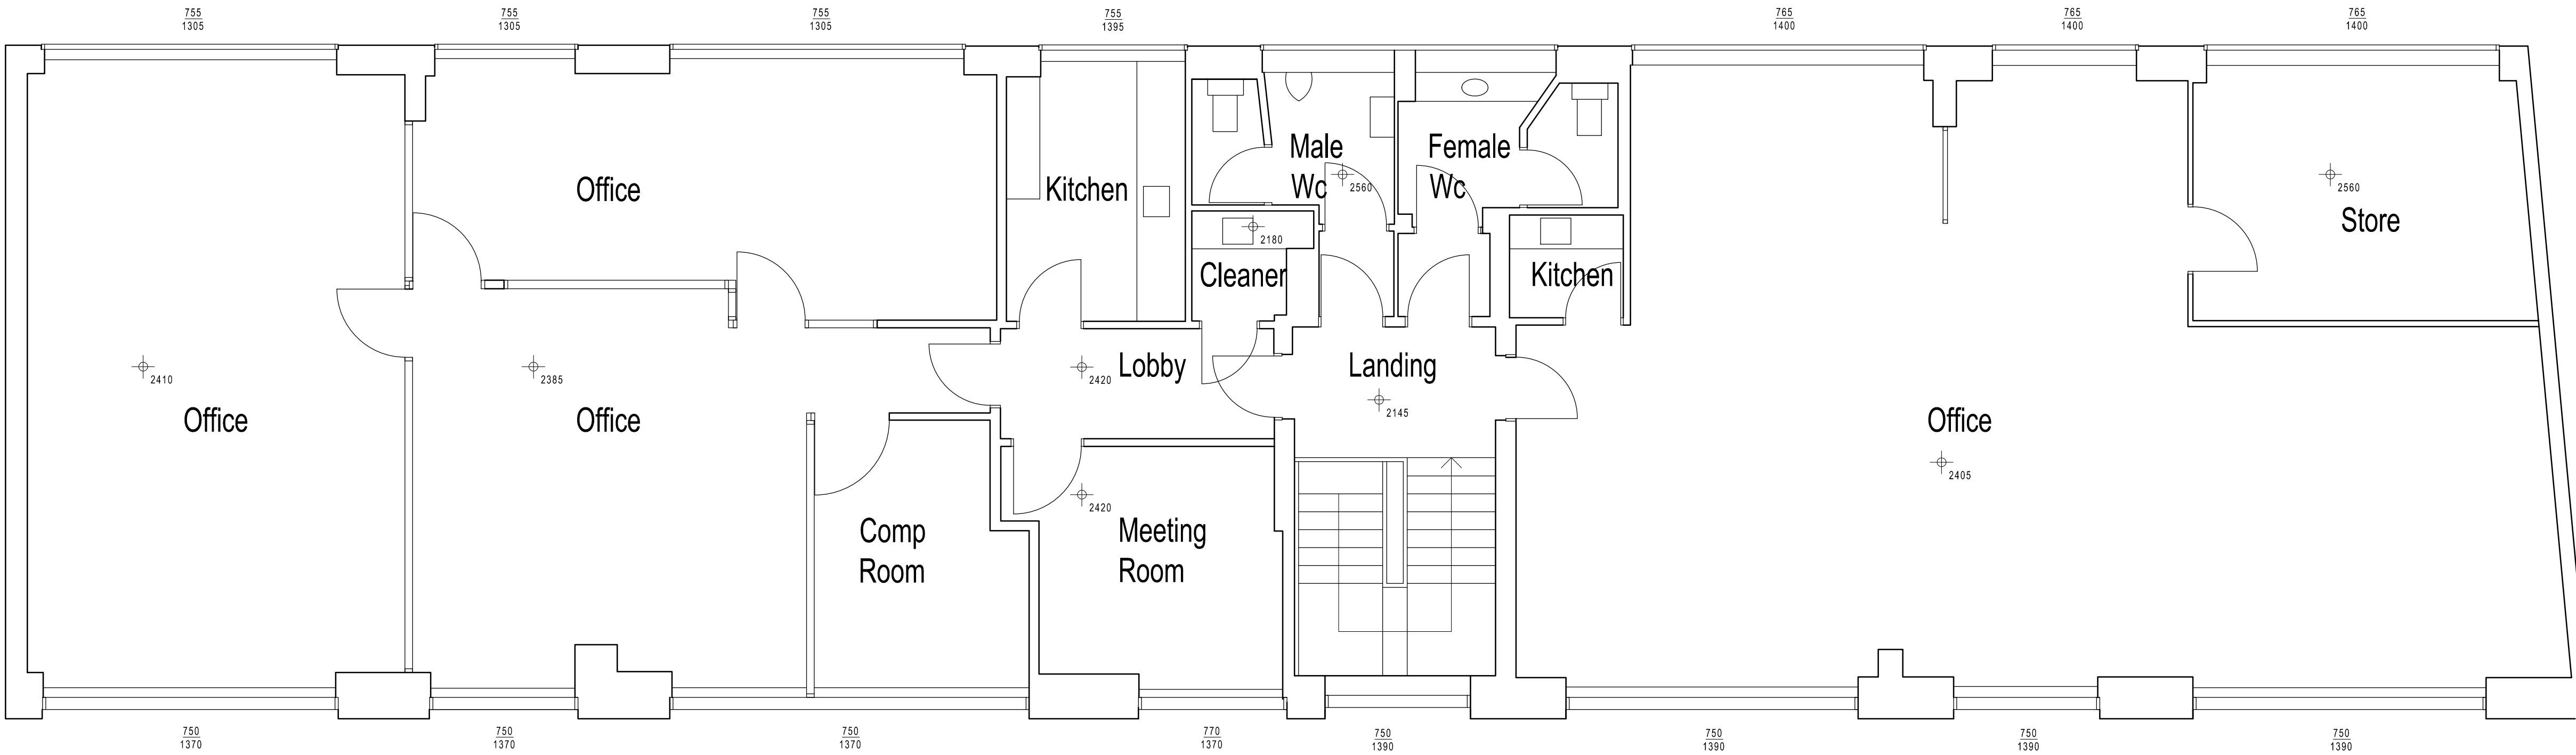

First Floor Plan

1:50 scale Bar
This Drawing has been produced for printing onto A1 size paper,
If printing on A3 please use the scale below for reference.



Day • Tanner Partnership ARCHITECTURE
AND PLANNING

CLIENT	Mssrs Robin Andrews & Philip Andrews		www.daytanner.co.uk	
JOB	Hadwyn House, Field Road Reading		Wokingham	Reading
DRG	As Existing First Floor Plan		51 Peach Street	55 Church Street
SCALE	1:50	DRAWN	JB	DATE
				OCT ' 14
				3223 /05