


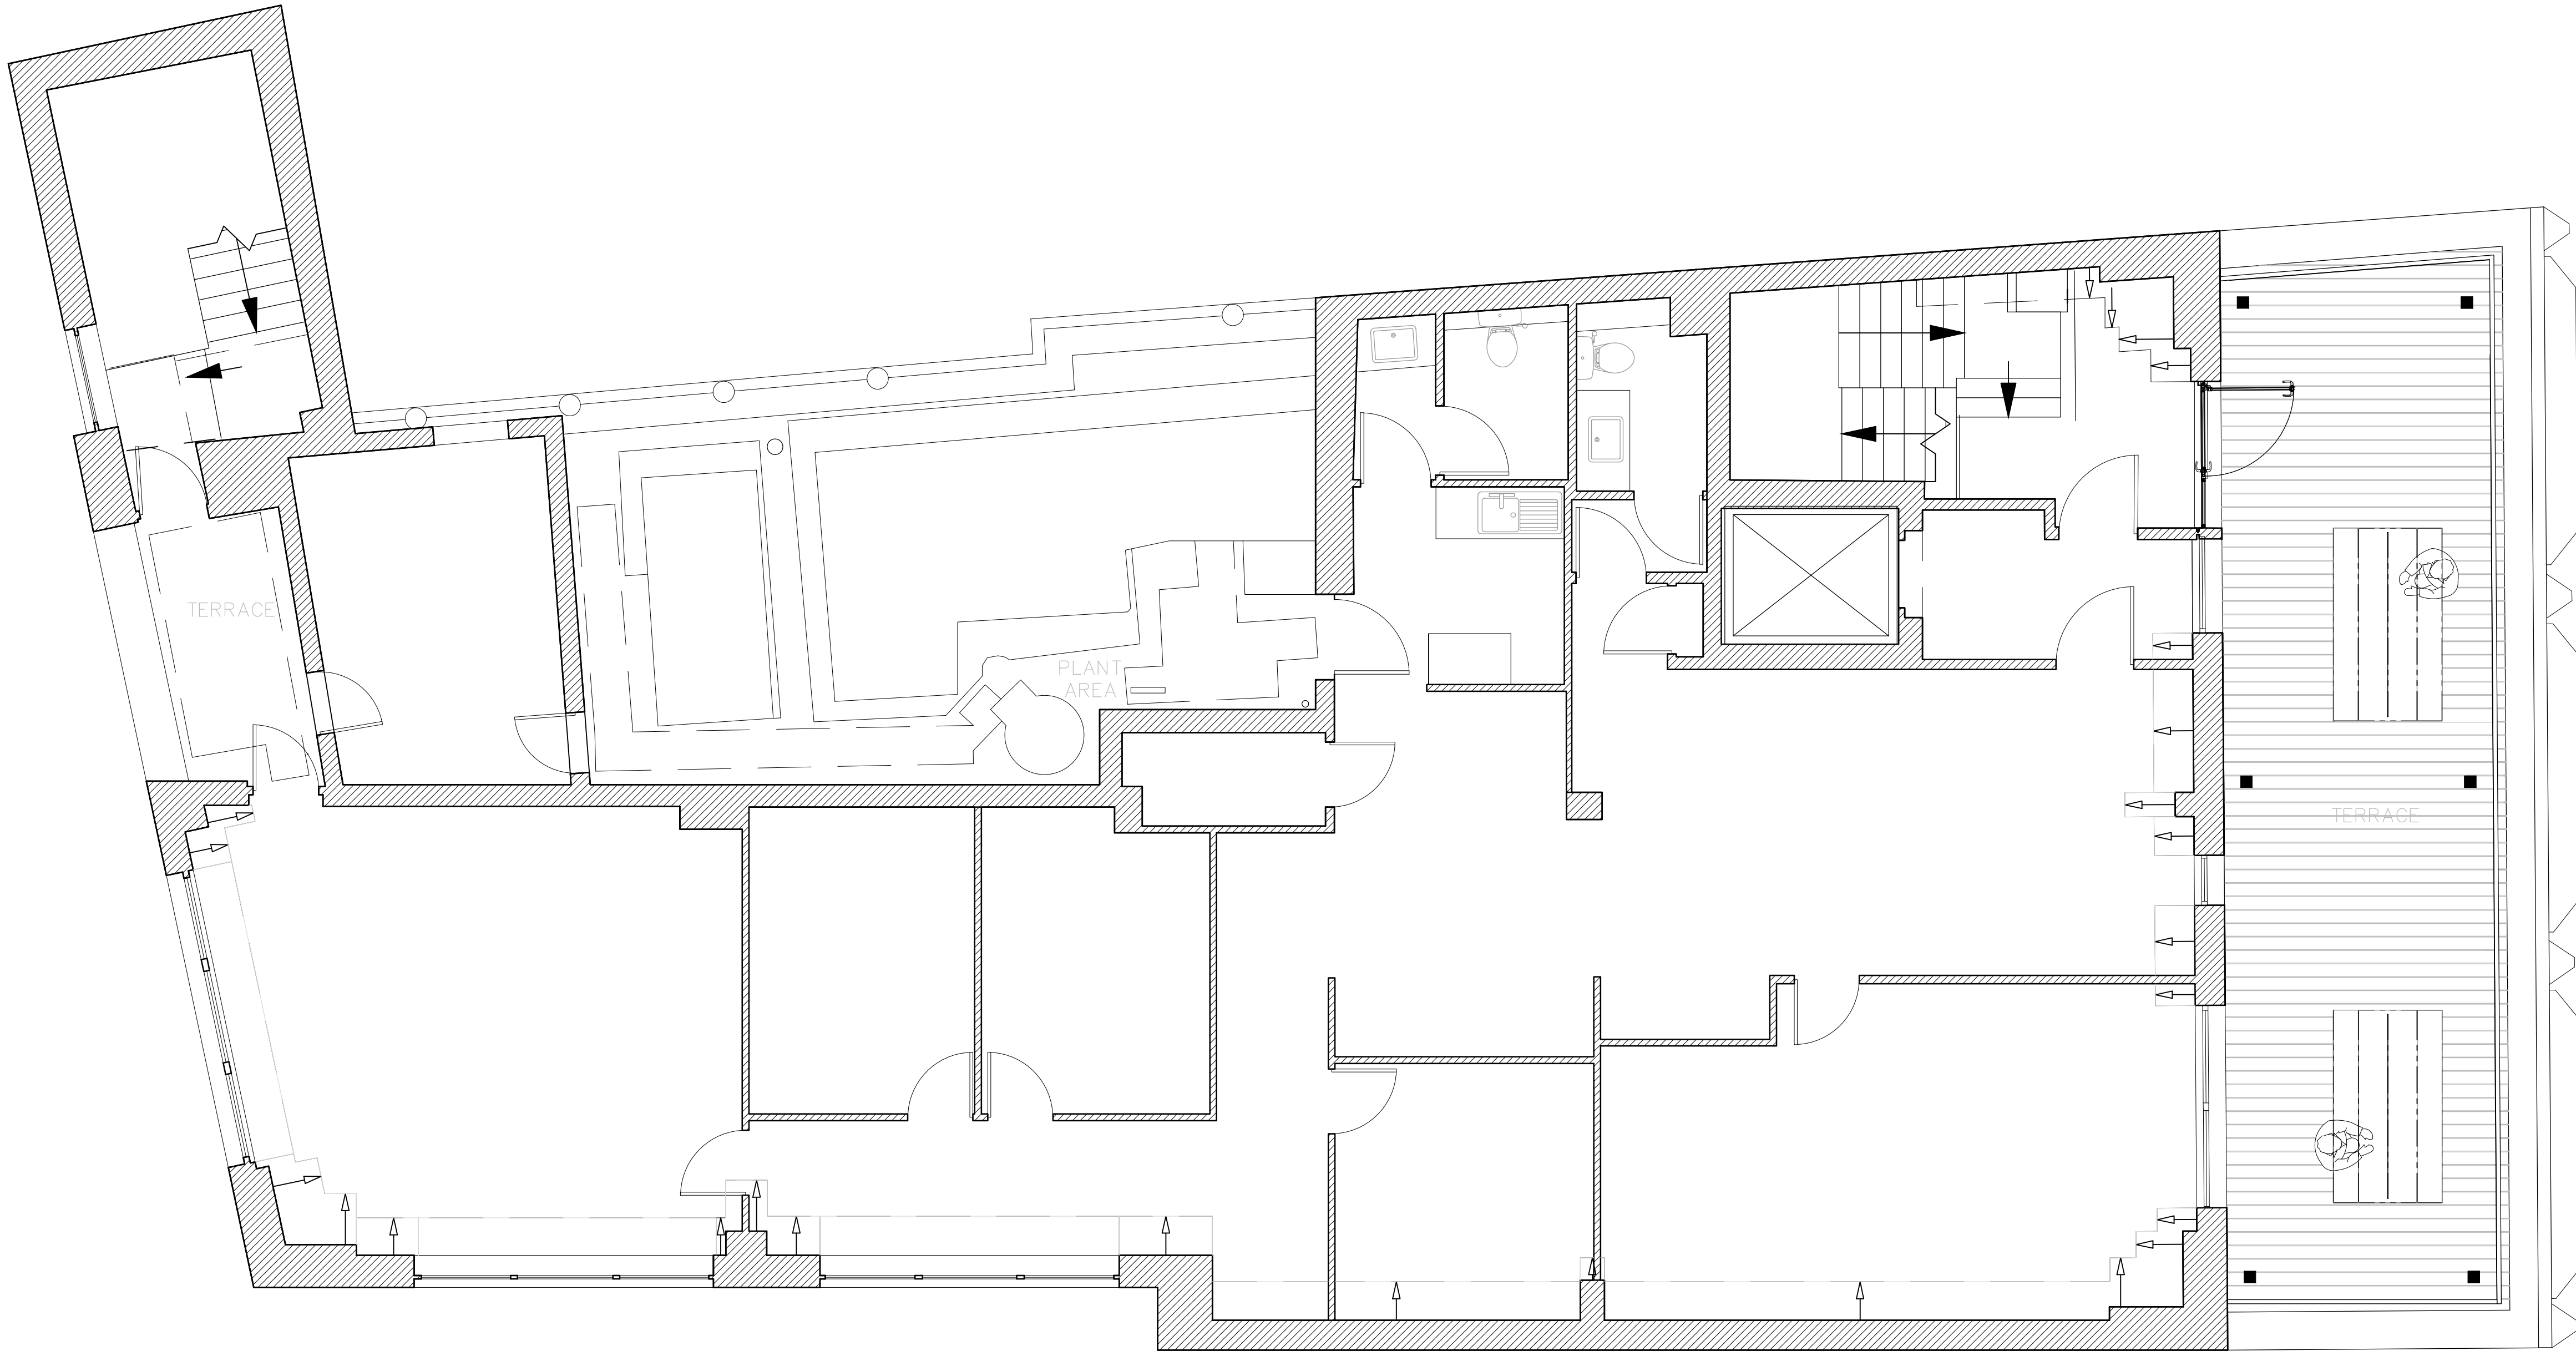

01 | EXISTING FIFTH
Scale: 1: 50 | PLAN

NOTES
DRAWINGS INDICATE DESIGN INTENT ONLY.
ALL DIMENSIONS IN MILLIMETERS UNLESS NOTED OTHERWISE.
THE CONTRACTOR IS RESPONSIBLE FOR TAKING AND CHECKING ALL DIMENSIONS.
DO NOT SCALE FROM THE DRAWING.
REPORT ALL CONFLICTS OF INFORMATION TO MINIFIE ARCHITECTS AND SEEK ADVICE BEFORE PROCEEDING.
THIS DRAWING IS THE COPYRIGHT OF MINIFIE ARCHITECTS LTD.
WHERE GIVEN DIMENSIONS ARE ONLY APPROXIMATE & SUBJECT TO A MEASURED SITE SURVEY.
THESE ARE SUBJECT TO AN M&E & STRUCTURAL SURVEY. THIS DRAWING IS BASED UPON A
COPIES OF ORIGINAL ARCHIVE DRAWINGS AND ITS ACCURACY AND PROPORTIONALITY CANNOT BE
WHOLLY RELIED UPON.

NO.	DATE	ISSUE/REVISION
-----	------	----------------

Forbury Court
12 Forbury Road
Reading
RG1 1SB

DRAWING TITLE :
**EXISTING FIFTH FLOOR
PLAN**

DRAWN : OM SCALE : 1:50@A1 NORTH
CHECKED : BM DATE : April 18

PROJECT NO. : 1473 DRAWING NO. : AP(0)15

MA
MINIFIE ARCHITECTS
Studio 1,
14 Marshalsea Road
London SE1 1HL