

Appendix C

Unaffected Utility Information

CityFibre

LEGEND

- EXISTING PLANT
- EXISTING PLANT

© Crown copyright 2015
Licence No. OS 0100031673

Select a bitmap

Head Office
CityFibre Holdings Ltd
15 Bedford Street,
London,
WC2E 9HE

Tel: 0845 293 0774
Web: www.cityfibre.com

Asset Office
CityFibre Holdings Ltd,
Rutherford House,
Birchwood,
Warrington,
WA3 6ZH
Email: asset.team@cityfibre.com

Disclaimer:

Information shown on this plan is for general guidance only. No warranty is made as to its accuracy. This plan must not be solely relied upon in the event of excavation or other works being carried out in the vicinity of Cityfibre plant. No liability of any kind is accepted by Cityfibre, its agents or servants for any error, omission, discrepancy or deviation. This information is valid for the date printed.

Project

Plant Enquiry

Drawing

Existing Plant

Drawn by:

smallworld

Date: 16/03/2018

Drawing No.


CFH_EP_000001

Revision

001

Scale: 1:1250

A4

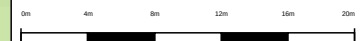

Colt

Harry Hunter

To: Plantenquiries
Subject: RE: W01861 - Utility Enquiries

From: Plantenquiries <plantenquiries@catelecomuk.com>
Sent: 12 February 2018 13:13
To: Harry Hunter <hhunter@swh.co.uk>
Subject: RE: W01861 - Utility Enquiries [Filed 13 Feb 2018 09:09]

Please Note: Our search criteria has changed. We previously searched for Colt Network which was within 200 metres, this has now changed to 50 metres. The negative response will be for all enquiries that the network is 50 metres or more away from the place of enquiry.

Dear Sir/Madam,

Thank you for your enquiry for the above reference.

We can confirm that Colt Technology Services do not have apparatus near the above location as presented on your submitted plan, if any development or scheme amendments fall outside the 50 metre perimeter new plans must be submitted for review.

Search is based on Overseeing Organisation Agent data supplied; we do not accept responsibility for O.O. Agent inaccurate data.

If we can be of any further assistance please do not hesitate to contact us.

Kind regards,

Plant Enquiry Team



Please consider the environment before printing this email.

This e-mail and any files transmitted with it are confidential and are intended solely for the use of the intended recipient(s). If you are not the intended recipient, you must not copy, distribute or take any action based on this communication. If you have received this communication in error please contact plantenquiries@catelecomuk.com and delete this communication and any copies of it. Any views or opinions presented are solely those of the author and do not necessarily represent those of C A Telecom LTD. C A Telecom LTD monitors e-mails to ensure that its systems operate effectively and to minimise the risk of viruses.

Energetics Electricity

Harry Hunter

To: Plant Enquiries
Subject: RE: W01861 - Utility Enquiries

From: Plant Enquiries <plantenquiries@energetics-uk.com>
Sent: 09 February 2018 14:34
To: Harry Hunter <hhunter@sw.h.co.uk>
Subject: RE: W01861 - Utility Enquiries [Filed 09 Feb 2018 14:36]

Dear Sir/Madam,

Thank you for submitting your recent plant enquiry.

Based on the information provided, I can confirm that Energetics **does not** have any plant within the area(s) specified in your request.

If you require further assistance with outstanding enquiries, please call 03300 587 443.

Please ensure all plant enquiries are sent to plantenquiries@energetics-uk.com

Regards

Plant Enquiries

energetics

WE DESIGN • WE BUILD • WE CONNECT

E: plantenquiries@energetics-uk.com
W: www.energetics-uk.com



ENGIE

Harry Hunter

From: nrswa.uk@engie.com
Sent: 02 February 2018 15:30
To: Harry Hunter
Subject: Automatic reply: W01861 - Utility Enquiries

ENGIE

Thank you for your enquiry. This mail box is monitored daily

ENGIE owns and operates district energy networks in the following cities. In addition, ENGIE has buried pipework either inside or very close to the area codes listed below:

- Birmingham
- Coventry
- Eastleigh
- Hatfield
- Leicester
- London
 - Bloomsbury
 - Olympic Site
 - Whitehall
 - ExCel Exhibition Centre
- Southampton

Due to the volume of enquiries, ENGIE is only able to respond to enquiries which fall within the above Areas of Interest.

If your enquiry falls within these areas, ENGIE will respond with a further email containing details of buried assets which may or may not affect your work.

However, if no response is forthcoming please take this automated reply as evidence that ENGIE have no assets within the areas. In accordance with the NRSWA 1997 legislation, please allow 10 days a response, otherwise after this time it is deemed that ENGIE have no assets in the area enquired.

If you have any further questions or enquiries please email doccontrol@engie.com

ENGIE Document Control

Urban Energy
UK & Ireland
NRSWA.UK@engie.com

Cofely GDF SUEZ is now ENGIE
engie.co.uk

Kings Yard,
1 Waterden Road,
Queen Elizabeth Olympic Park
London E15 2GP - UK

Please consider the environment before printing this message

Interoute

Harry Hunter

To: Interoute Enquiries
Subject: RE: W01861 - Utility Enquiries

From: Interoute Enquiries <interoute.enquiries@plancast.co.uk>
Sent: 05 February 2018 09:06
To: Harry Hunter <hhunter@swh.co.uk>
Subject: RE: W01861 - Utility Enquiries [Filed 05 Feb 2018 09:13]

This response does not include Vtesse plant, please continue to use Vtesse details for their enquiries

To whom it may concern

Thank you for your enquiry regarding the above proposals at the above location

We would advise that we are unaware of any Interoute plant or services in this Location as indicated in your enquiry.

We bring to your attention the fact that whilst we try to ensure the information we provide is accurate, the information is provided Without Prejudice and Interoute and its Agents accept no liability for claims arising from any inaccuracy, omissions or errors contained in this response.

All responses are only valid for 28 days

Yours faithfully

PLANCAST Plant Enquiry Department



The Old Haybarn
Rosebery Mews, Mentmore
Bedfordshire LU7 0UE

T: 01296 662647
www.plancast.co.uk

Save Paper - Do you really need to print this email? This email and any attachments are or may be confidential and legally privileged and are sent solely for the attention of the addressee(s). If you have received this email in error, please delete it from your system: its use, disclosure or copying is unauthorised. Statements and opinions expressed in this email may not represent those of PLANCAST. Any representations or commitments in this email are subject to contract.

Registered office: 1st Floor, The Old Haybarn, Rosebery Mews, Mentmore LU7 0UE.
Registered in England and Wales with number 4455025 VAT No. 8567 195 80

KPN

Harry Hunter

To: KPN Plant Enquiries
Subject: RE: K02-18- 0178 W01861 - Utility Enquiries

From: KPN Plant Enquiries <kpn.plantenquiries@instalcom.co.uk>
Sent: 05 February 2018 12:22
To: Harry Hunter <hhunter@swh.co.uk>
Subject: RE:K02-18- 0178 W01861 - Utility Enquiries [Filed 05 Feb 2018 12:24]



Dear Sir or Madam,

With reference to your plant enquiry below, we can confirm that KPN do not have any apparatus within the immediate proximity of your proposed works.

If you require any further information, please do not hesitate to contact us.

Please note that this response is only valid for 3 months. If your works do not commence within this time period, please resubmit your plant enquiry for assessment before any works commence.

Regards

Plant Enquiries Dept
Instalcom Limited
Borehamwood Ind. Park
Rowley Lane
Borehamwood
WD6 5PZ

Office: +44 (0)208 731 4613
Fax: +44 (0)208 731 4601
Email: kpn.plantenquiries@instalcom.co.uk
Web: <http://www.instalcom.co.uk>



Level 3 Communications UK Ltd

Harry Hunter

To: Plantenquiries
Subject: RE: E02-18-0973 W01861 - Utility Enquiries

From: Plantenquiries <Plantenquiries@instalcom.co.uk>
Sent: 06 February 2018 11:35
To: Harry Hunter <hhunter@swh.co.uk>
Subject: RE: E02-18-0973 W01861 - Utility Enquiries [Filed 06 Feb 2018 11:55]

Dear Sir or Madam,

Thank you for your plant enquiry below.

We can confirm that Level 3, Global Crossing (Uk) Ltd, Global Crossing PEC, Fibernet UK Ltd and Fibrespan Ltd do not have any apparatus within the indicated works area.

Instalcom responds to plant enquiries for all of the above and therefore you only need send one plant enquiry to cover all of these companies.

Please note that this response is only valid for 3 months. If your works do not commence within this time period, please resubmit your plant enquiry for assessment before any works commence.

Regards

Plant Enquiries Dept
Instalcom Limited
Borehamwood Ind. Park
Rowley Lane
Borehamwood
WD6 5PZ

Office: +44 (0)208 731 4613
Fax: +44 (0)208 731 4601
Email: plantenquiries@instalcom.co.uk
Web: <http://www.instalcom.co.uk>



ializing in; Security, archiving and compliance. To find out more [Click Here](#).

Mobile Broadband Network Ltd

Harry Hunter

To: MBNLplantenquiries
Subject: RE: W01861 - Utility Enquiries

From: MBNLplantenquiries <mbnl.plant.enquiries@turntown.com>
Sent: 15 March 2018 14:15
To: Harry Hunter <hhunter@sw.h.co.uk>
Subject: RE: W01861 - Utility Enquiries [Filed 15 Mar 2018 14:17]

Dear Sir/Madam

Turner & Townsend Project Management are appointed on behalf of MBNL to conduct Plant (apparatus) Searches *in accordance with the relevant NRSWA Act 1991- Diversionary Works legislation*. These searches considered plant belonging to EE (T-Mobile and Orange sites) and the HG3 mobile telecommunication networks.

Further to your plant enquiry please see the response below to the NRSWA request submitted

MBNL **do not have any plant that would be affected by the proposed work**. Should you have any further queries please use the contact details below.

Kind Regards

MBNL SHQE Team

Turner & Townsend
t: +44 (0) 121 262 3663

<http://www.turnerandtownsend.com>

Turner & Townsend Europe Limited
Registered Office: Low Hall, Calverley Lane, Horsforth, Leeds LS18 4GH, United Kingdom | Registered in England and Wales | Registration No: 3514794

Sky UK Ltd

Harry Hunter

To: NRSWA
Subject: RE: W01861 - Utility Enquiries



SKY Telecommunications Services Ltd
70 Buckingham Avenue
SLOUGH
SL1 4PN
Tel: 0207 0323 234/250
Fax: 020 70323252
email: nrswa@sky.uk

05/02/2018

Further to your recent enquiry, the following Sky route(s) may be indirectly affected by your proposed works:

NBRE-Newbury - Reading

The SKY route(s) is indirectly affected as we only lease telecoms infrastructure from **Virgin Media**, who own and are responsible for the maintenance or diversion thereof. For further information or detailed plans for this area, please contact the **Virgin Media** Enquiry Team, by email: plant.enquiries.team@virginmedia.co.uk or Phone: 0870 888 3116 Option 2.

Please note that if our apparatus is deemed to be affected by your proposal and requires relocation or diversion in any way, you will need to contact SKY to provide estimates as per NRSWA Diversionary Works process.


Regards

NRSWA Department
Tech UK - Implementation

sky | TECHNOLOGY

✉ nrswa@sky.uk ☎ +44 20703232234

Sota

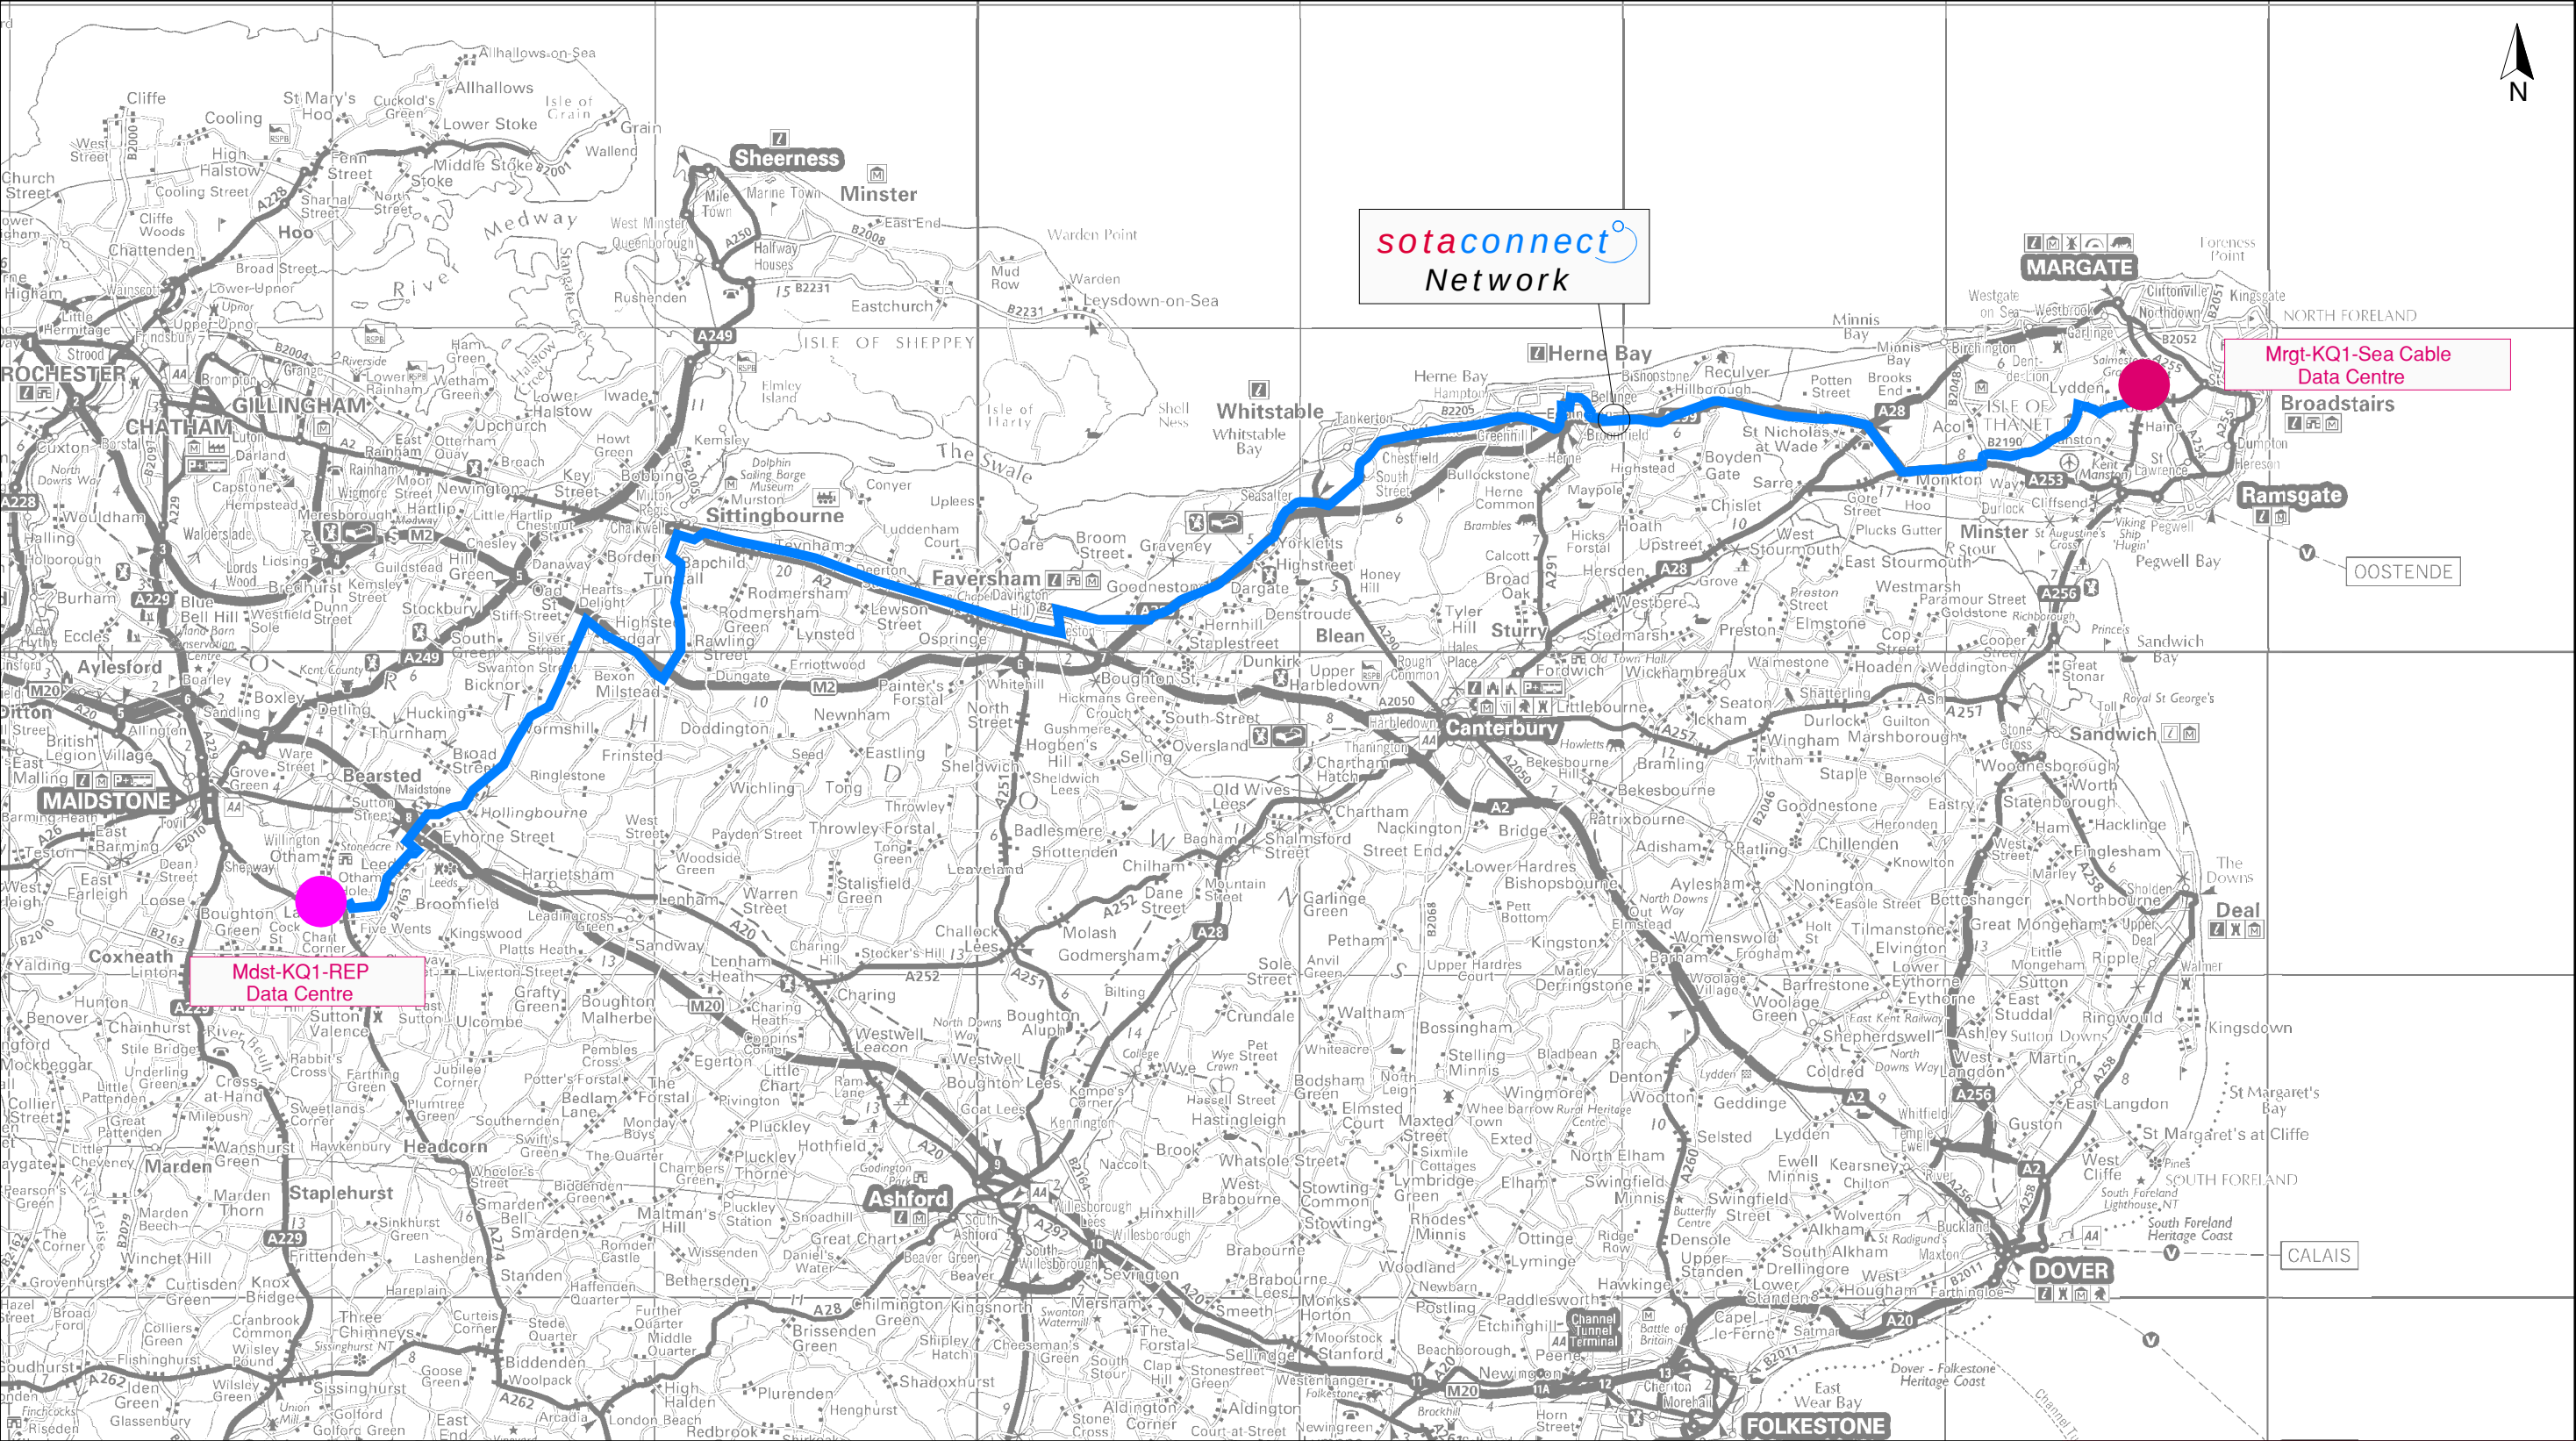

sotaconnect

Network

Data Centre Locations

DUCT DIAGRAM

2-way track facing Margate

sotaconnect

Level 3 (GC)

CLIENT:

sotaconnect

McNicholas

Lisimirane Industrial Park, Elstree Road, Elstree, Herts. WD6 3EA
Telephone: +44(0)20 8953 4144 Facsimile: +44(0)20 8953 1860
Website: <http://www.mcnicholas.co.uk>

Title:

SOTA CONNECT
UK NETWORK
OVERVIEW MAP

Drawn: JP 17-01-13	Checked PT 17-01-13	Approved	Scale: NTS
DRG.No. MCN-SOTA-13-032			REV. 1.00

DO NOT SCALE
UNCONTROLLED WHEN PRINTED

A3
420mm x 297mm

Utility Assets Ltd

Harry Hunter

From: assetrecords@utilityassets.co.uk
Sent: 02 February 2018 15:30
To: Harry Hunter
Subject: Re: W01861 - Utility Enquiries

Thank you for recently contacting Utility Assets plant record department. We will check whether we have any plant present at your site and contact you within 5 - 7 working days ONLY if we own any plant in the vicinity.

If we do not reply, we do not have any apparatus in the area of your works. However, PLEASE TAKE CARE when excavating around electricity cables in the event that not all cables present may be accurately shown. We recommend you use detecting equipment to map the site before excavating and fully comply with HSG47. DO NOT assume that a cable is dead if you don't have a record of its presence. The cable must be treated as live unless PROVEN DEAD by the cable owner. In case of emergency please contact your local electricity distribution company.

This is an automated reply from our dedicated asset records email address. If you receive further correspondence from us it will be from asset.manager@utilityassets.co.uk quoting a site reference number.

Asset Manager - Utility Assets Ltd

Verizon Business

Harry Hunter

To: UK OSP-Team
Subject: RE: W01861 - Utility Enquiries

From: UK OSP-Team <osp-team@uk.verizon.com>
Sent: 05 February 2018 07:26
To: Harry Hunter <hhunter@sw.h.co.uk>
Cc: UK OSP-Team <osp-team@uk.verizon.com>
Subject: RE: W01861 - Utility Enquiries [Filed 05 Feb 2018 08:38]

Dear Sir/Madam

Verizon is a licensed Statutory Undertaker.

We have reviewed your plans and have determined that Verizon (Formally known as MCI WorldCom, MFS) has no apparatus in the areas concerned.


If you have any further queries please do not hesitate to get in touch.

Yours faithfully

Plant Protection Officer (GB) Email osp-team@uk.verizon.com

Appendix D

Existing Utilities Plan

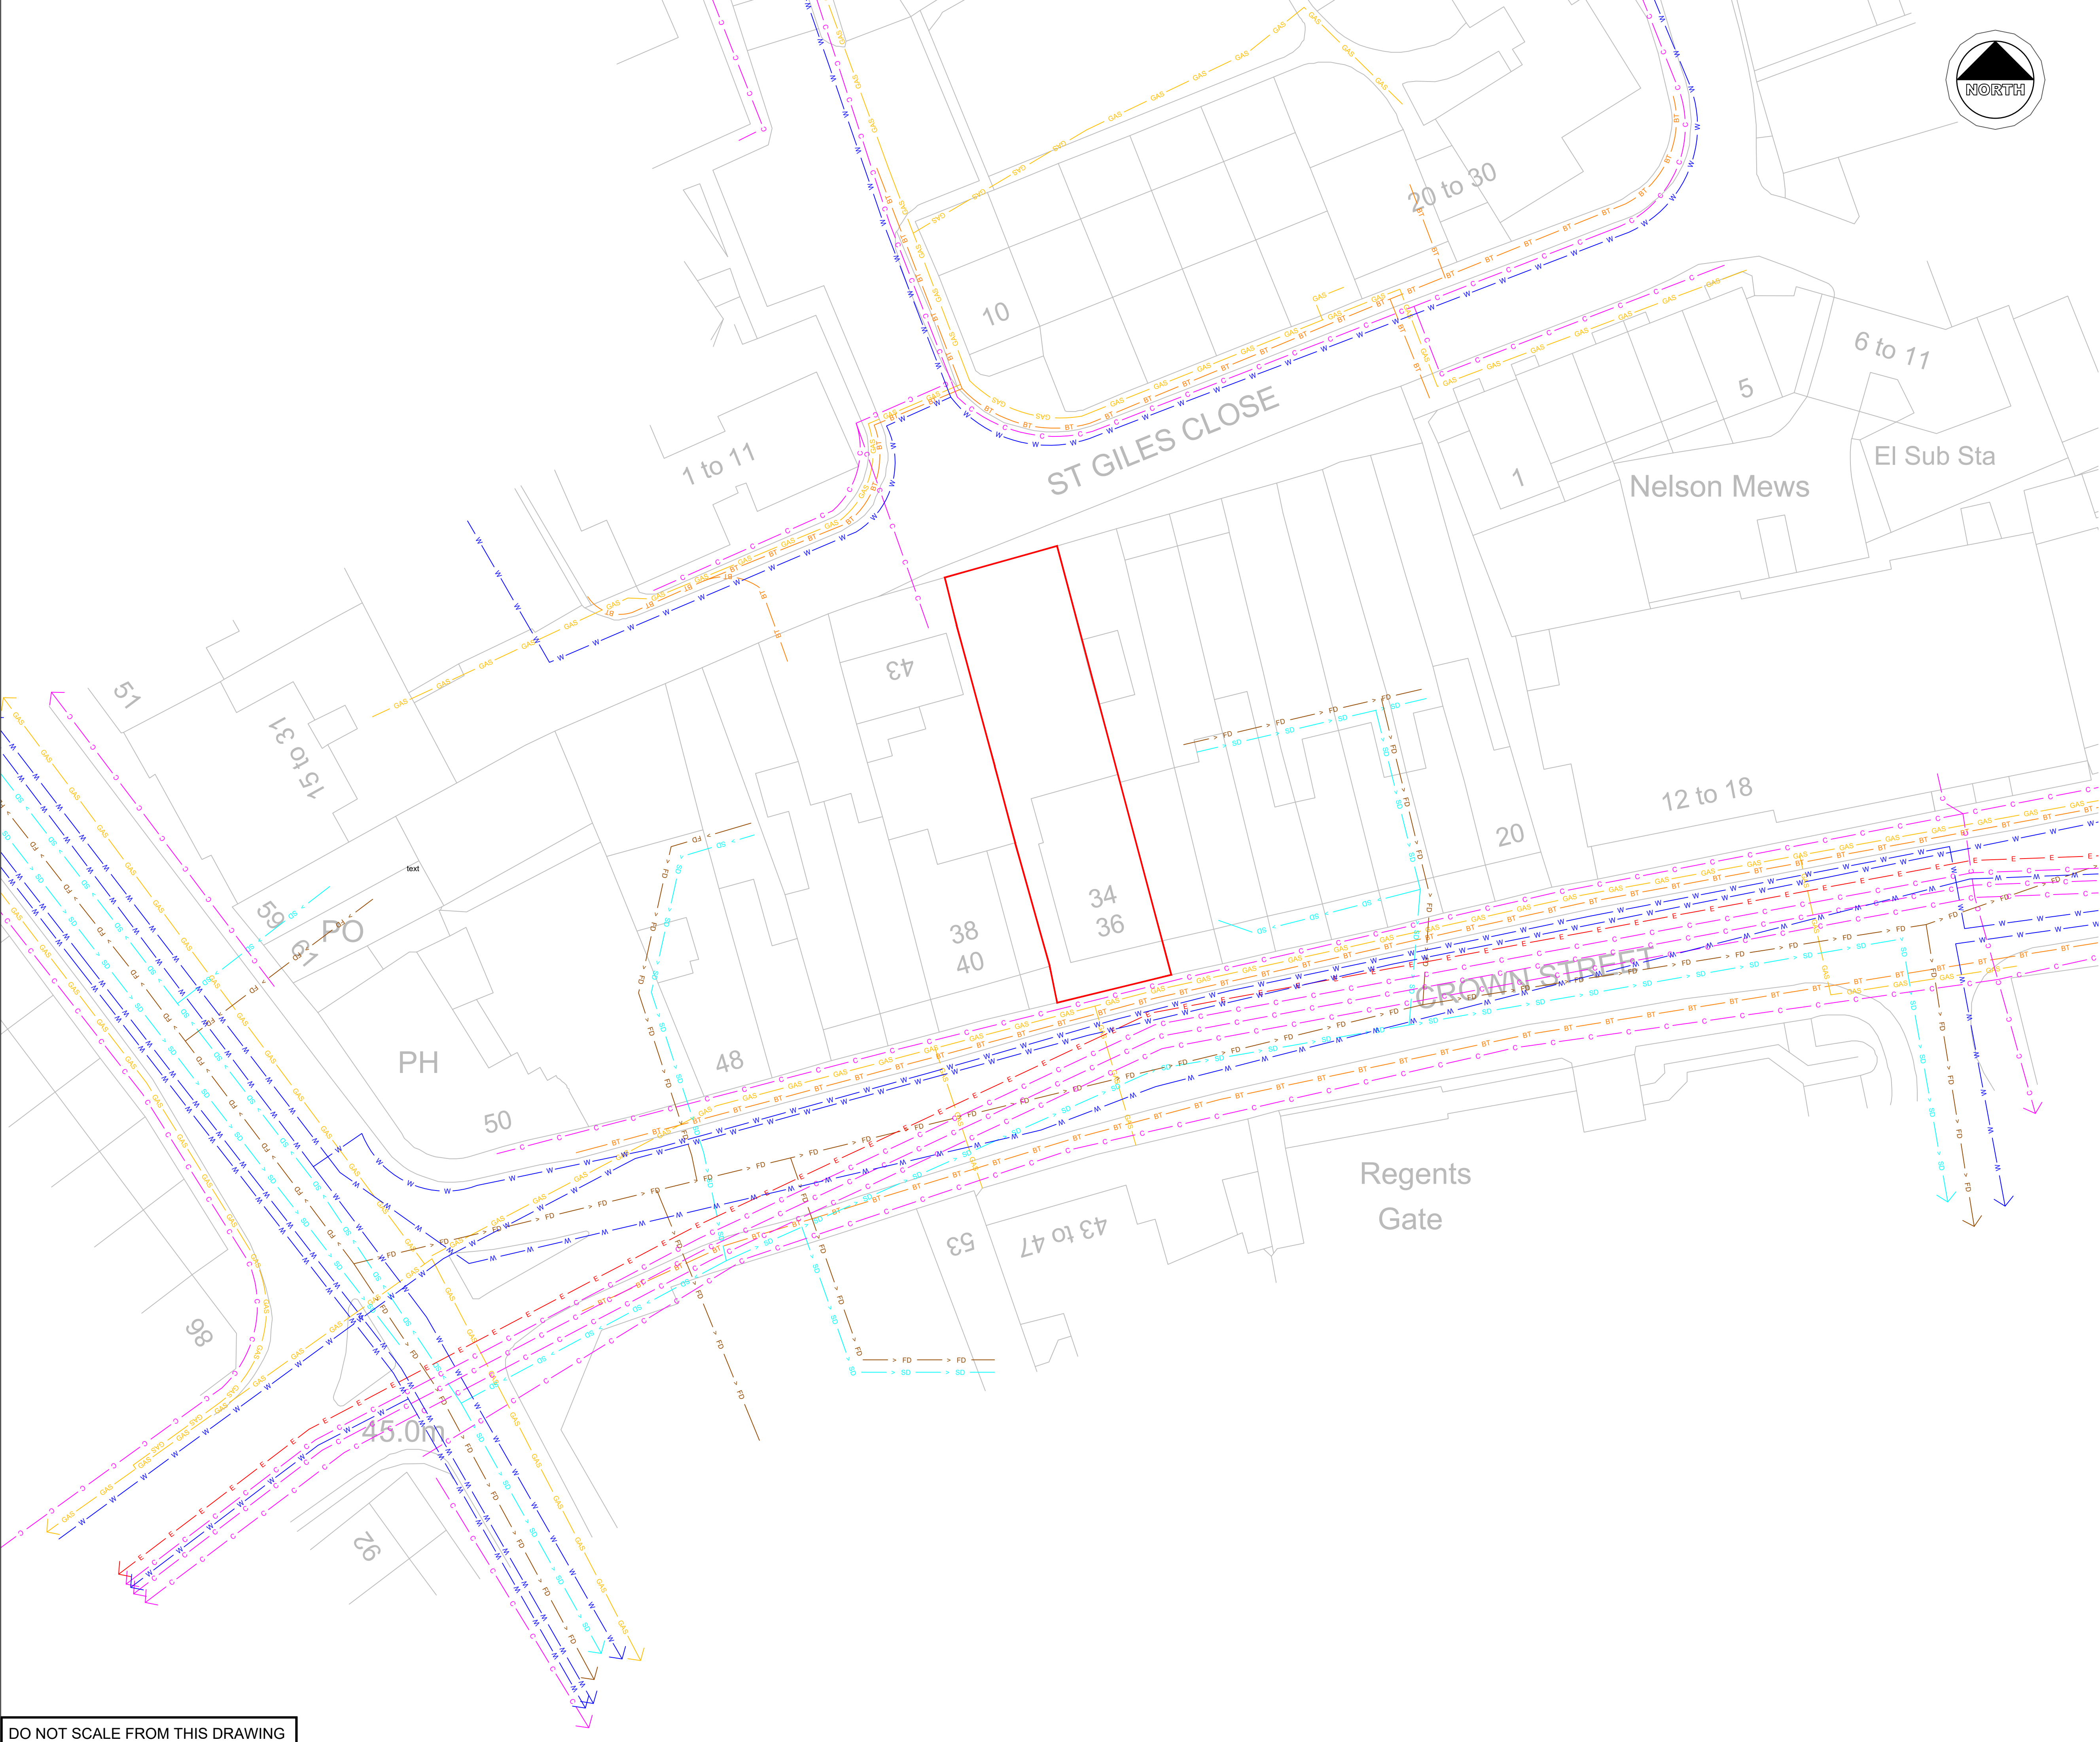

DO NOT SCALE FROM THIS DRAWING

Notes

UTILITY INFORMATION BASED ON MAPPING PROVIDED BY STATUTORY UNDERTAKERS AND IS FOR INFORMATION ONLY. STATUTORY UNDERTAKERS TO BE CONSULTED TO CONFIRM EXACT LOCATION OF APPARATUS.

- C C COMMUNICATIONS/DATA CABLES
- BT BT CABLE(S)
- FD FOUL DRAINAGE
- SD SURFACE DRAINAGE
- W W WATER SERVICES
- GAS GAS SERVICES
- E E ELECTRICITY CABLE(S)
- LV LV ELECTRICITY CABLE(S) - LOW VOLTAGE
- HV HV ELECTRICITY CABLE(S) - HIGH VOLTAGE
- PI PIPEWORK
- Site Boundary

STATUTORY UNDERTAKERS CONFIRMED APPARATUS LOCATED WITHIN VICINITY OF SITE:

- BT
- GTC
- SGN
- SCOTTISH & SOUTHERN ENERGY
- TELFONERNA
- THAMES WATER
- VIRGIN MEDIA
- VODAFONE

STATUTORY UNDERTAKERS CONFIRMED APPARATUS NOT IN VICINITY OF SITE:

- CITYFIBRE
- COLT
- ENERGETICS ELECTRICITY
- ENGIE
- INTERROUTE
- KPN
- LEVEL 3 COMMUNICATIONS UK LTD
- MOBILE BROADBAND NETWORK LTD
- SKY UK LTD
- SOTA
- UTILITY ASSETS LTD
- VERIZON BUSINESS

STATUTORY UNDERTAKERS YET TO RESPOND:

- VITESSE

PRELIMINARY - NOT FOR CONSTRUCTION

P02	STATS COMPANIES UPDATED	HJH	HH	RH	29.03.18
P01	FIRST ISSUE	HJH	HH	RH	06.03.16
Rev.	Amendment	Dm.	Chkd.	Appl.	Date

Project

34 - 36 CROWN STREET
READING

Drawing

EXISTING UTILITIES PLAN

Client
VOCALISM

Scott White and Hookins
Civil/Structural Engineers

Harman House, Andover Road, Winchester, Hampshire SO23 7BS
T: +44 (0)1962 844855 W: www.swh.co.uk E: info@swh.co.uk

Scale at A1 - 1:250	Status: Preliminary
W01861-SWH-ZZ-XX-DR-C-0600-P02	
Project	Originator Zone Level Type Role Number Rev.