

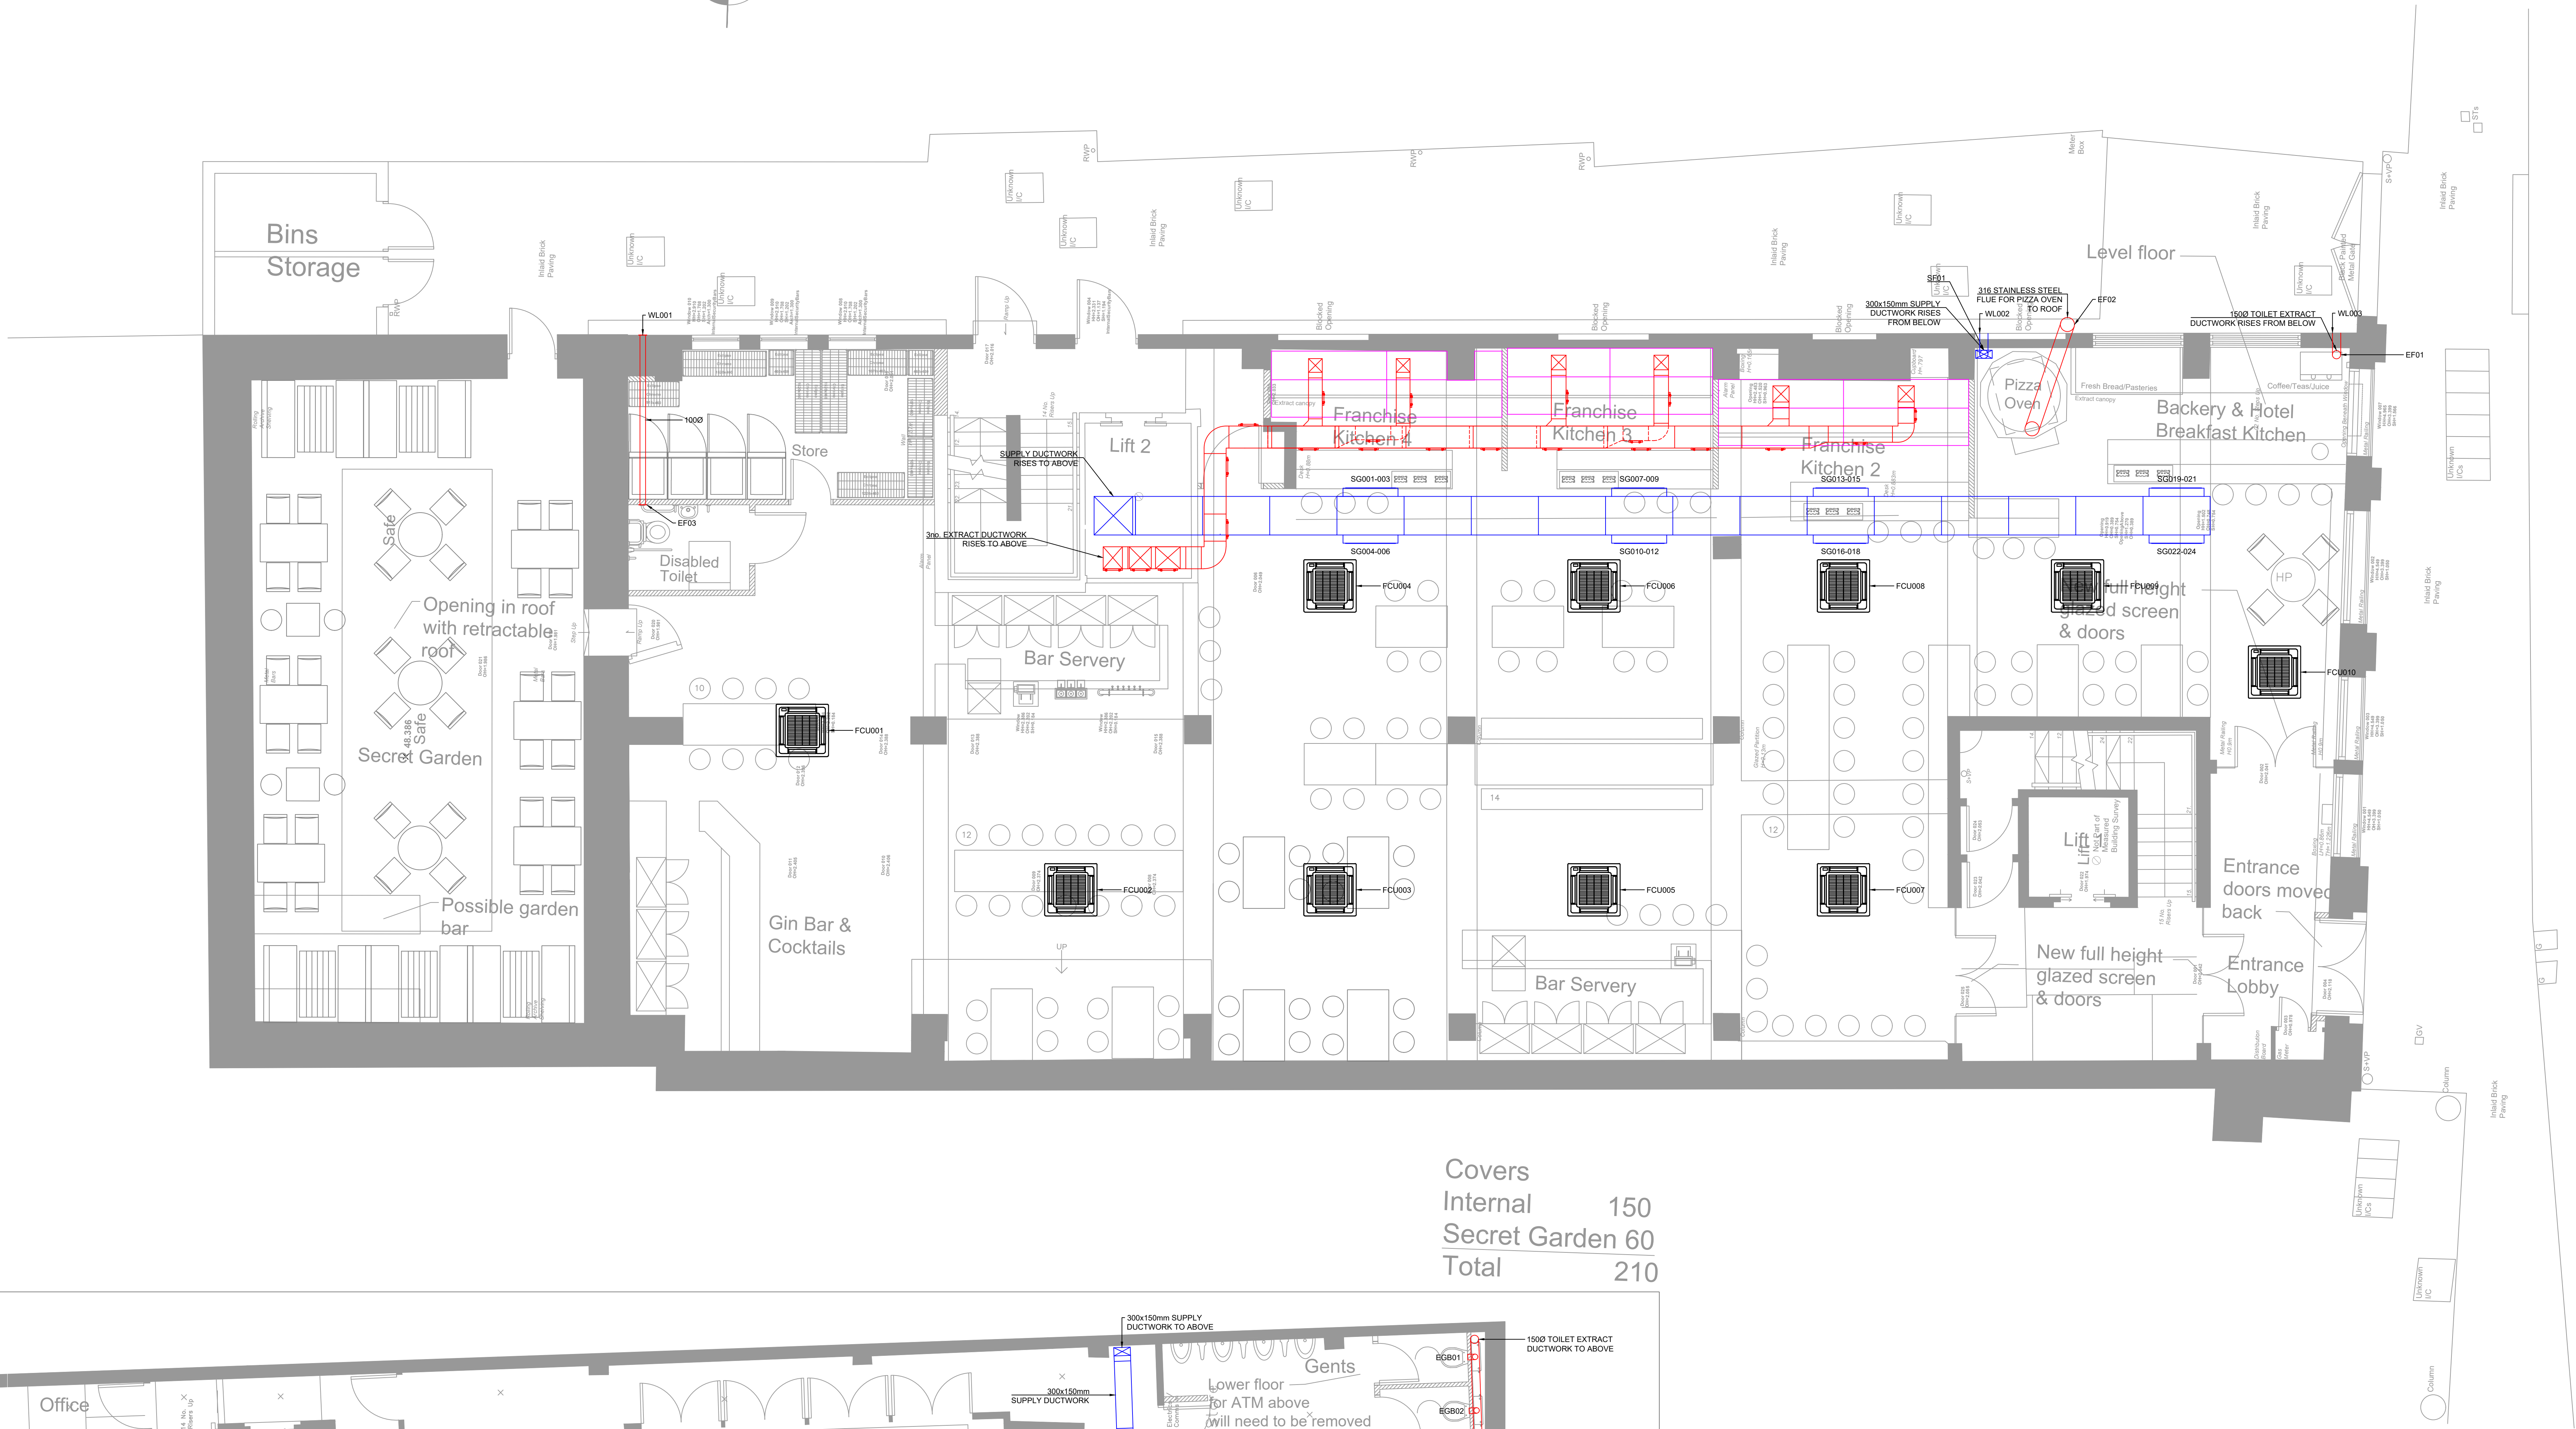


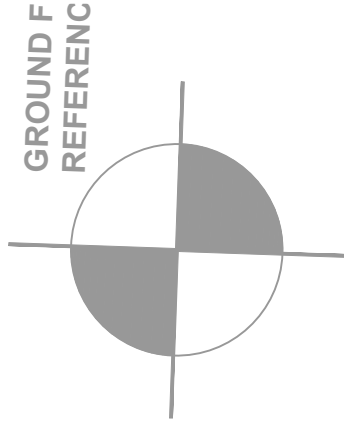

Covers	
Internal	150
Secret Garden	60
Total	210

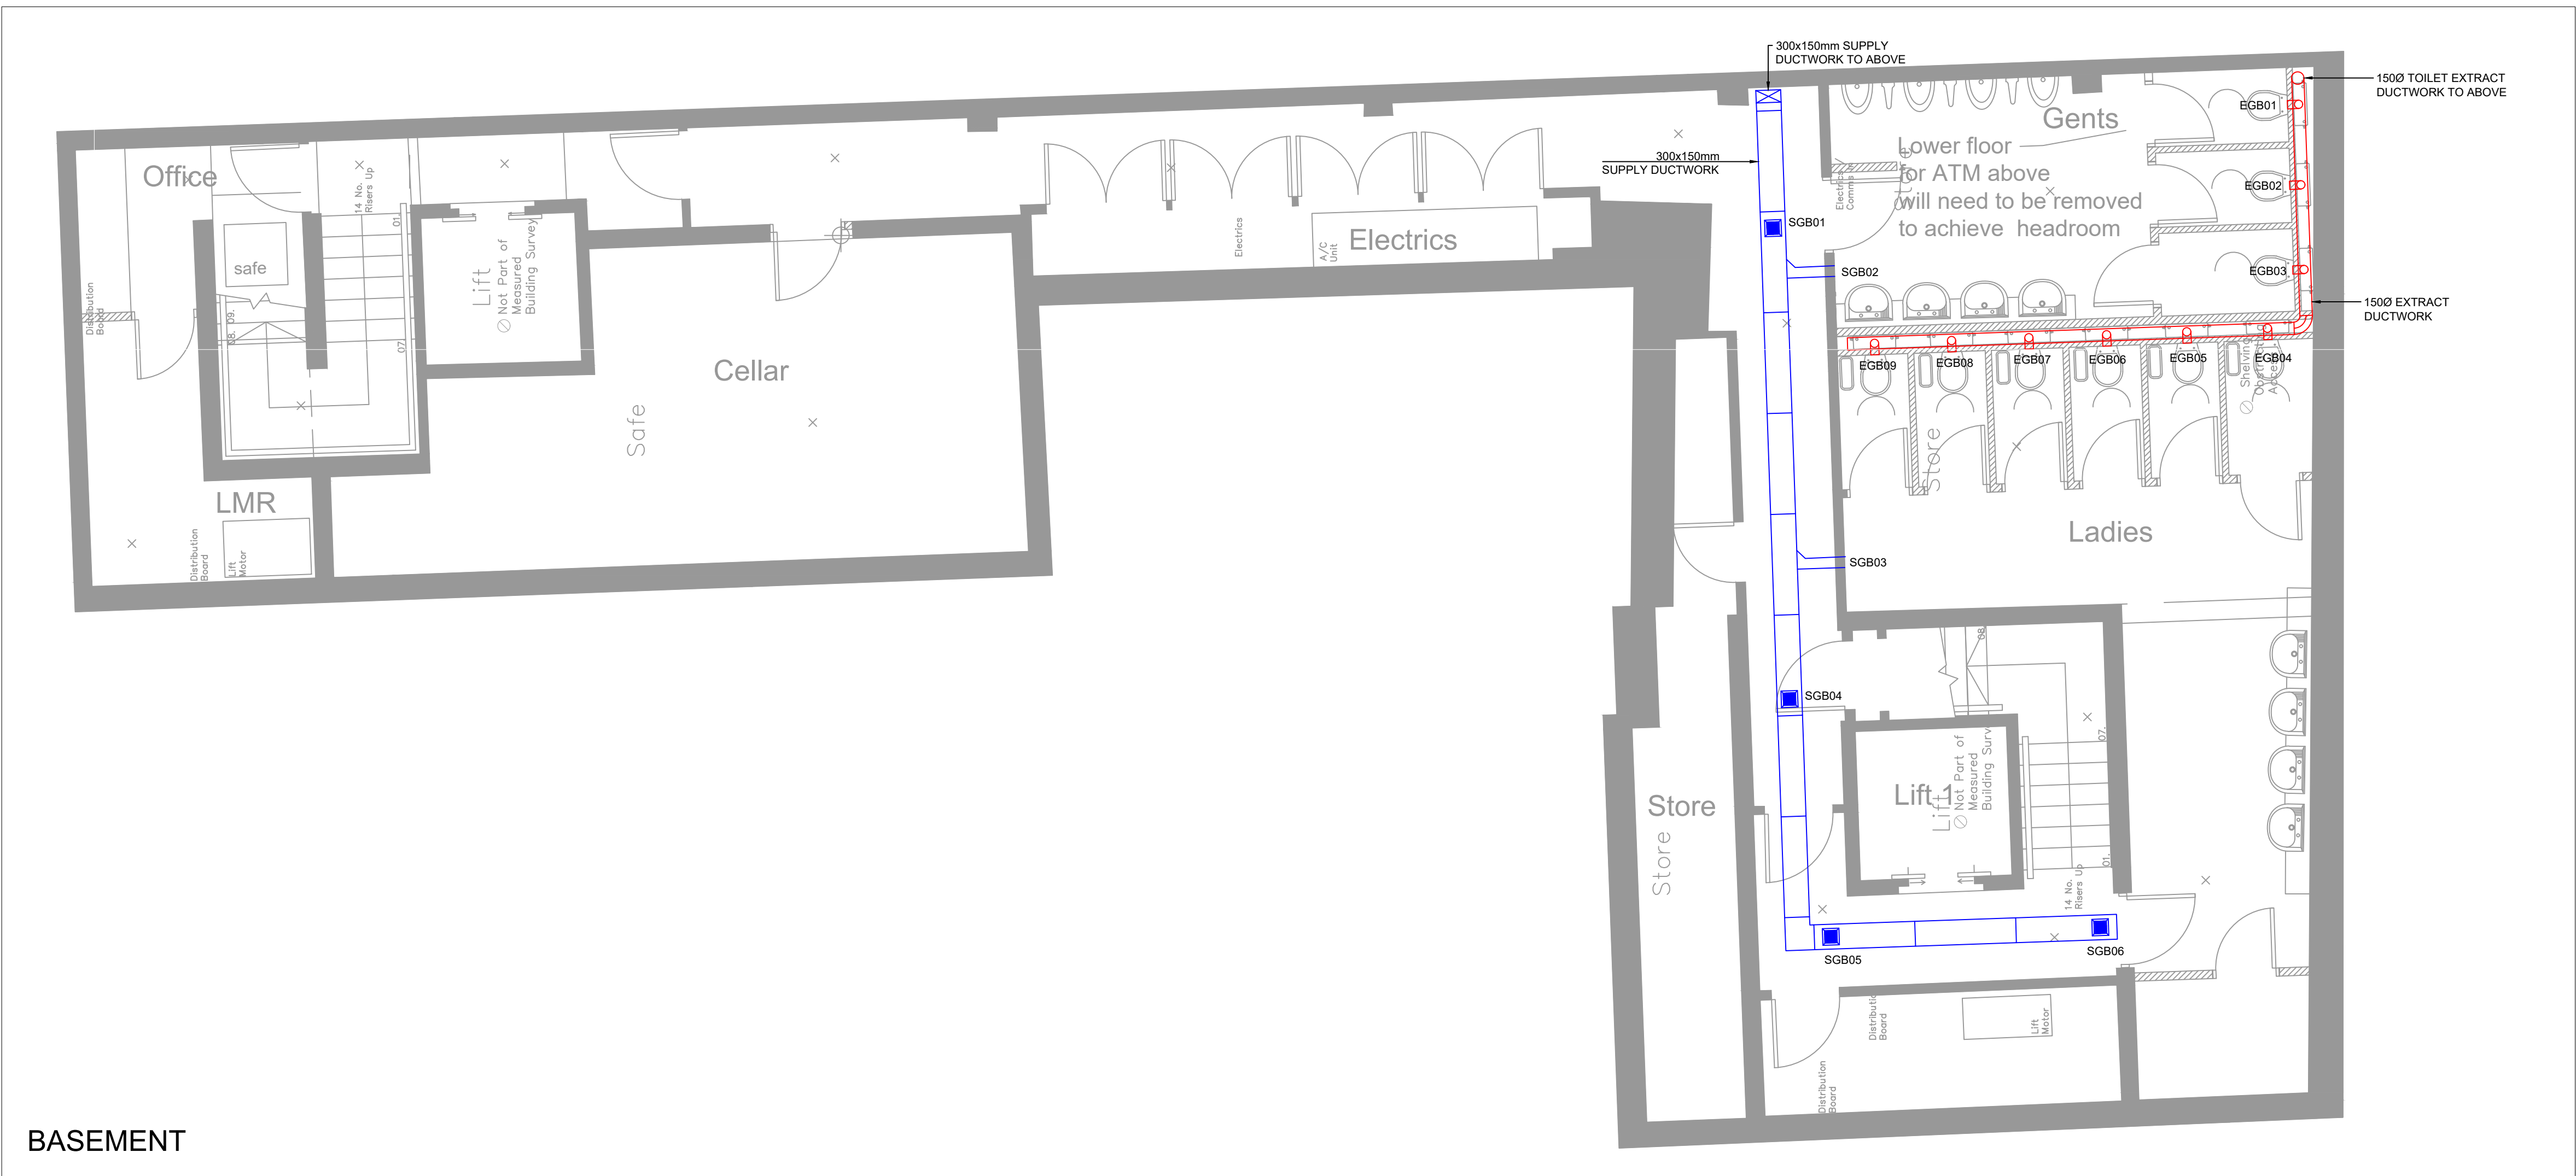

BASEMENT

MARKET PLACE

Rev.	Date	Details	Drawn	Checked
A	17.04.18	INFORMATION	RG	
				
Client:				
				
Issued for: INFORMATION				
Project:		Project No: CP9497		
1-2 MARKET PLACE READING RG1 2EQ		Dwg No: 00		
		Rev: A		
Drawing:		Scale: 1:50 @ A0		
PROPOSED MECHANICAL VENTILATION GROUND FLOOR AND BASEMENT		Drawn By: Date: RG 17.04.18		
		Checked By: Date:		