


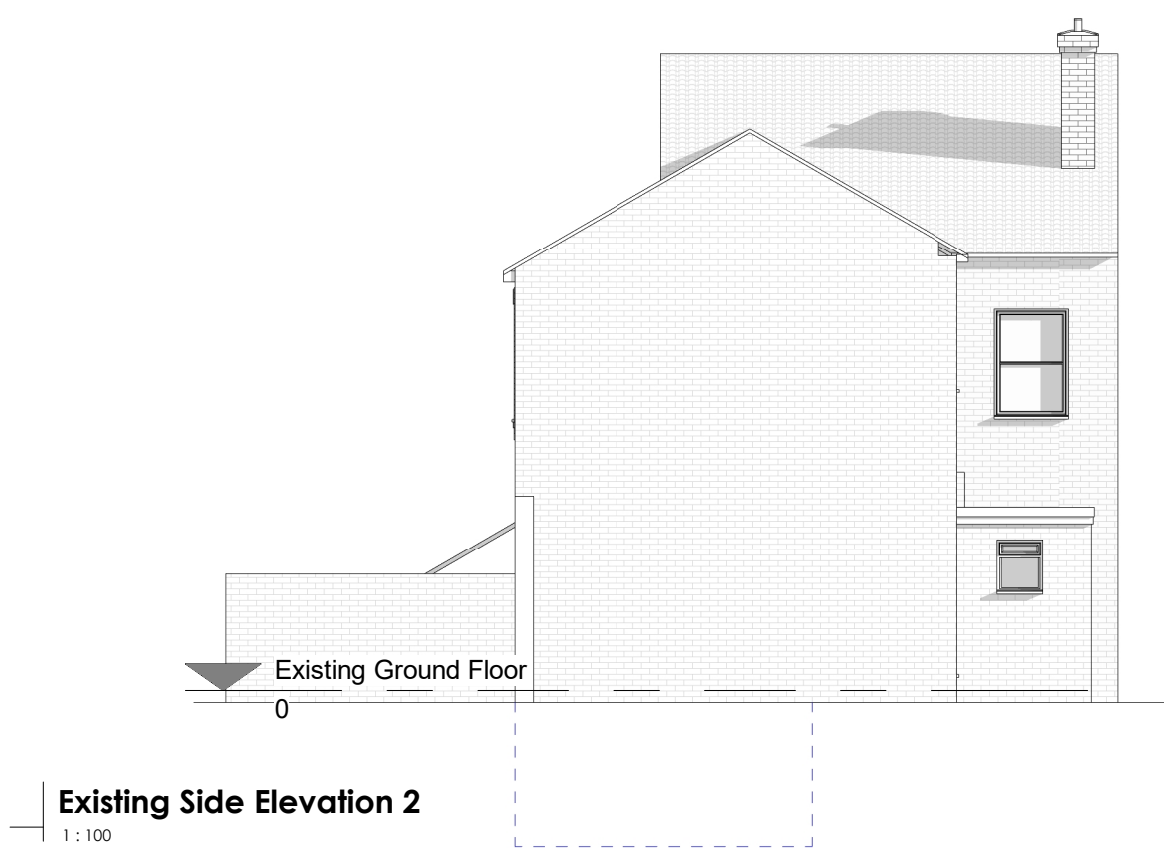


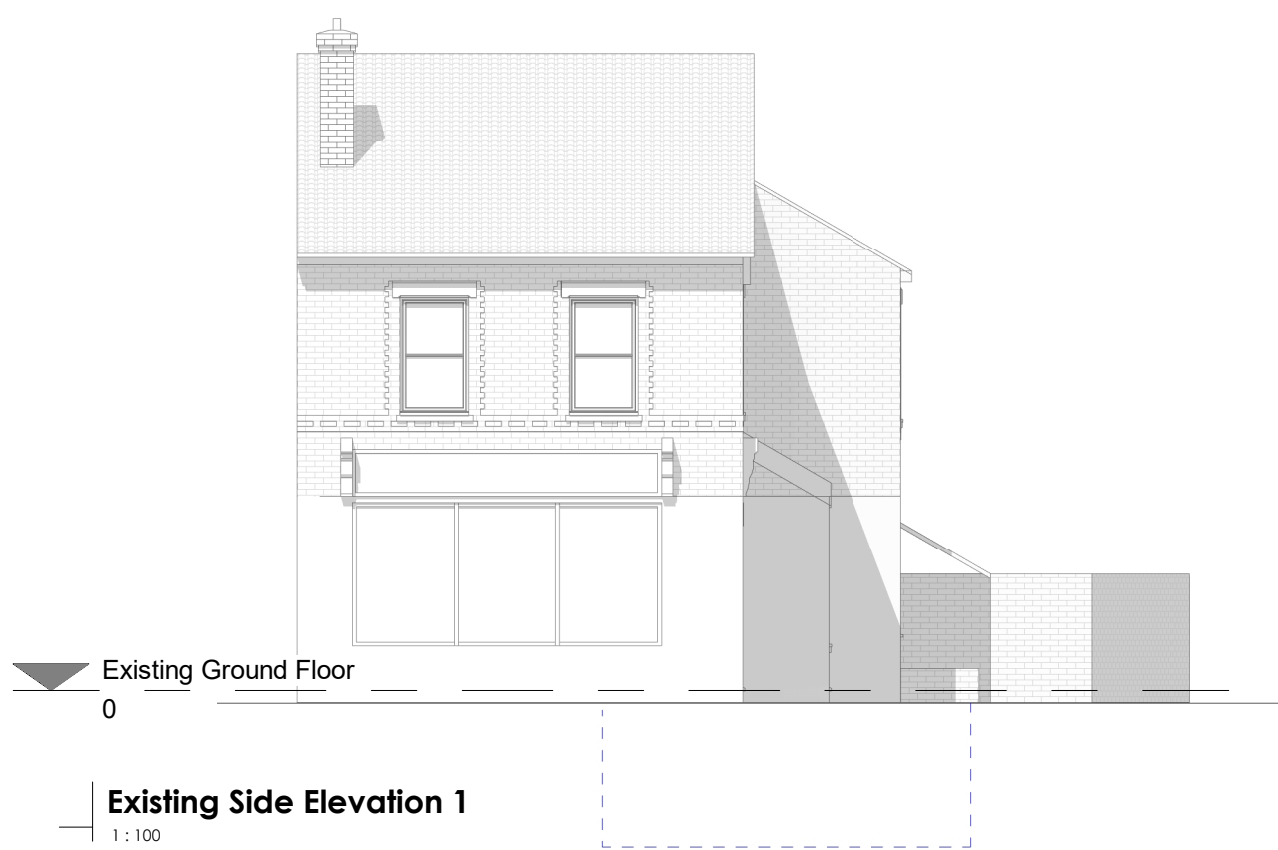


Existing Location Plan
1:1250

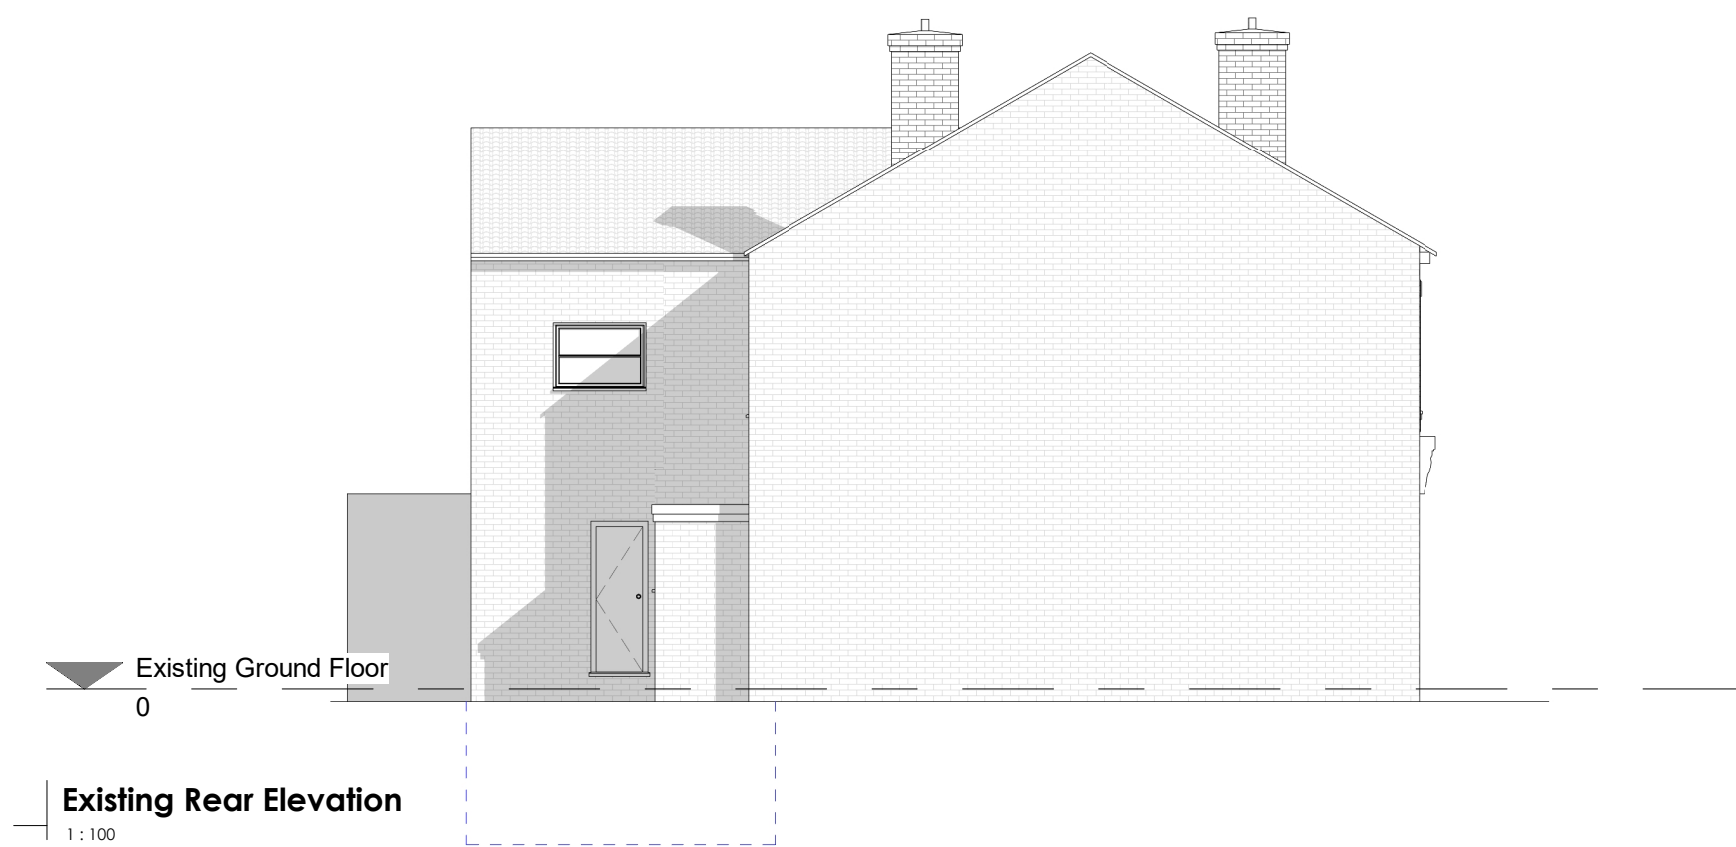


Existing Block Plan
1:500

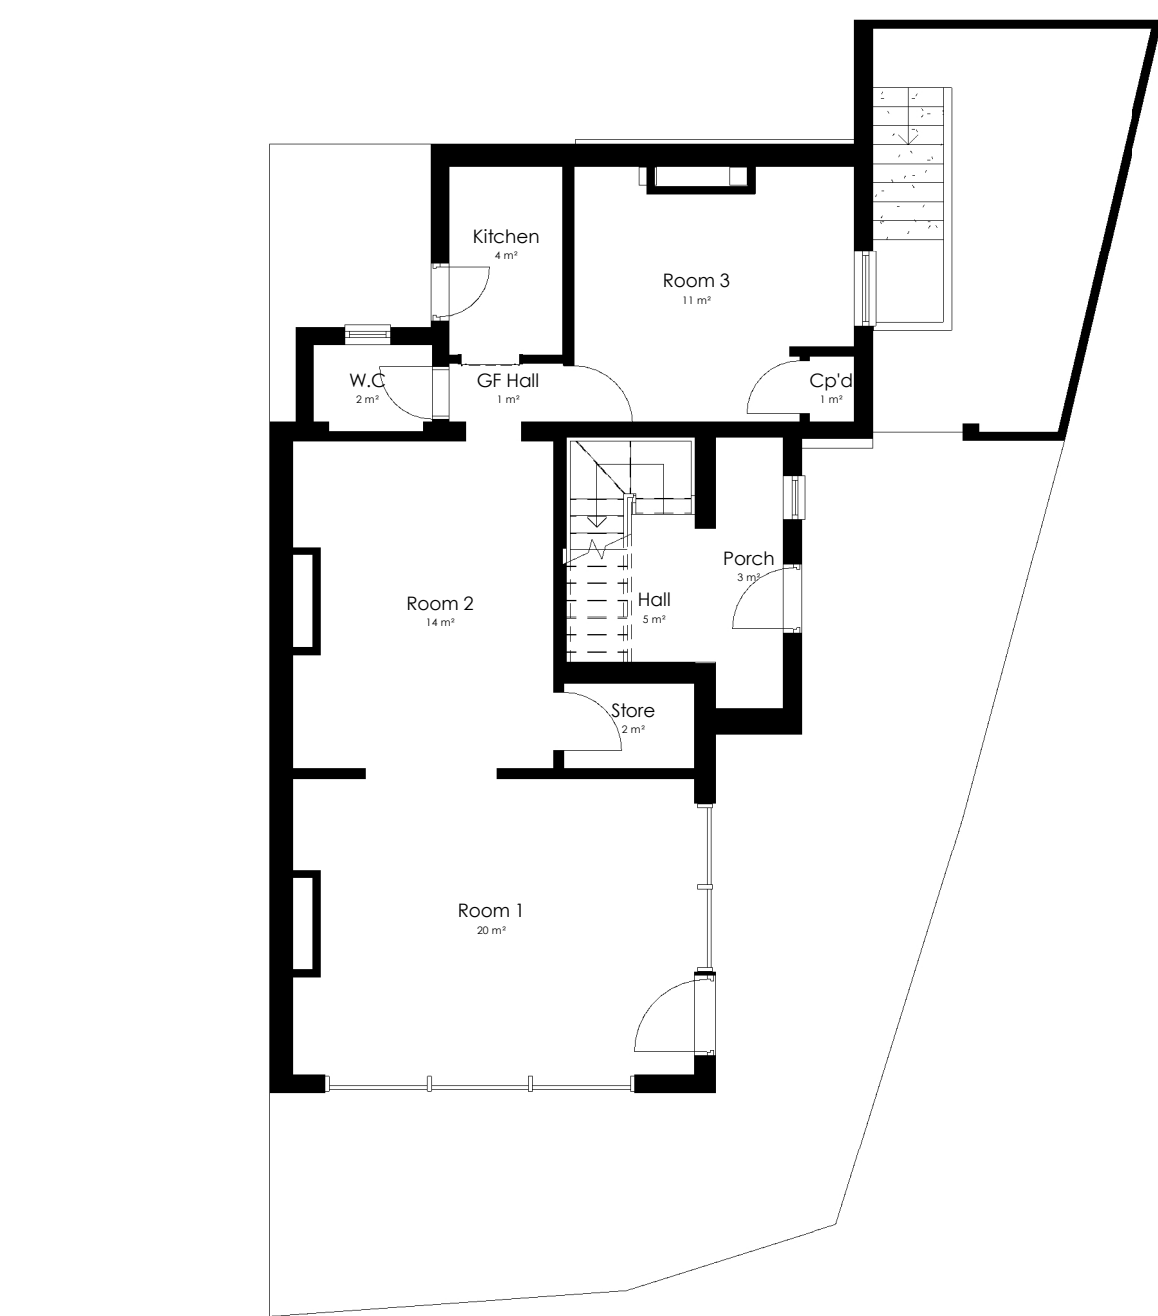


Existing Ground Floor
1:100

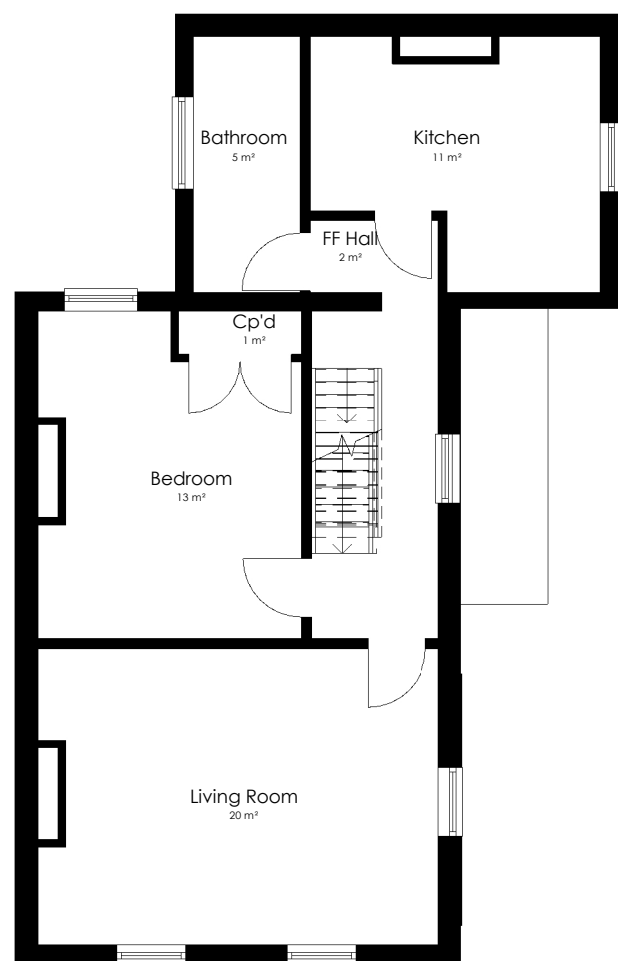


Existing First Floor
1:100

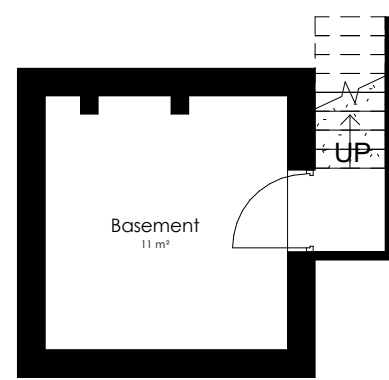

Existing Basement Level
1:100

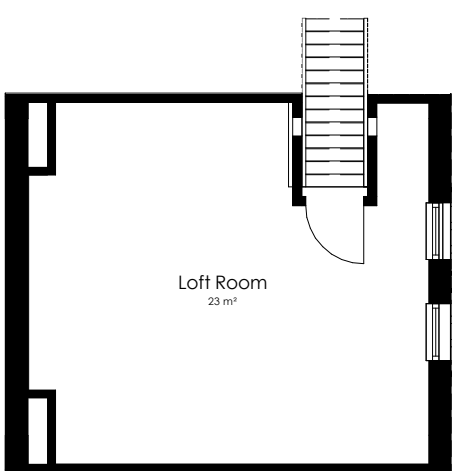

Existing Loft Level
1:100

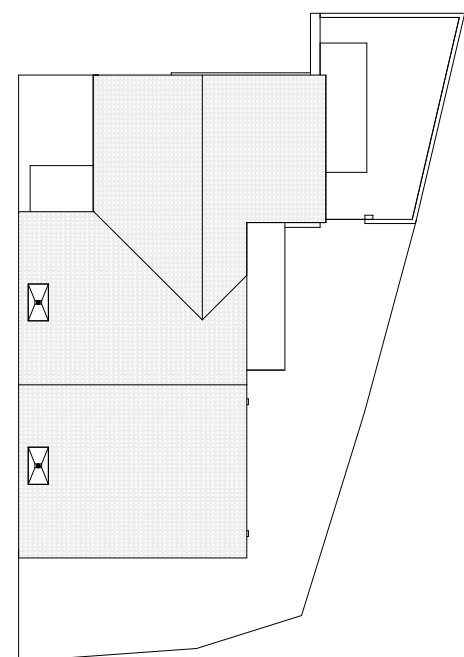

Existing Site
1:200



Zoe Lewis Architects Ltd 12A Castle Hill, Reading, RG1 7RD www.zlal.co.uk / 07941 233 296 info@zlal.co.uk	
PROJECT 16 Hemdean Road	
TITLE Existing	
CLIENT Mr Baile	
DRAWN BY MLS	CHECKED BY ZEL
SCALE As indicated	ISSUE DATE 26-03-2018
DRAWING NUMBER 240-A2-01	REV
© Zoe Lewis Architects LTD 2017	