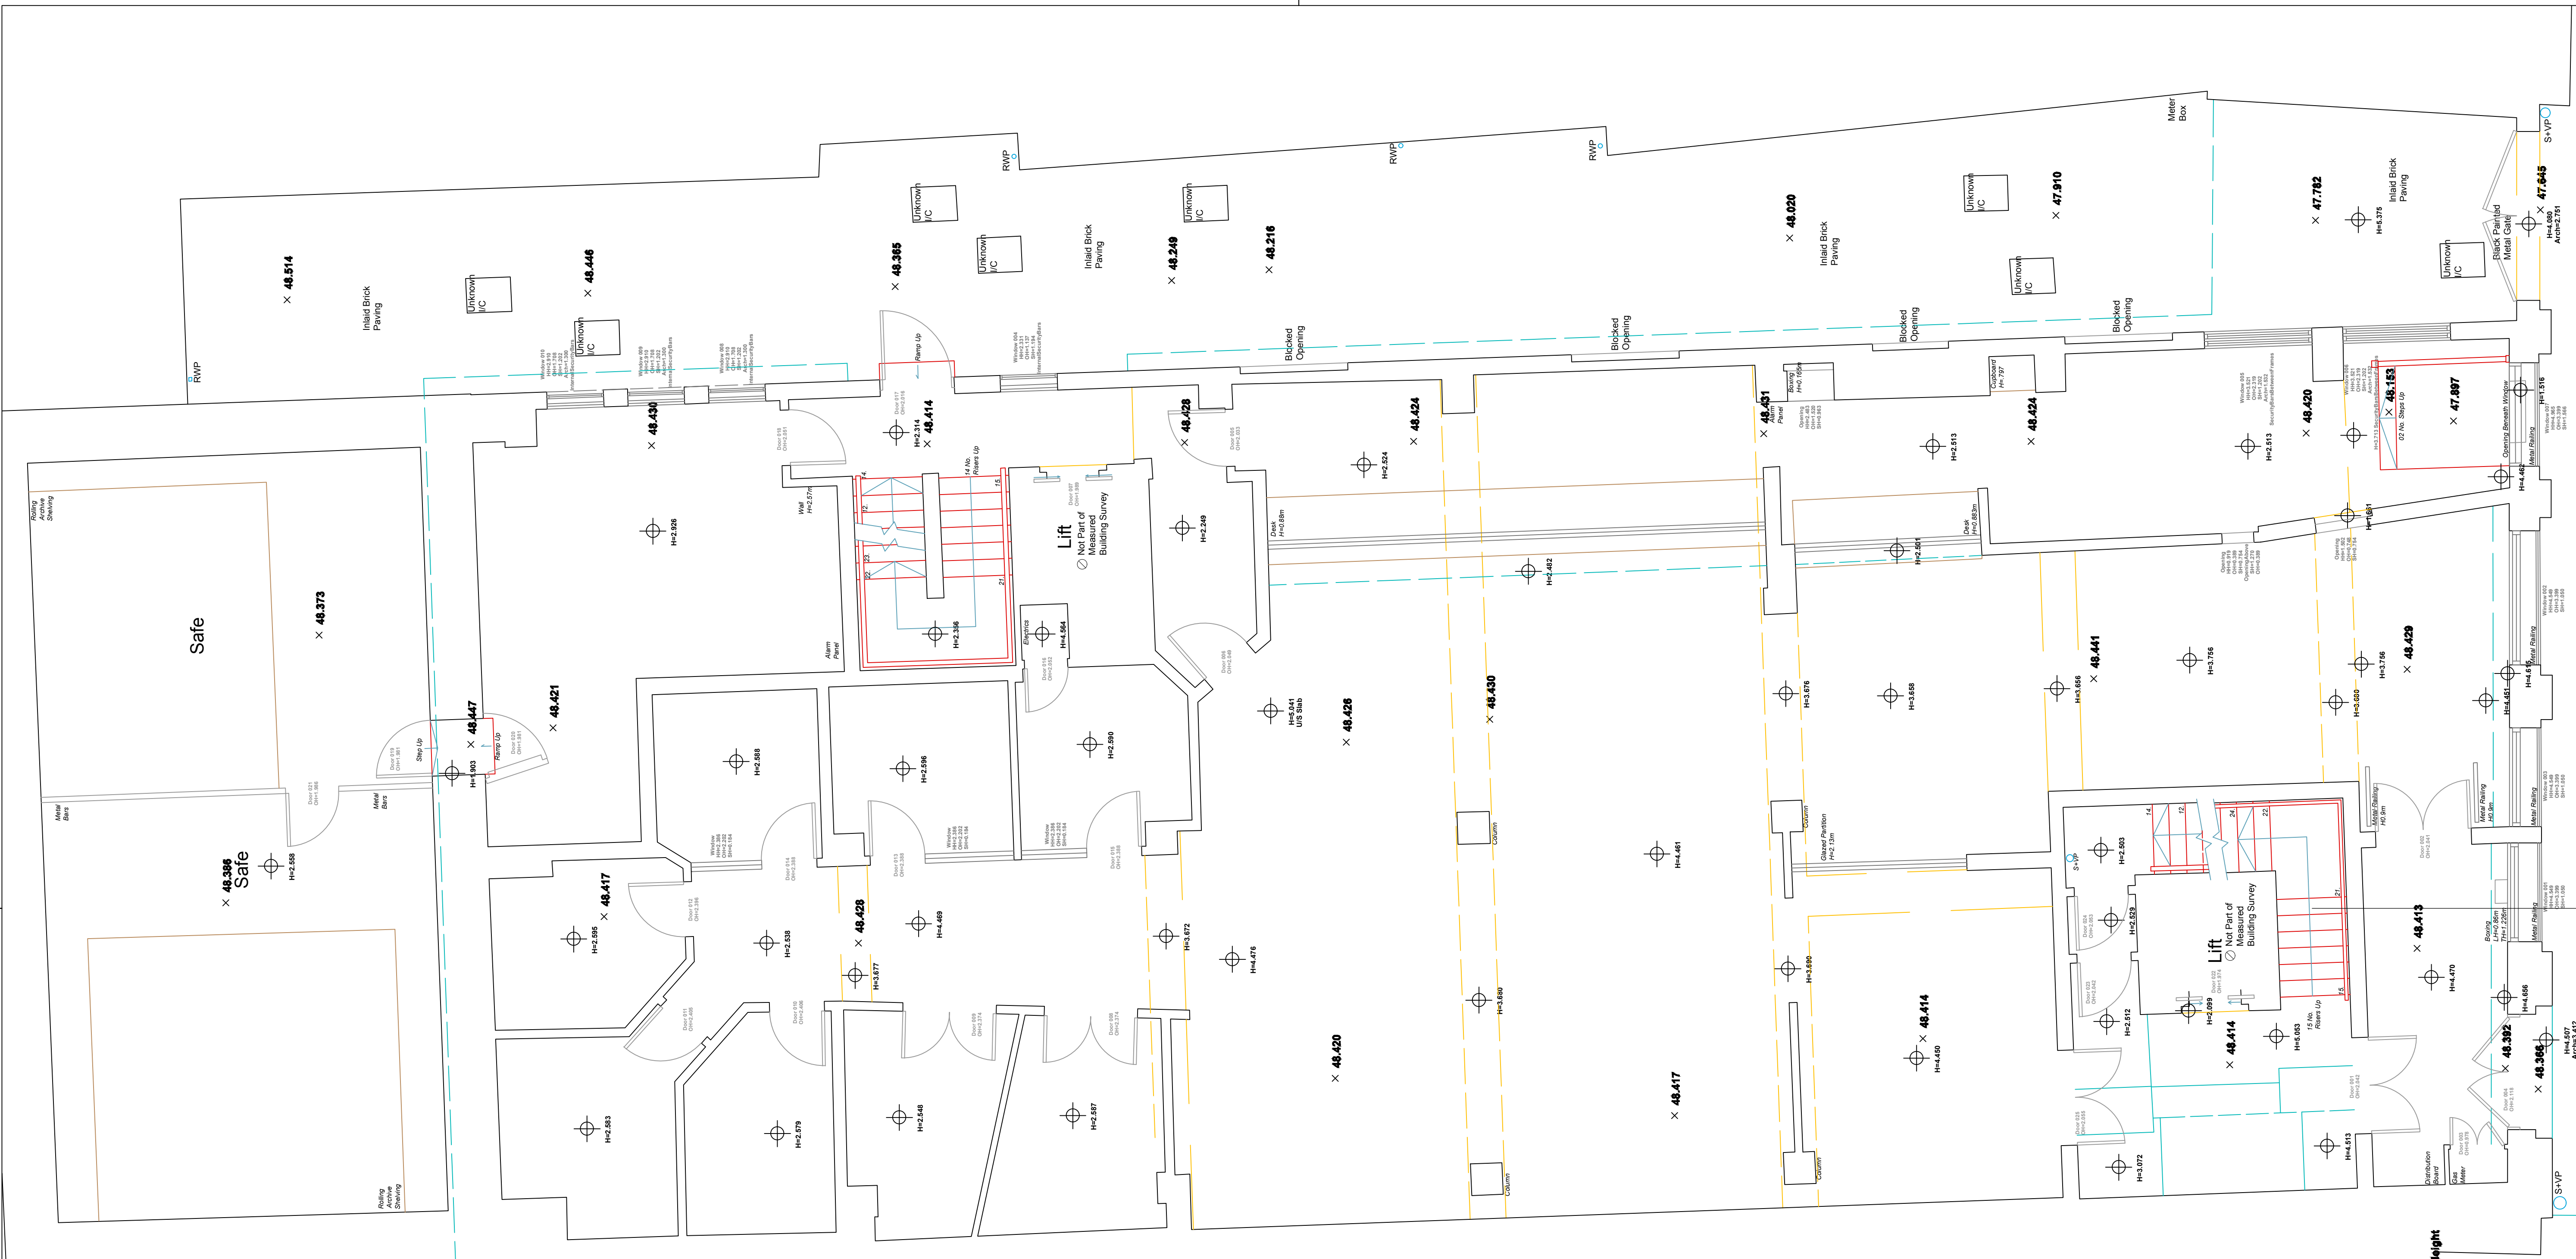


PembrookDesign

Summit House, Horsecroft Road, The Pinades, Harlow, Essex. CM19 5BN
Tel: 01279 433888 Fax: 01279 433889
E-Mail: pembrook@pembrook.co.uk
Website: www.pembrook.co.uk

Client: City Pub

Project: 1-2 Market Place
Reading
RG1 2EQ

Drawing Title: Existing Ground Floor

Drawing No: 3172.02
Scale: 1:50 @A1
Date: 12.01.18
Drawn By:

Revision:

Drawing not to be scaled. Dimensions indicated must be checked on site before manufacture by contractor, any discrepancy should be reported immediately.