


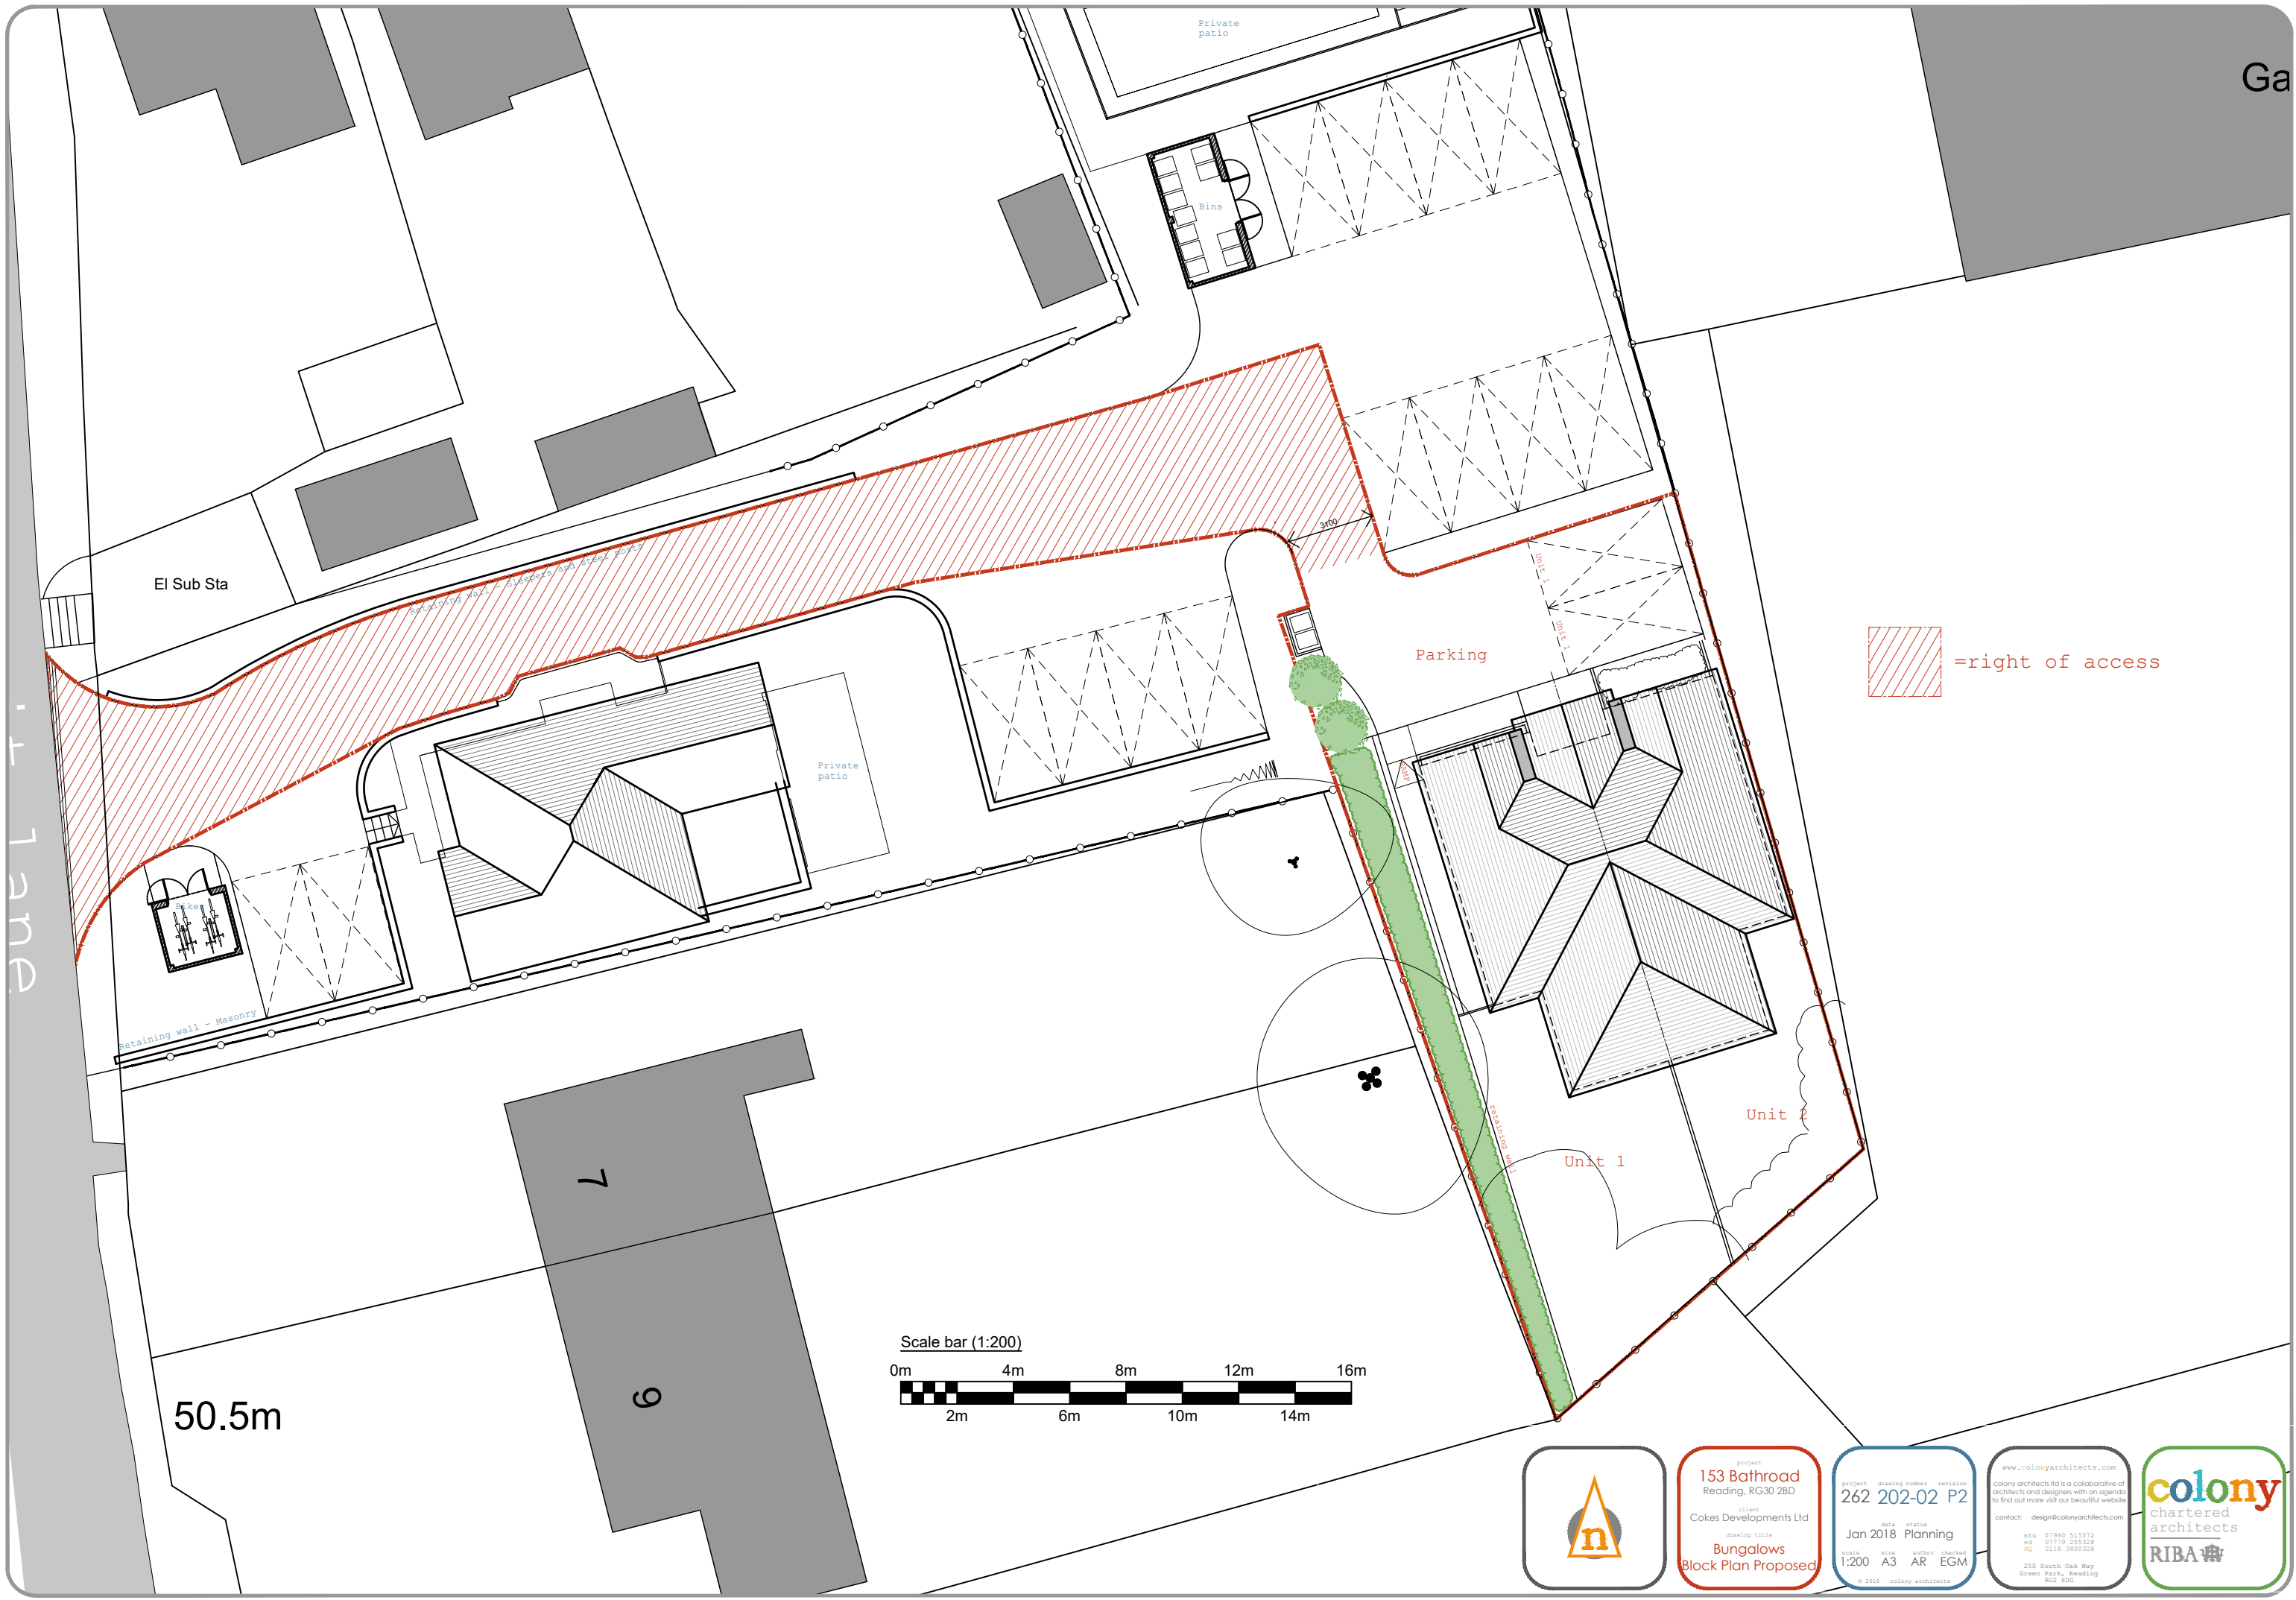

El Sub Sta

Private patio

Bins

Private patio

Parking


=right of access

Retaining wall - Masonry

Unit 2

Unit 1


Scale bar (1:200)

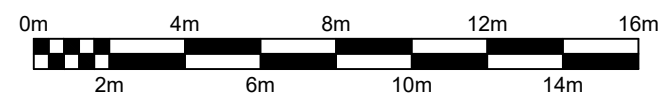

50.5m

7

6

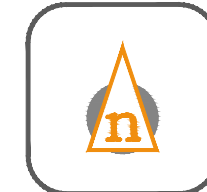

153 Bathroad
Reading, RG30 2BD
client
Cokes Developments Ltd
drawing title
Bungalows
Block Plan Proposed

project drawing number revision
262 202-02 P2
date drawn
Jan 2018 Planning
scale size author checked
1:200 A3 AR EGM
© 2016 colony architects

www.colonyarchitects.com
colony architects ltd is a collaborative of
architects and designers with an agenda
to find out more visit our beautiful website
contact: design@colonyarchitects.com
sta 07990 515372
ed 07779 255328
HQ 0118 3800328
250 South Oak Way
Green Park, Reading
RG2 6UG

