


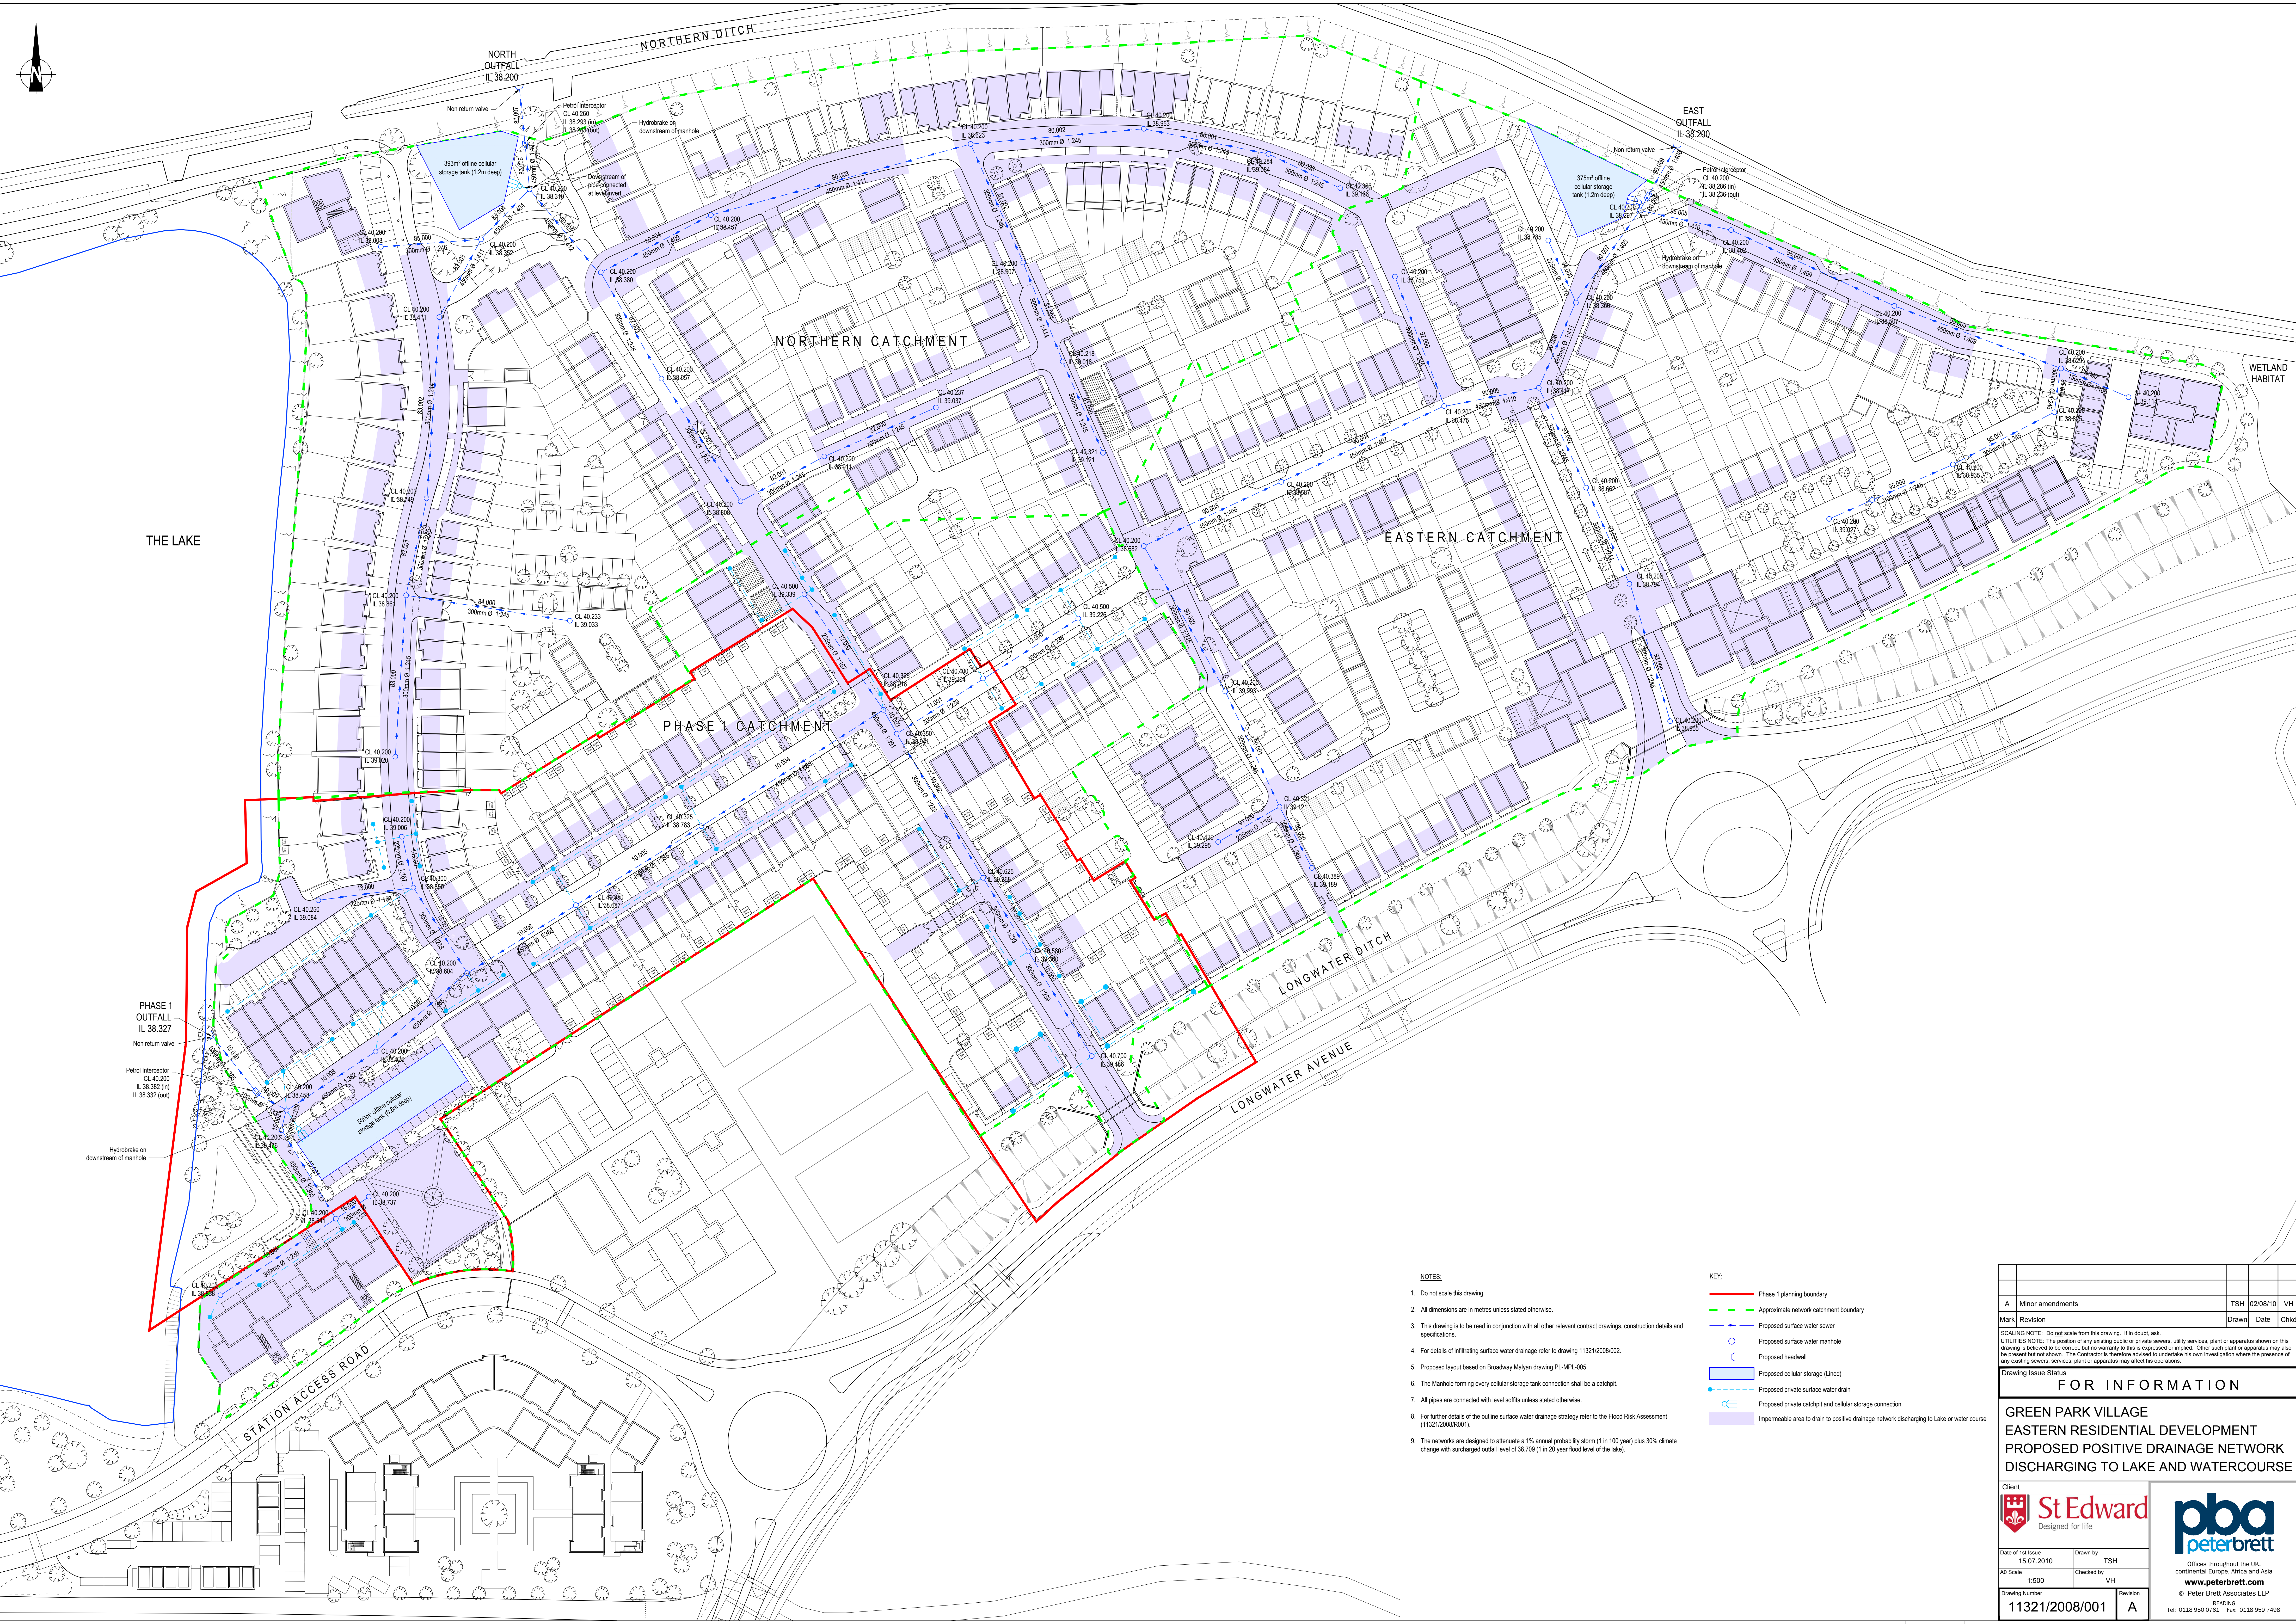

NOTES:

1. Do not scale this drawing.
2. All dimensions are in metres unless stated otherwise.
3. This drawing is to be read in conjunction with all other relevant contract drawings, construction details and specifications.
4. For details of infiltrating surface water drainage refer to drawing 11321/2008/002.
5. Proposed layout based on Broadway Malvern drawing PL-MPL-005.
6. The Manhole forming every cellular storage tank connection shall be a catchpit.
7. All pipes are connected with level soffits unless stated otherwise.
8. For further details of the outline surface water drainage strategy refer to the Flood Risk Assessment (11321/2008/001).
9. The networks are designed to attenuate a 1% annual probability storm (1 in 100 year) plus 30% climate change with surcharged outfall level of 38.709 (1 in 20 year flood level of the lake).

KEY:

- Phase 1 planning boundary
- Approximate network catchment boundary
- Proposed surface water sewer
- Proposed surface water manhole
- Proposed headwall
- Proposed cellular storage (Line)
- Proposed private surface water drain
- Proposed private catchpit and cellular storage connection
- Impermeable area to drain to positive drainage network discharging to Lake or watercourse

A	Minor amendments		TSH	02/08/10
Mark	Revision	Drawn	Date	Chkd

SCALING NOTE: Do not scale from this drawing. If in doubt, ask.
UTILITIES NOTE: The position of any existing public or private sewers, utility services, plant or apparatus shown on this drawing is believed to be correct, but no warranty to this is expressed or implied. Other such plant or apparatus may also be present but not shown. The Contractor is therefore advised to undertake his own investigation where the presence of any existing sewers, services, plant or apparatus may affect his operations.

Drawing Issue Status

FOR INFORMATION

GREEN PARK VILLAGE
EASTERN RESIDENTIAL DEVELOPMENT
PROPOSED POSITIVE DRAINAGE NETWORK
DISCHARGING TO LAKE AND WATERCOURSE

Client	St Edward Designed for life			 Offices throughout the UK, continental Europe, Africa and Asia www.peterbrett.com © Peter Brett Associates LLP Tel: 0118 950 0761 Fax: 0118 959 7498
Date of 1st Issue	15.07.2010	Drawn by	TSH	
AD Scale	1:500	Checked by	VH	
Drawing Number	11321/2008/001	Revision	A	