


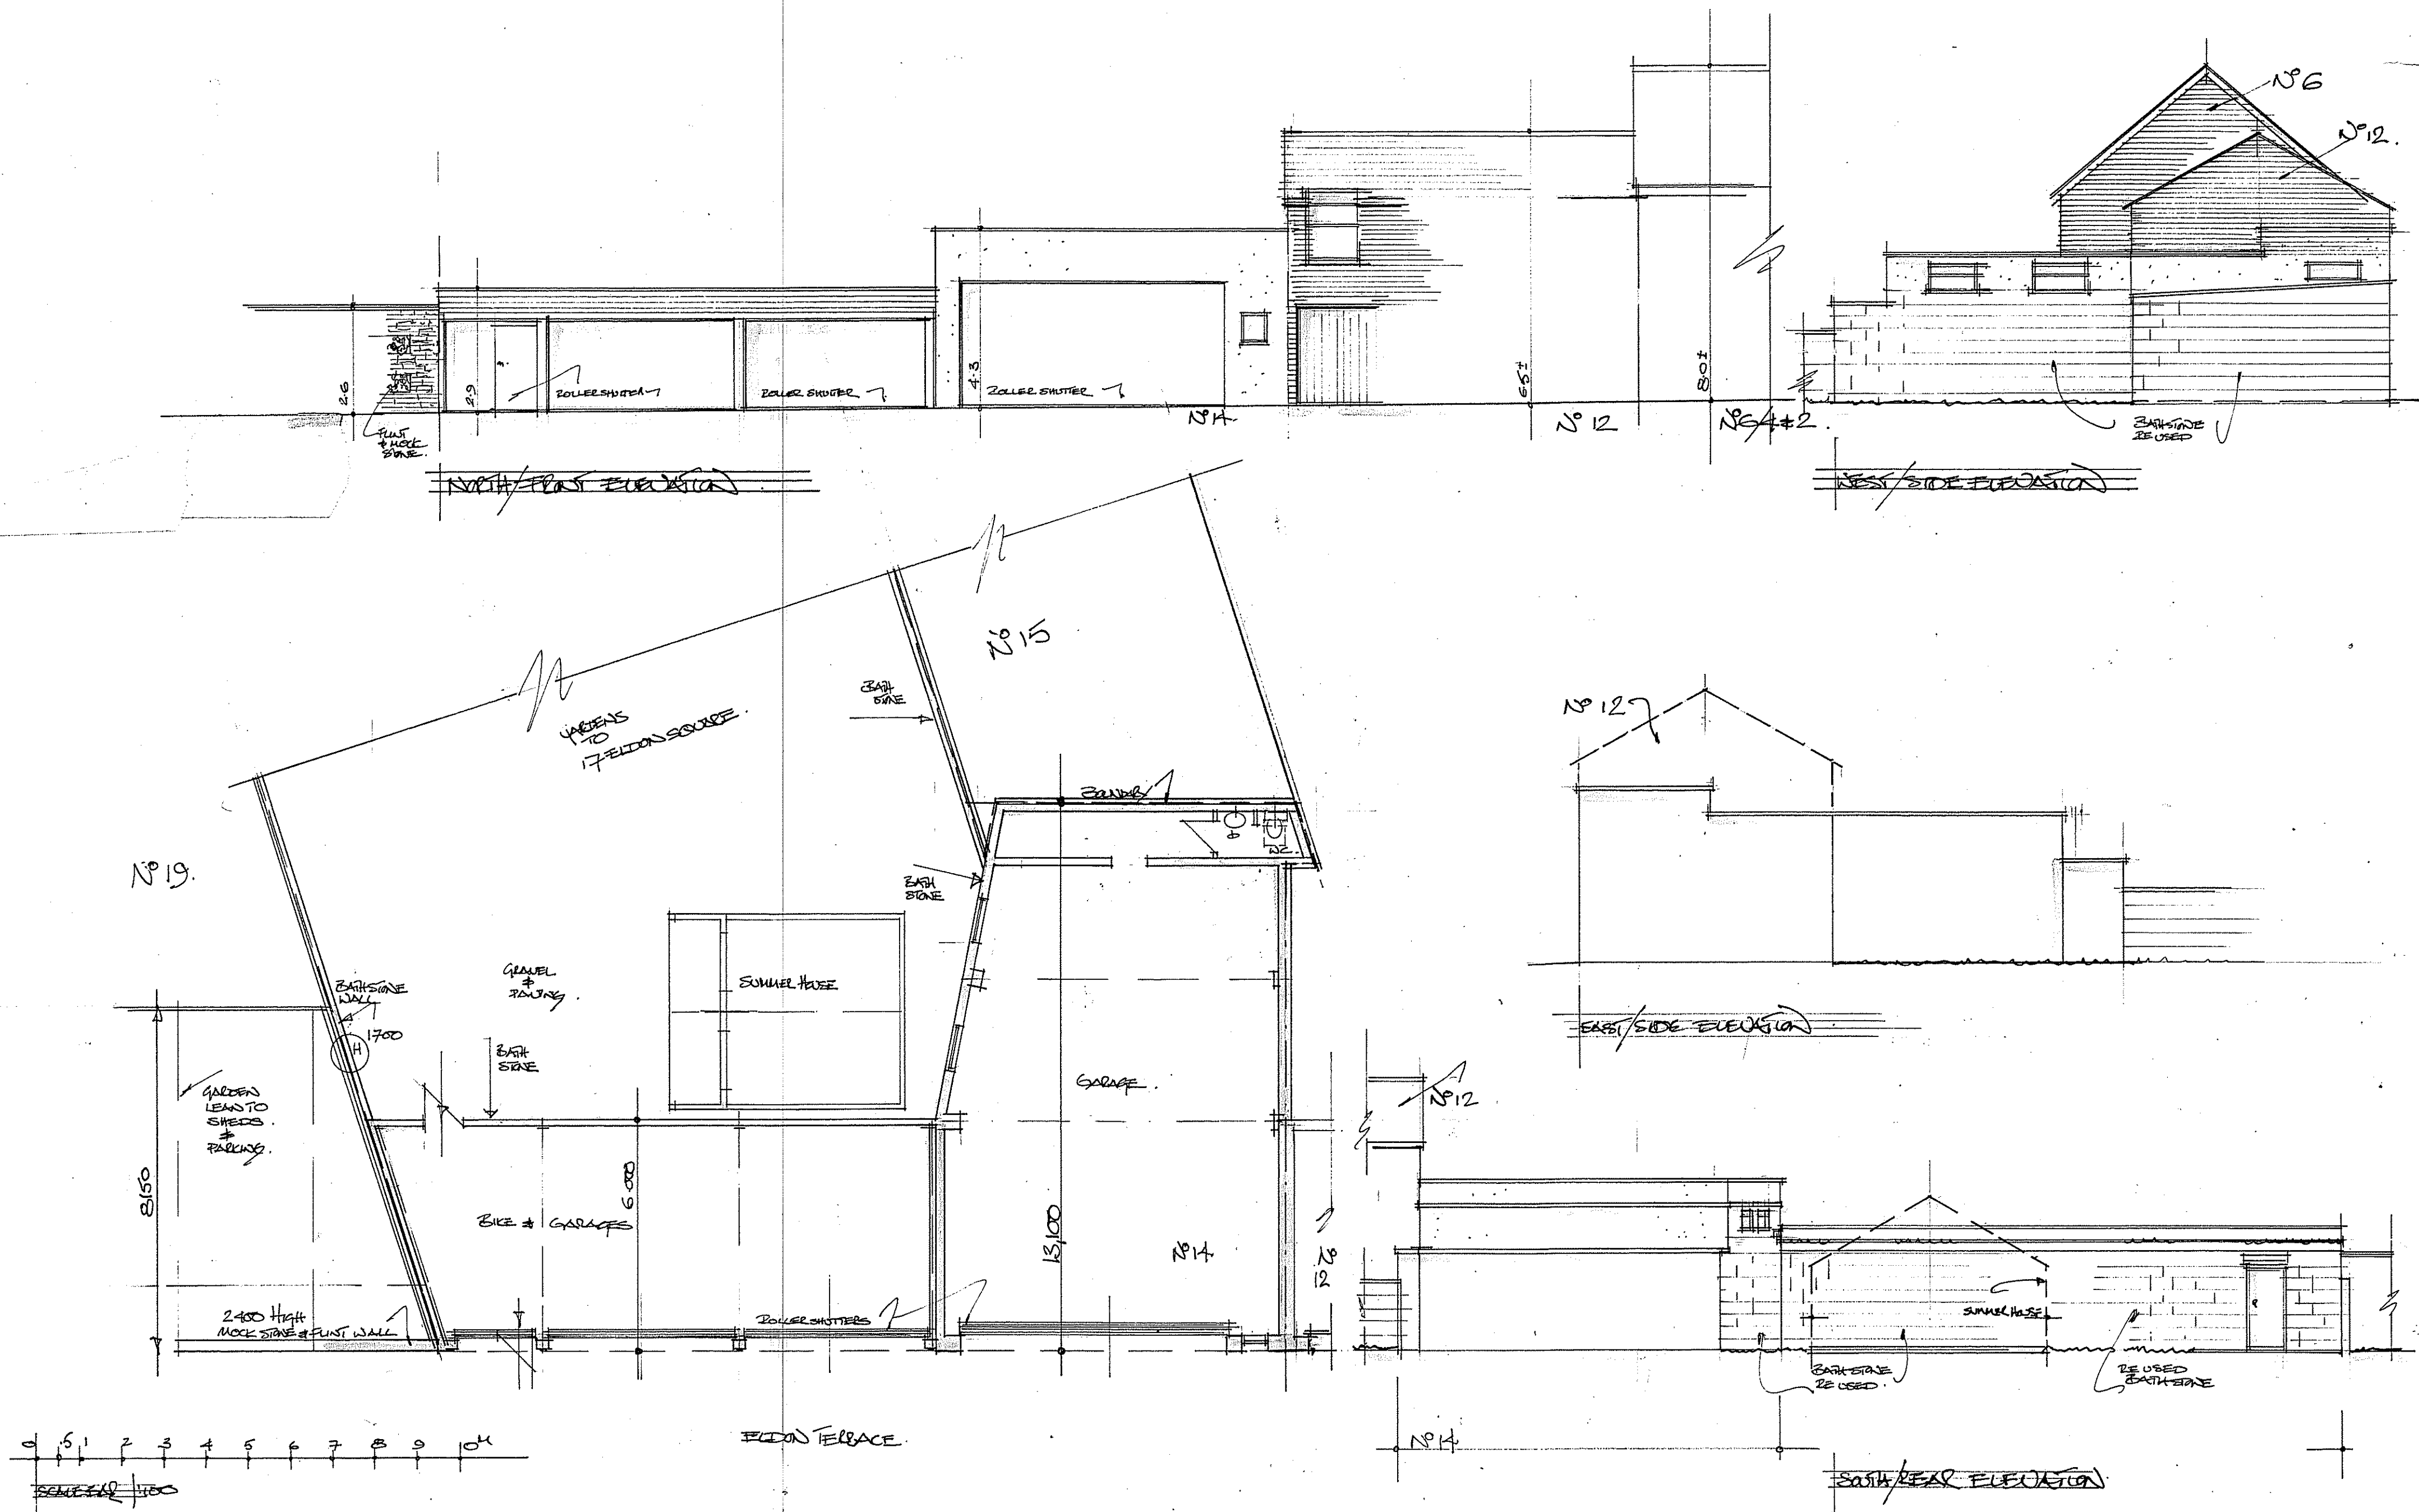

NIGEL HEFFERMAN DESIGNS LTD

Henson House, Newtown Road, Henley on Thames, Oxfordshire, RG9 1HG

Drawing Title: EXISTING PLAN AND ELEVATIONS . Scale 1:100 as scale bar, Date: 03/2017

Drawing No: 1324/1E. Location: Eldon Terrace (Rear of 15/17 Eldon Square)