



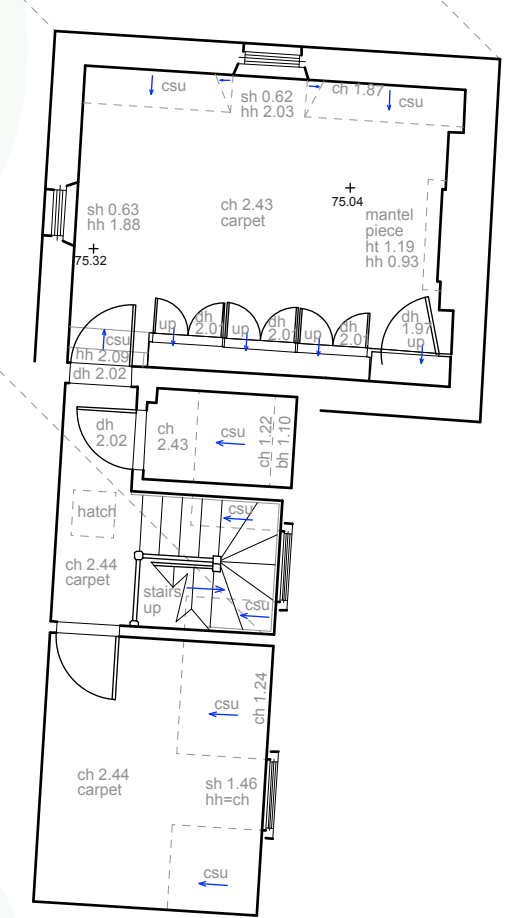

EXISTING ATTIC PLAN

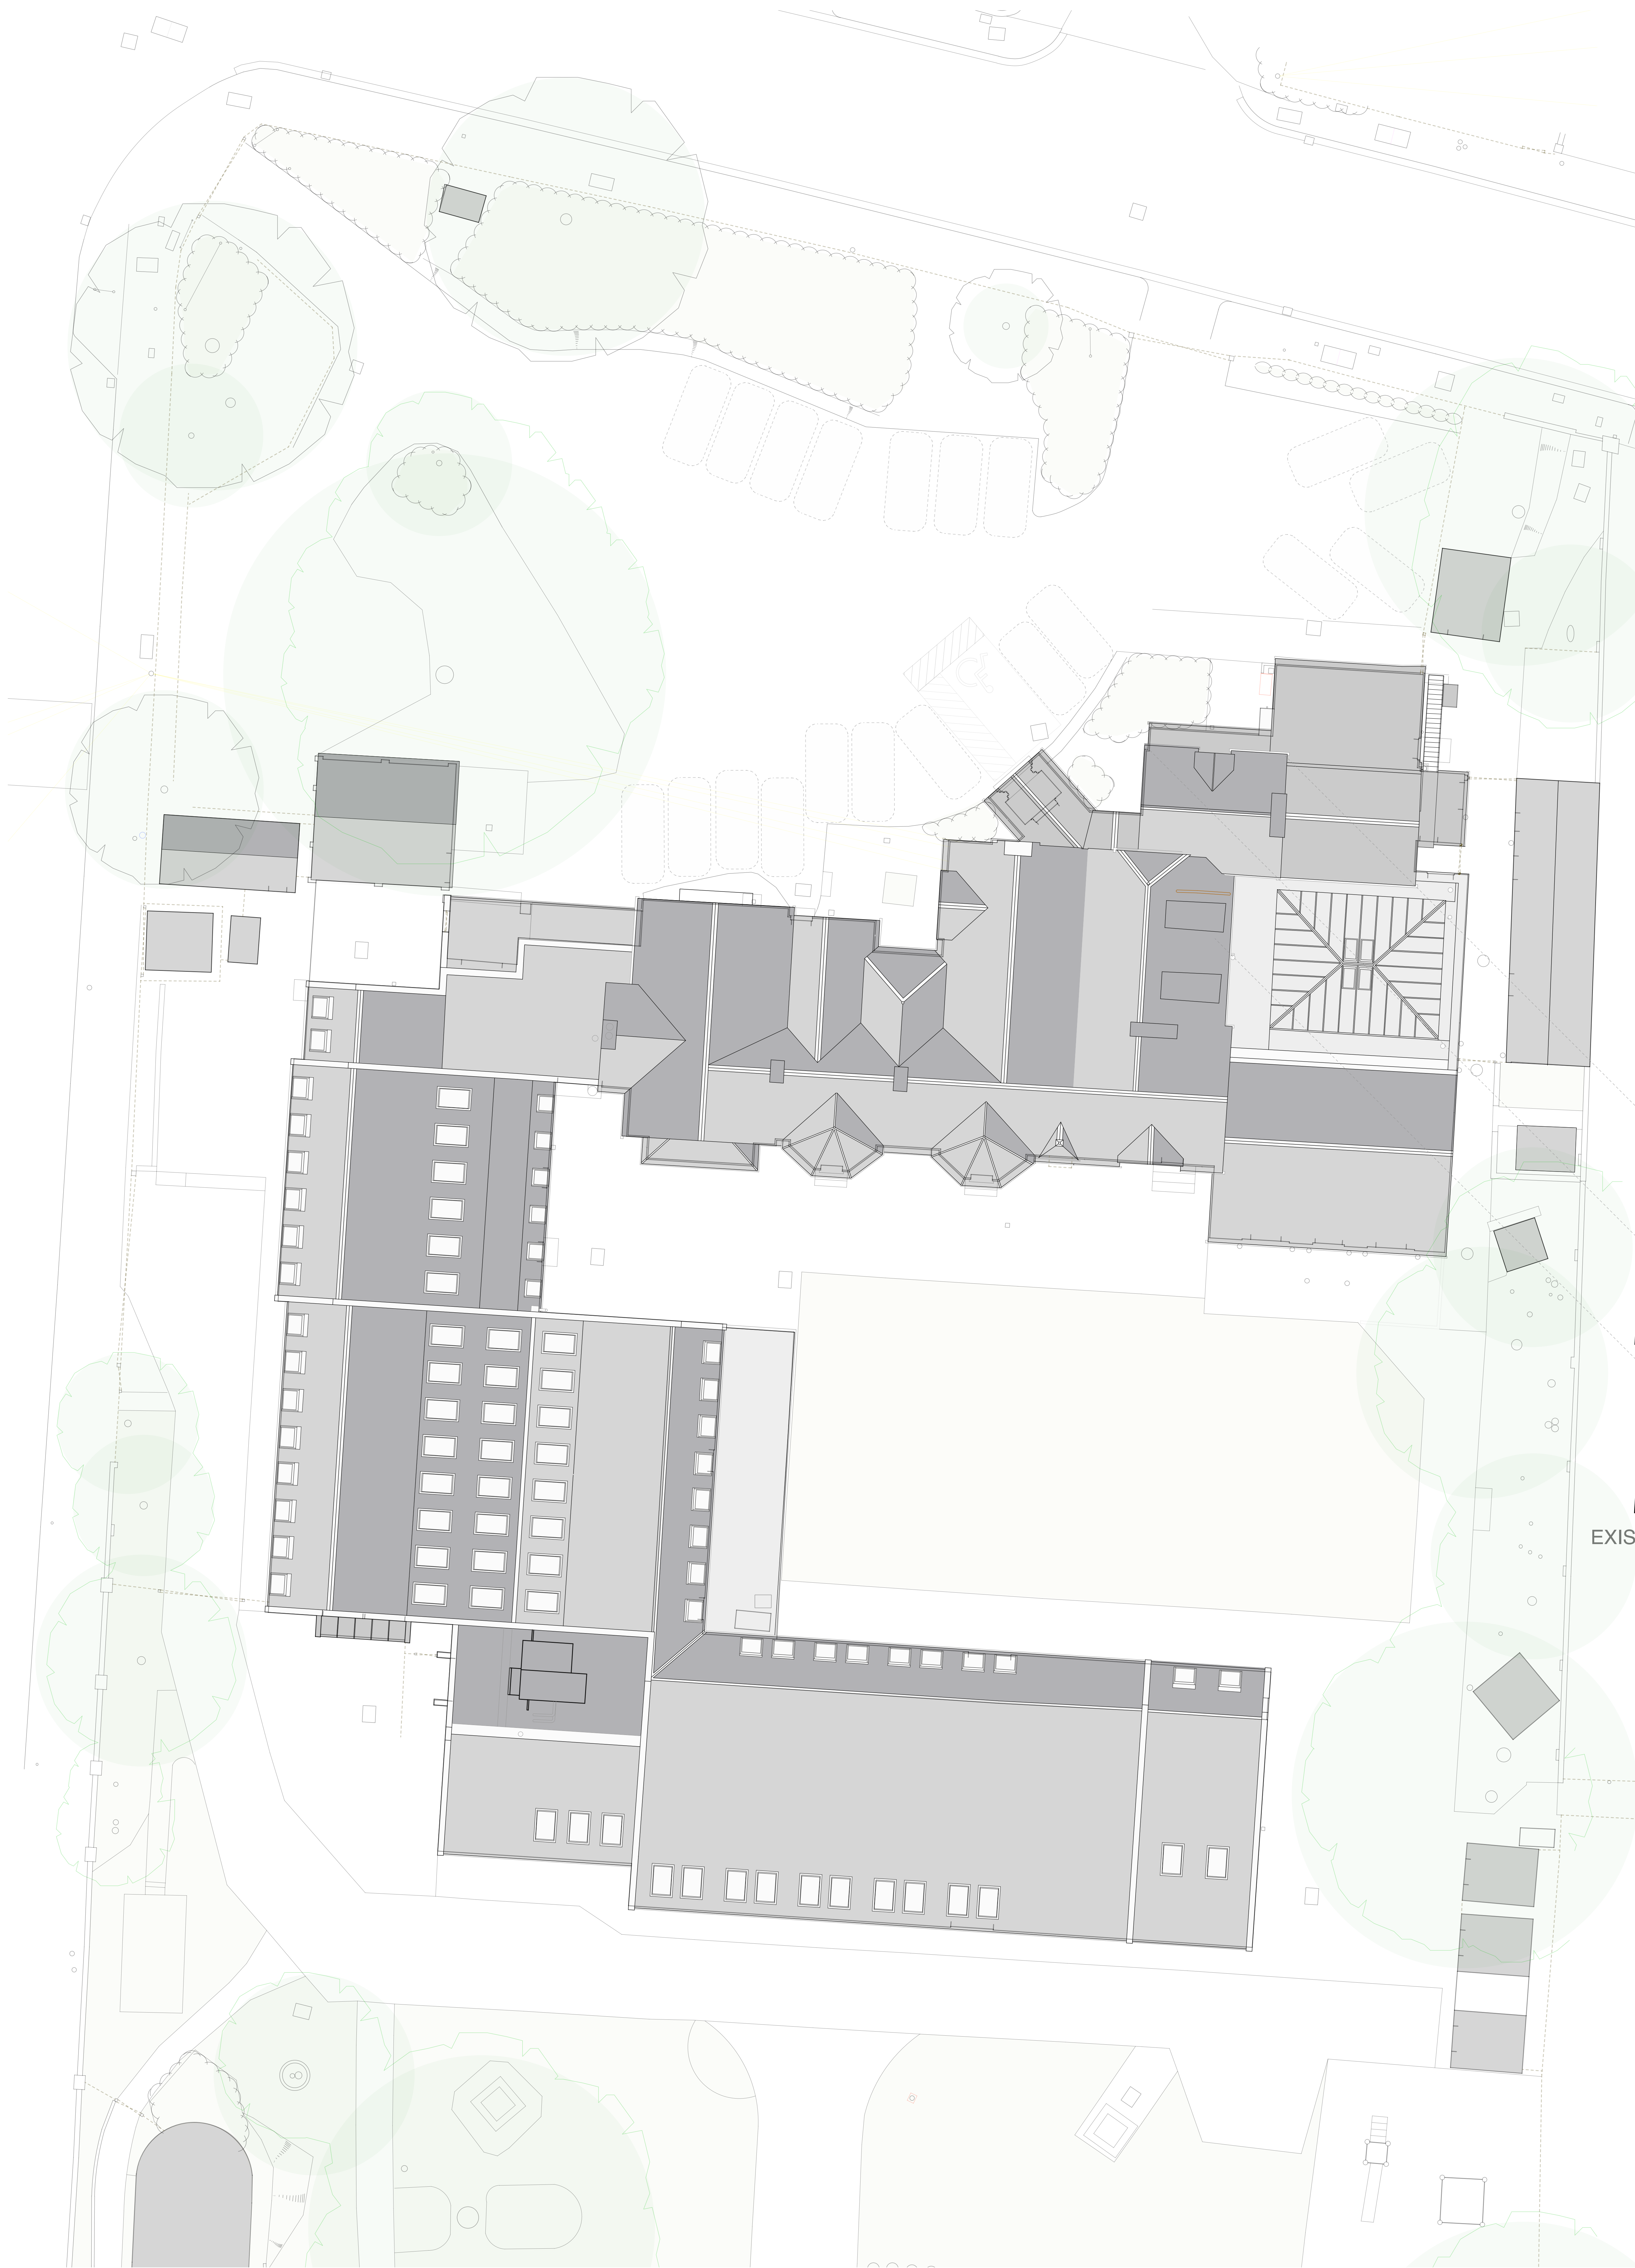