


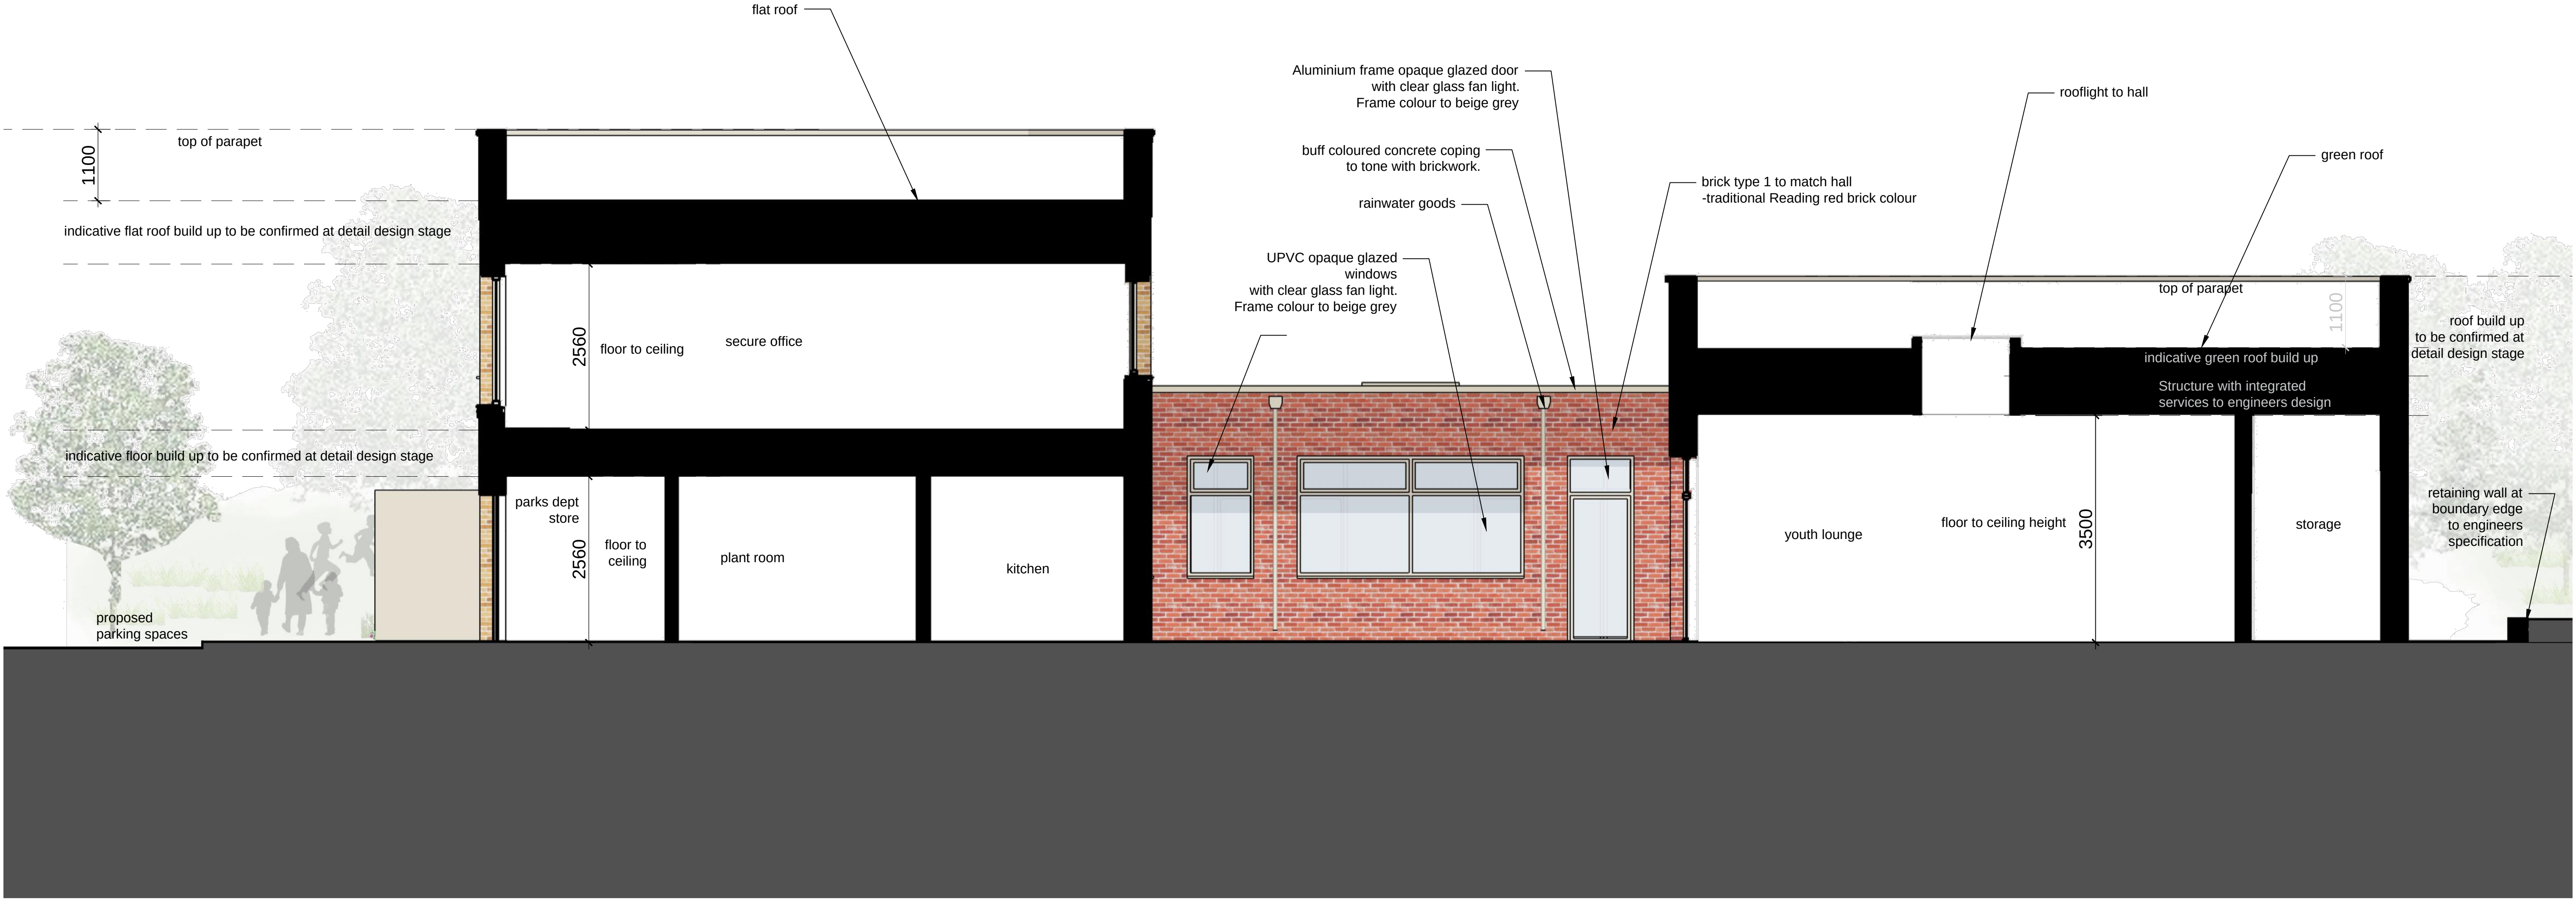

1 Section CC
Scale 1:100 @A3



Key Plan

