


- GENERAL NOTES
1. This drawing is copyright and must not be reproduced without the consent of Greenwell Design Ltd.
 2. All dimensions are in millimetres unless otherwise noted.
 3. All dimensions to be checked on site prior to commencement of work or preparation of schedule of work.
 4. The contractor shall accept any discrepancies in information in writing to the design team at the earliest opportunity.
 5. This drawing is to be read in conjunction with the following relevant information:
 - i) All architects, structural and service engineer's drawings and specifications.
 - ii) All CDM information including designers risk assessments.


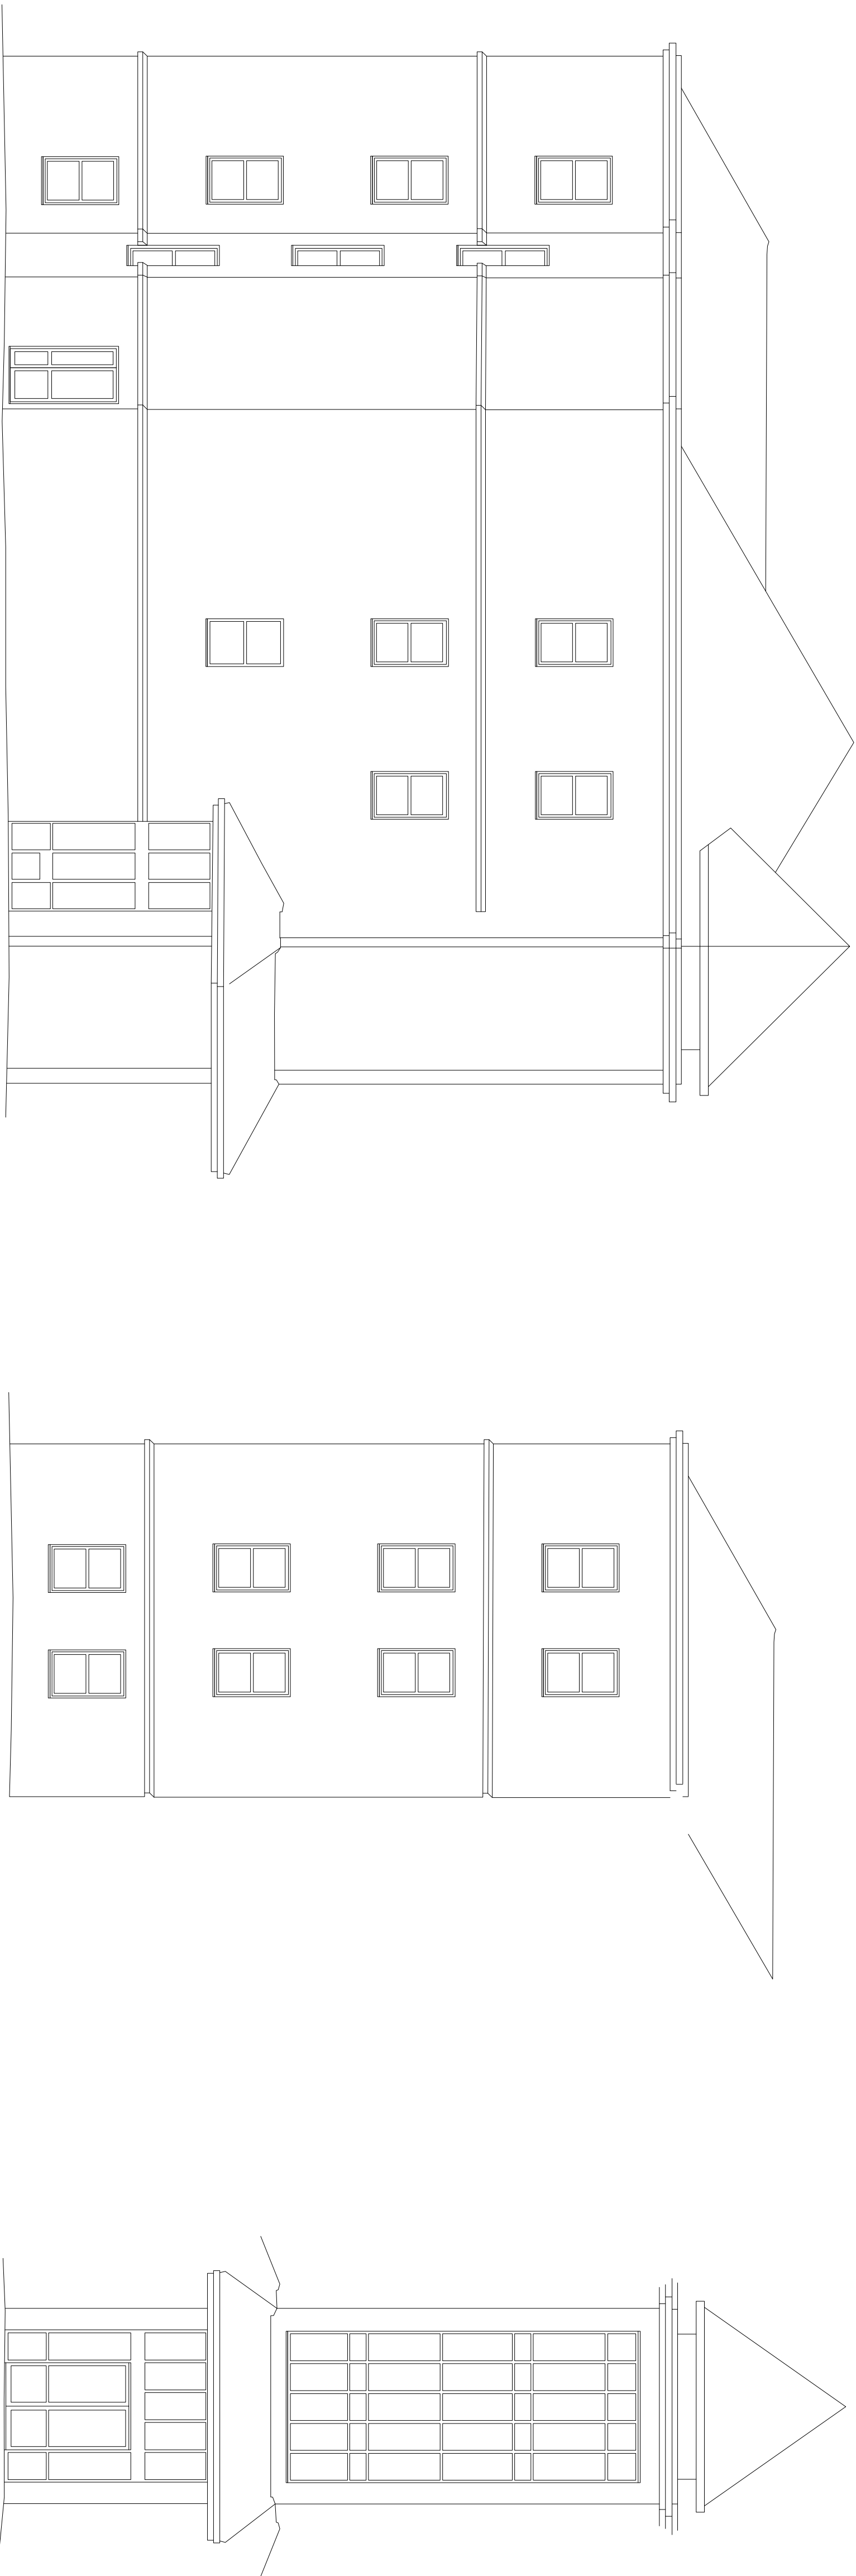


16033 1015 NCP1
EXISTING ELEVATION 01
1:100

16033 1015 NCP1
EXISTING ELEVATION 06
1:100

16033 1015 NCP1
EXISTING ELEVATION 02
1:100

16033 1015 NCP1
NCP1 ELEVATION KEY
1:500

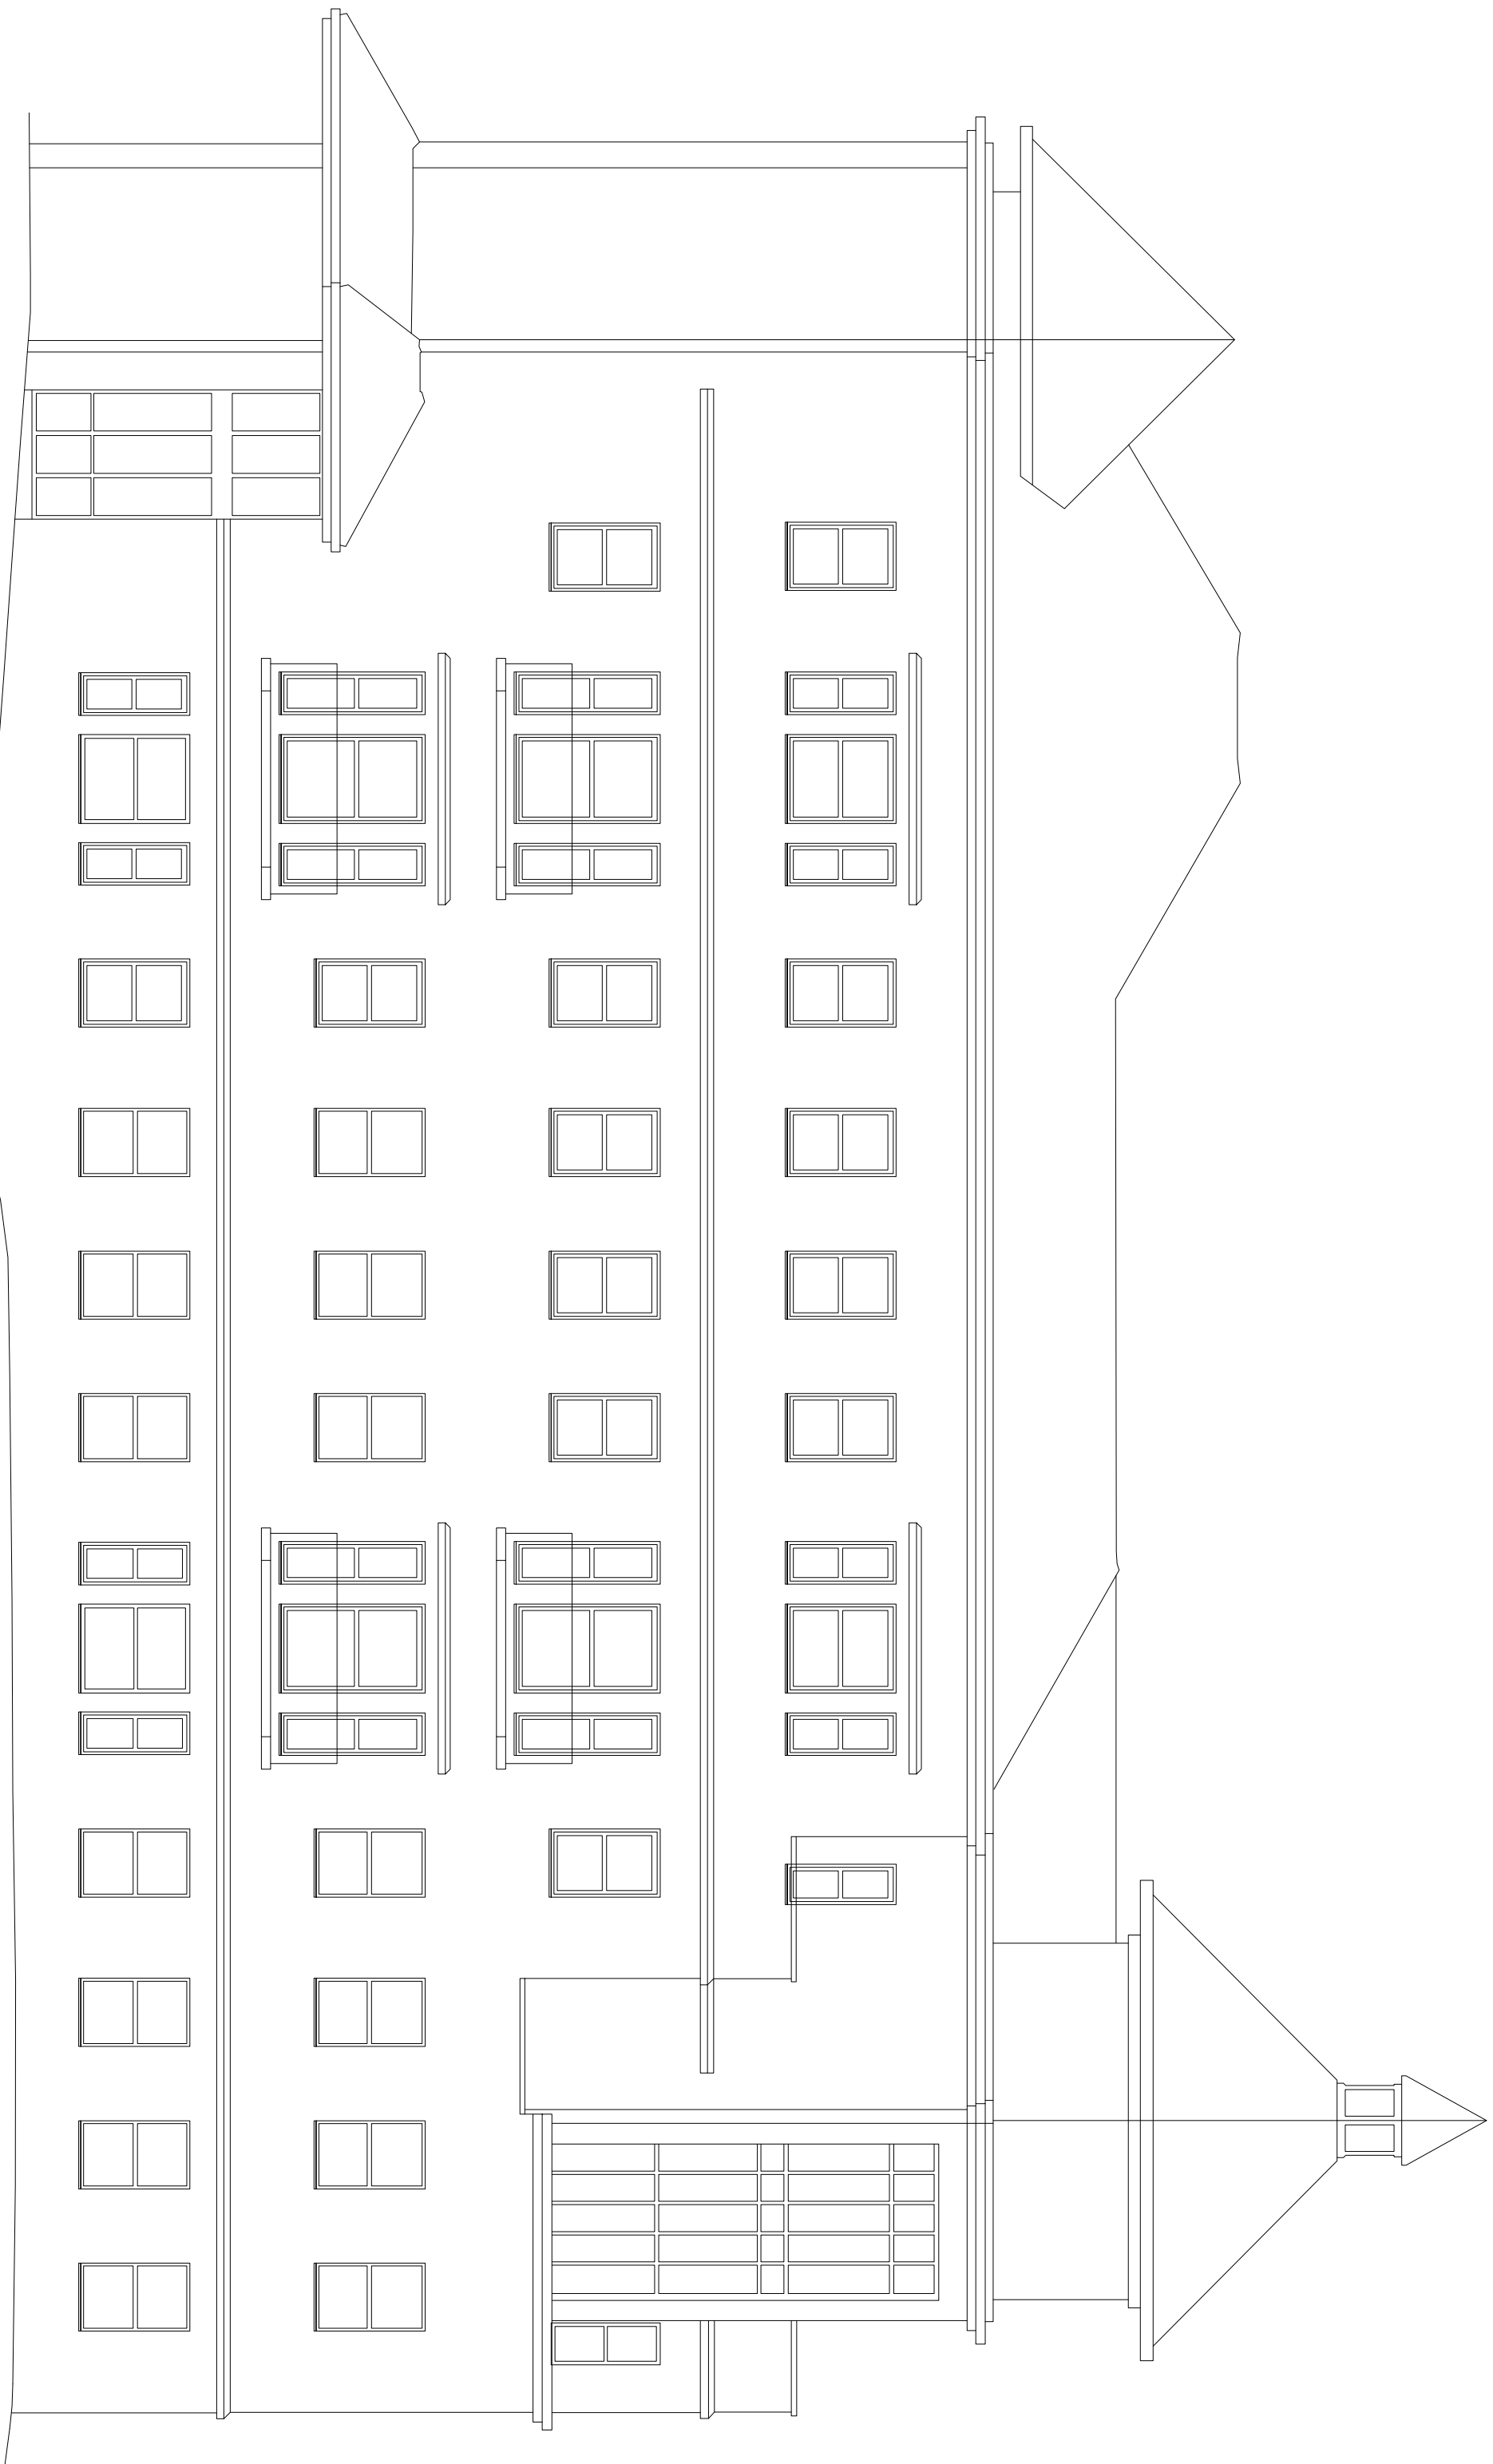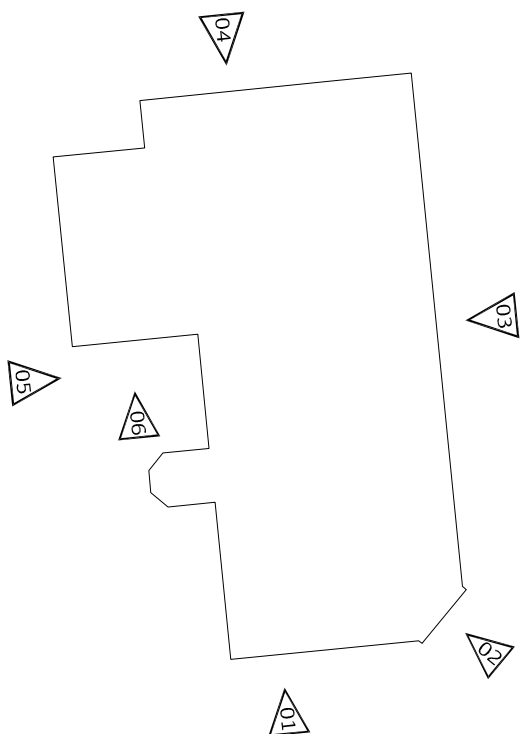

16033 1015 NCP1
EXISTING ELEVATION 03
1:100

0m 5m 10m 20m

greenwell design

architecture
interiors
urban design
masterplanning
graphic design
conservation

Project New Century Place, Reading

Drawing NEW CENTURY PLACE 1
EXISTING ELEVATIONS SHEET 1 of 2
Elevations 01 - 03

Scale 1:100	Job no. 16033	Draw no. 1015	Rev: D
at size A1	Status Preliminary		

This drawing is copyright