
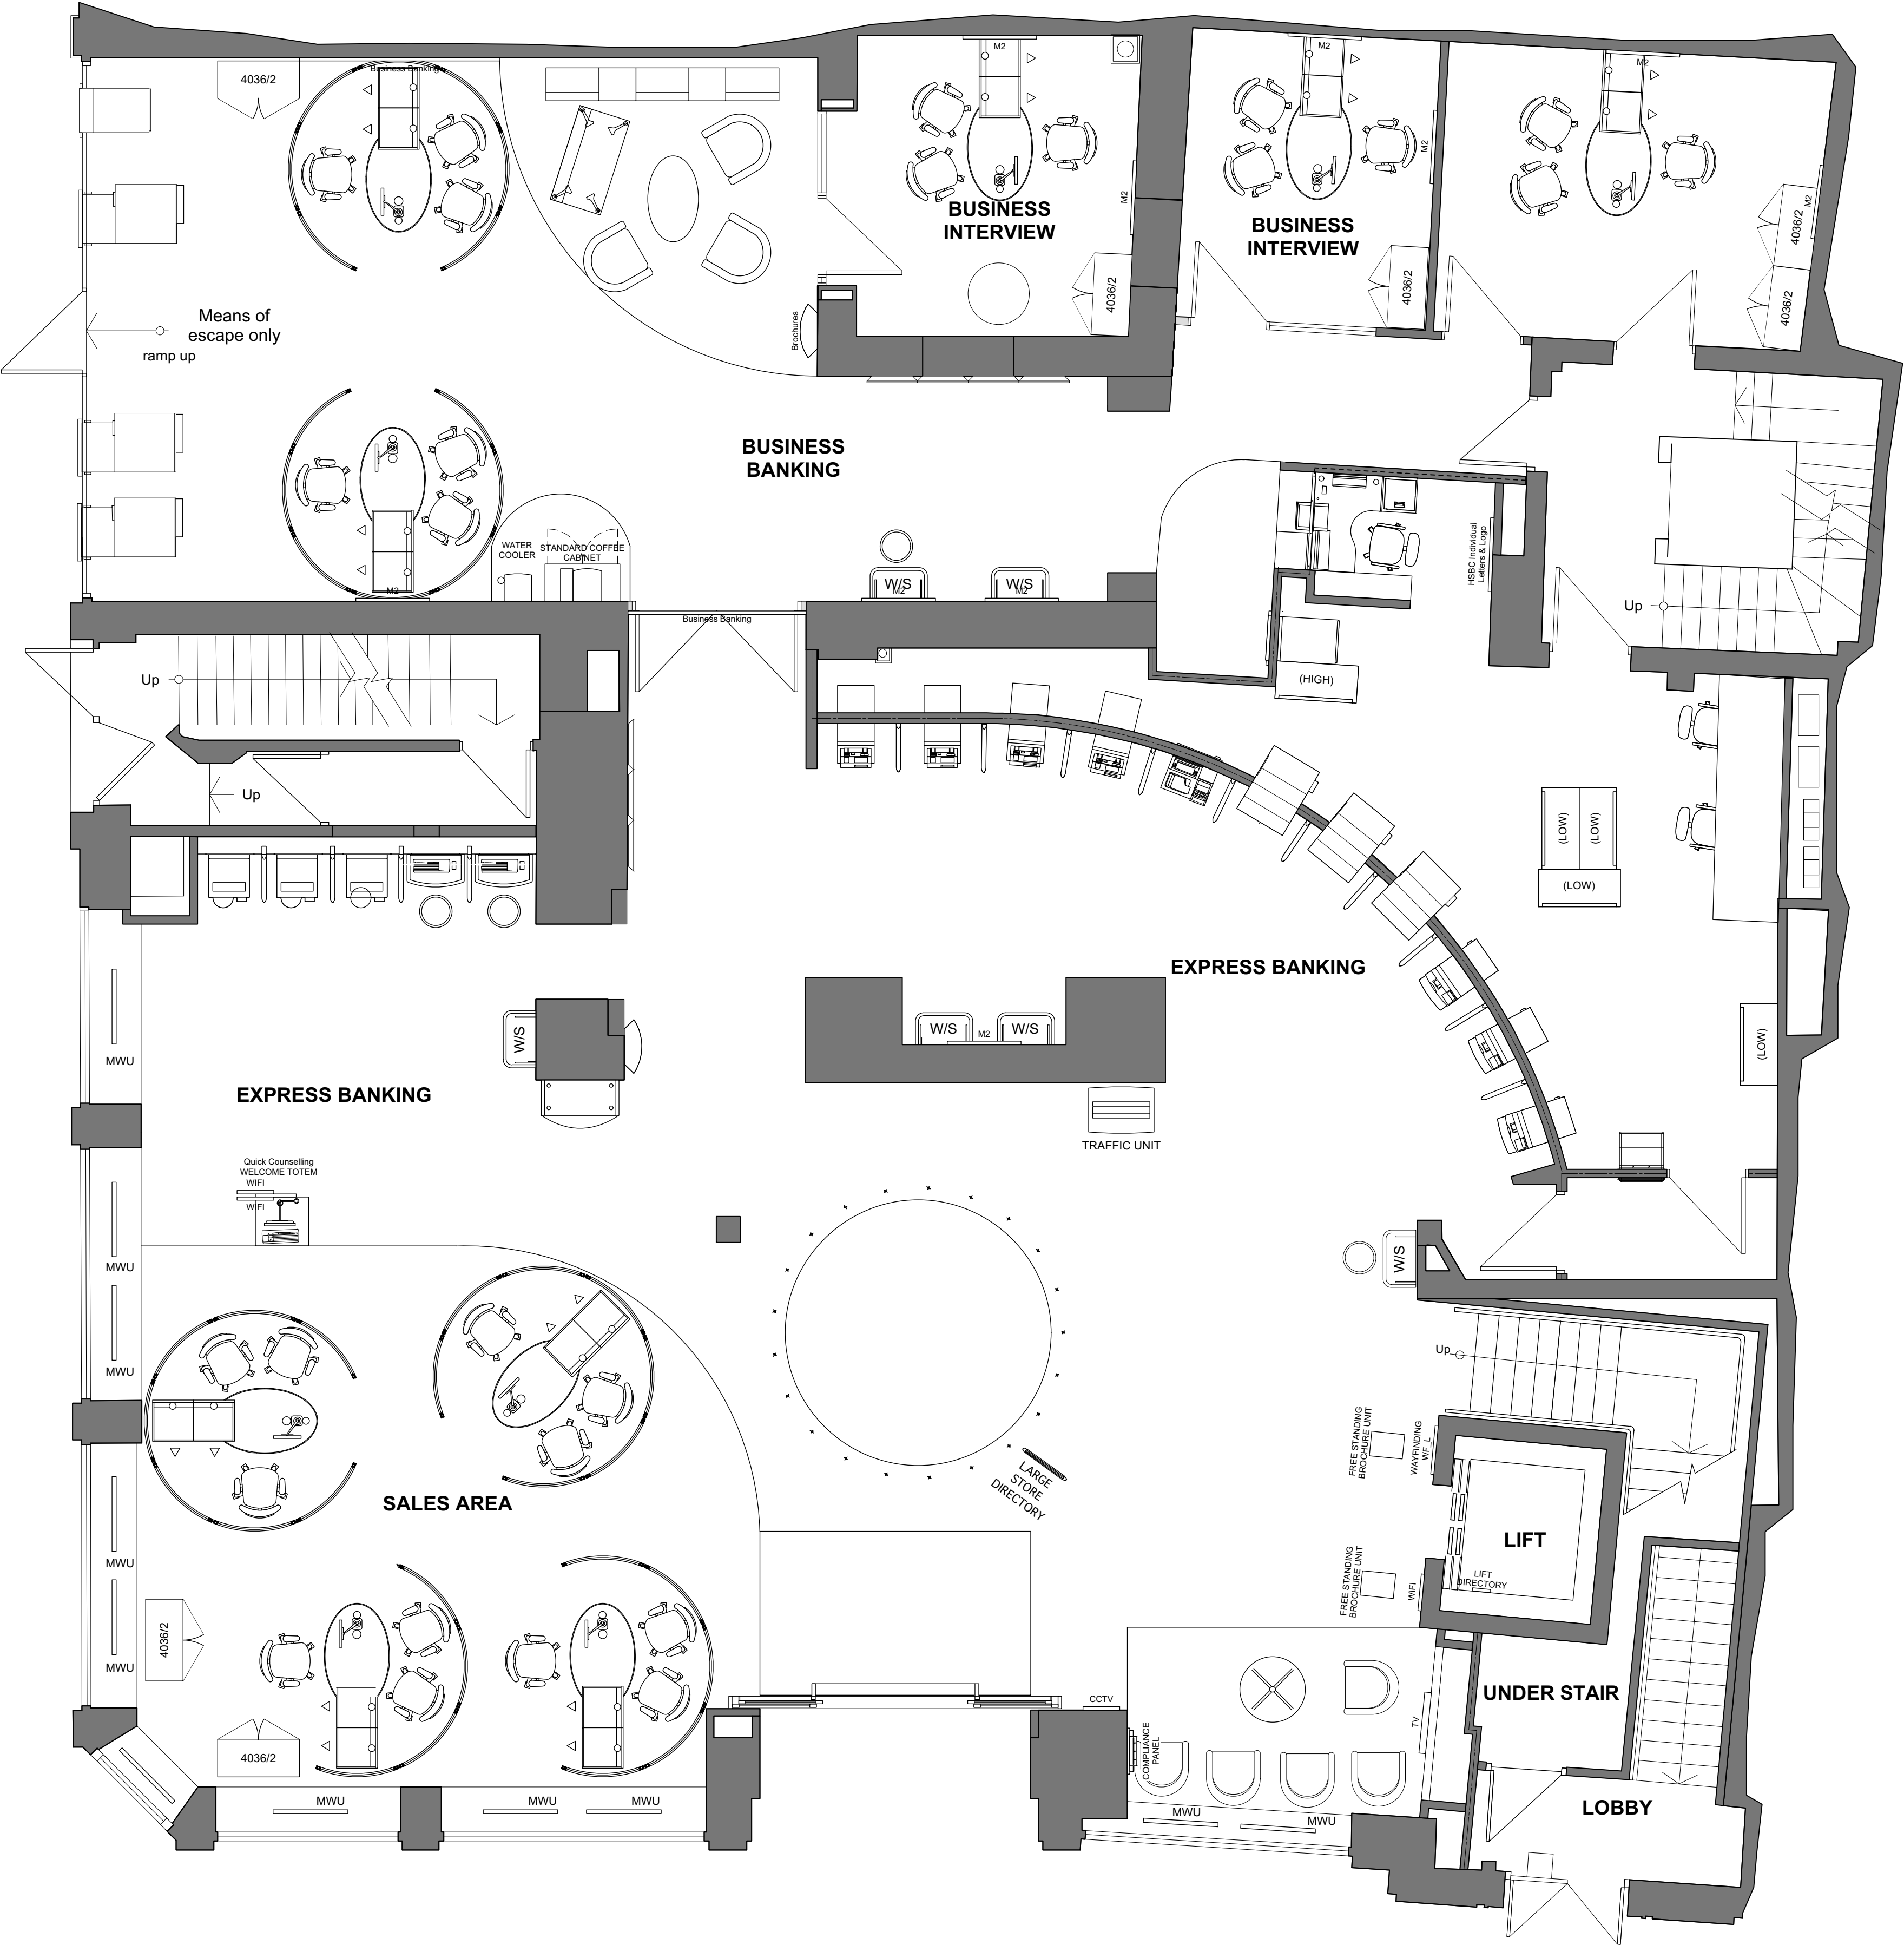


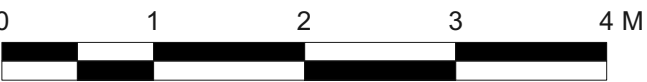

REVISION	BY	DATE	REVISION	BY	DATE

CONTRACTORS MUST CHECK ALL DIMENSIONS ON SITE. ONLY FIGURED DIMENSIONS ARE TO BE WORKED FROM. DISCREPANCIES MUST BE REPORTED TO THE ARCHITECT BEFORE PROCEEDING.
© THIS DRAWING IS COPYRIGHT

PLANNING APPLICATION

CLIENT	HSBC	DRAWING	EXISTING GROUND FLOOR
PROJECT	HSBC READING BROAD STREET 2016 Evergreen - PIN 4002 26 Broad St, Reading, RG1 2BU	DRAWING No.	16 041 PA 02
		SCALE	1:100 @ A3 1:50 @ A1
		DRAWN BY / OFFICE	REVISION
		SGL / DORCHESTER	