



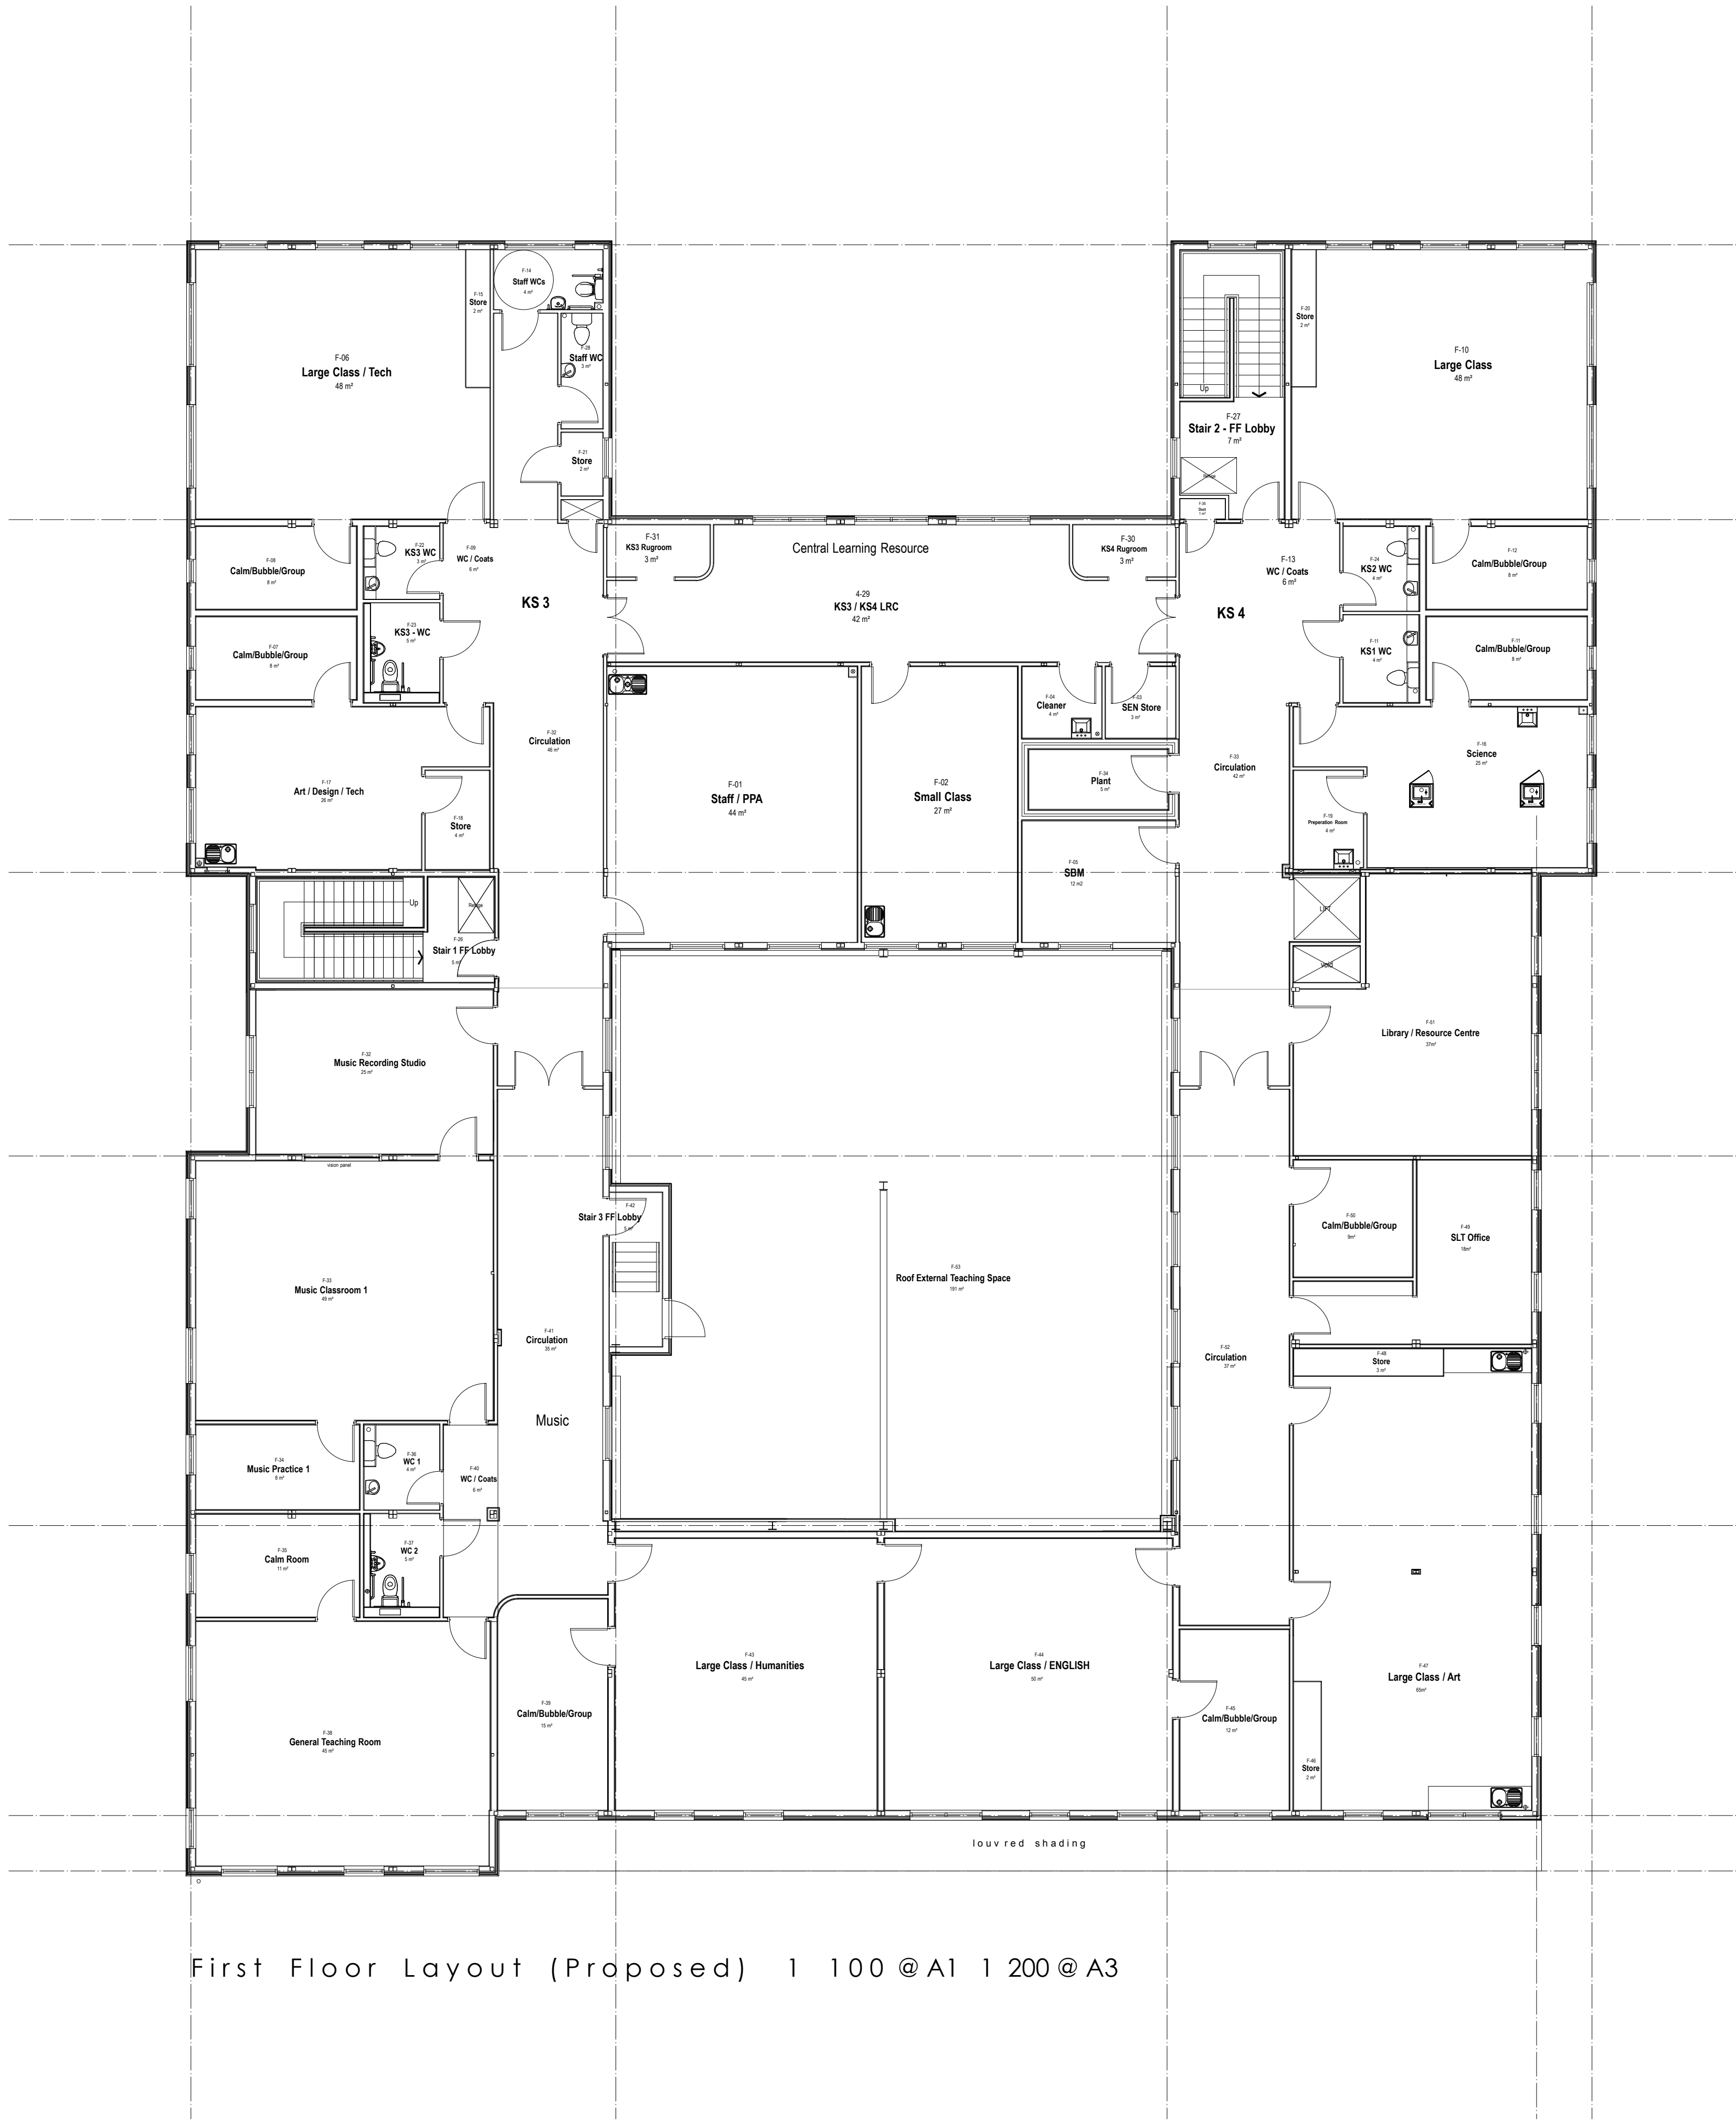

First Floor Layout (Proposed) 1 100 @ A1 1 200 @ A3

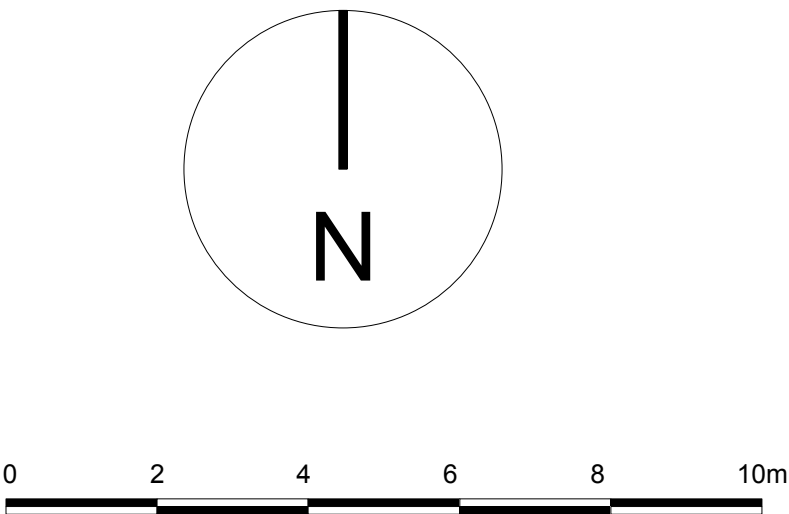

rev	date	drawn by	Comments
B	April 18		
Client: NAS (Thames Valley School)			
Project: Thames Valley School Expansion			
Drawing: First Floor Layout GA (as proposed)			
Drawing number: 2016 16 PL 07			Scale: 1: 100 @ A1
Revision B			drawn by: ME
Date: 2017/11/18			BIM Ref.

mark
ellerby
architects

Studio 15, Glove Factory Studios, 1 Brook Lane, Holt, Bradford on Avon. BA14 6RL
t +44 (0)2030 023970
m +44 (0)7522 613092
e markellerbyarchitect@gmail.com