



DO NOT SCALE FROM THIS DRAWING. VERIFY ALL DIMENSIONS BEFORE SETTING OUT, COMMENCING WORK OR MAKING ANY SHOP DRAWINGS. REPORT ANY DISCREPANCIES TO SUPERVISING OFFICER IMMEDIATELY. COPYRIGHT ©

Rev	Description	Date

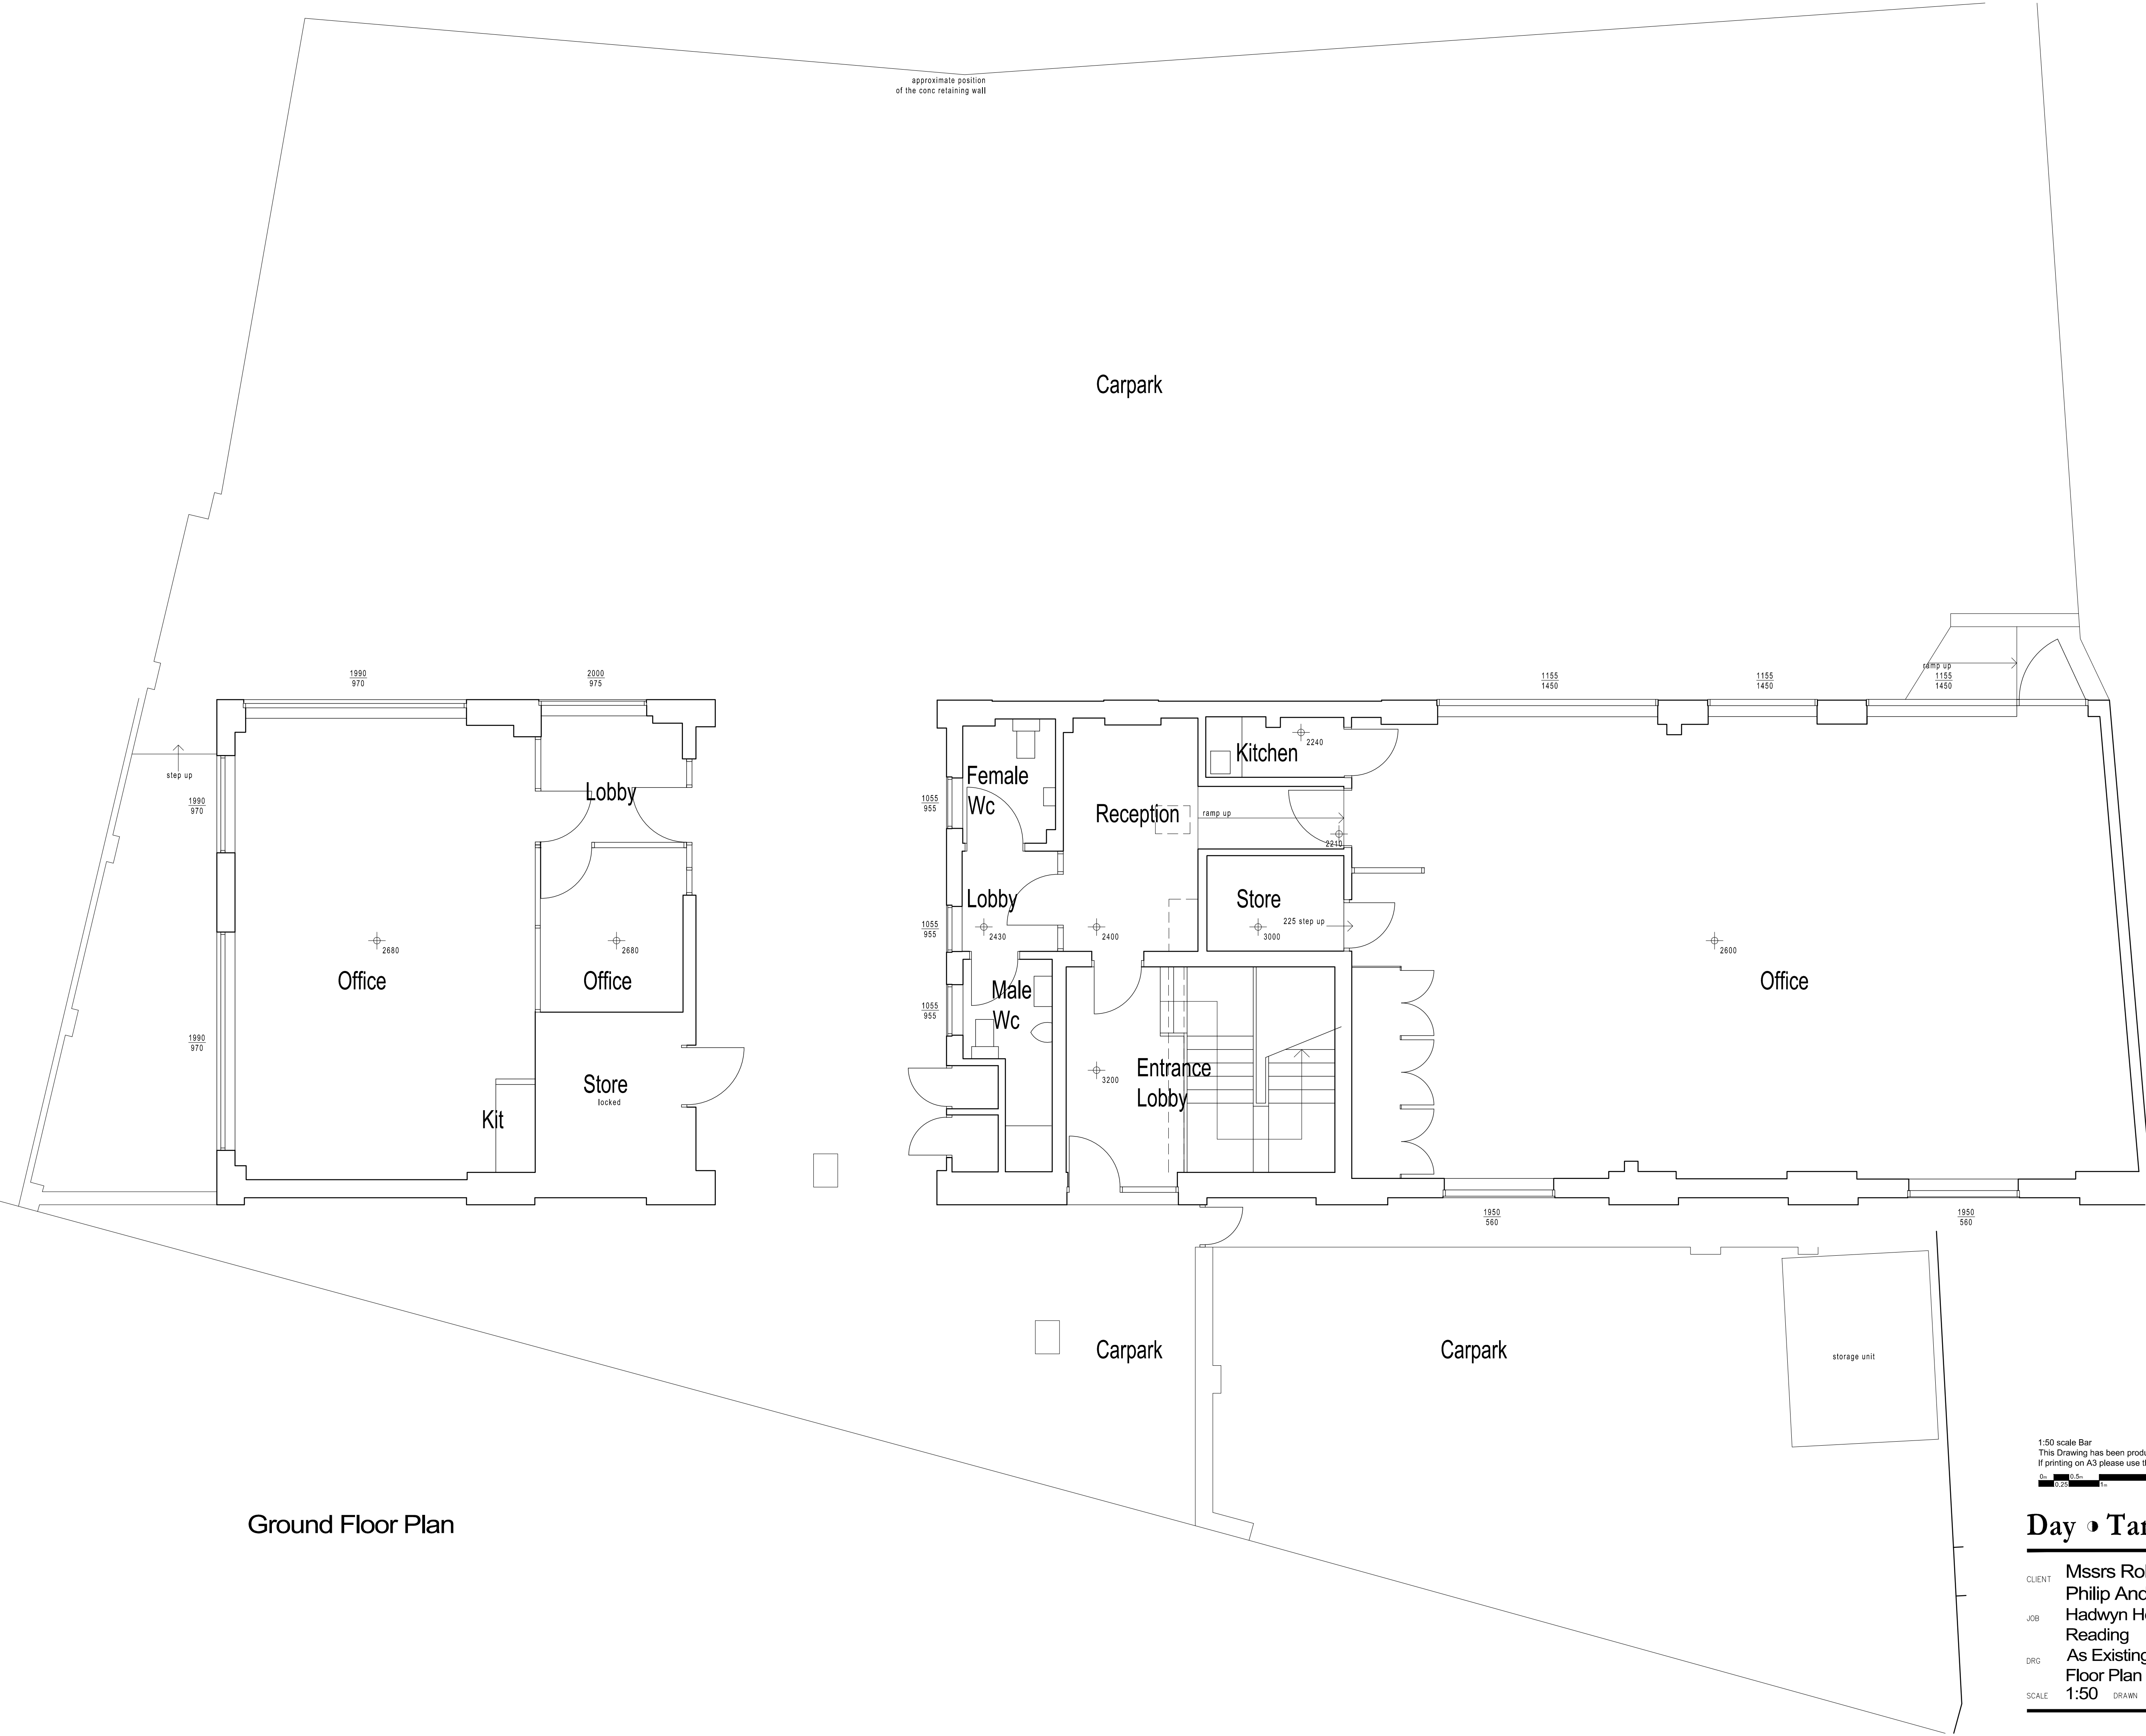

Ground Floor Plan

1:50 scale Bar
This Drawing has been produced for printing onto A1 size paper.
If printing on A3 please use the scale below for reference.

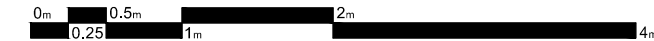

Day • Tanner Partnership

ARCHITECTURE
AND PLANNING

CLIENT

Mssrs Robin Andrews &
Philip Andrews

JOB

Hadwyn House, Field Road
Reading

DRG

As Existing Ground
Floor Plan

SCALE

1:50

DRAWN

JB

DATE

OCT ' 14

3223 /04

www.daytanner.co.uk

Wokingham
51 Peach Street
Berkshire
RG40 1XP
0118 989 0808
info@daytanner.co.uk

Reading
55 Church Street
Caversham
Reading
RG4 8AX
0118 946 1242
rdgoffice@daytanner.co.uk