
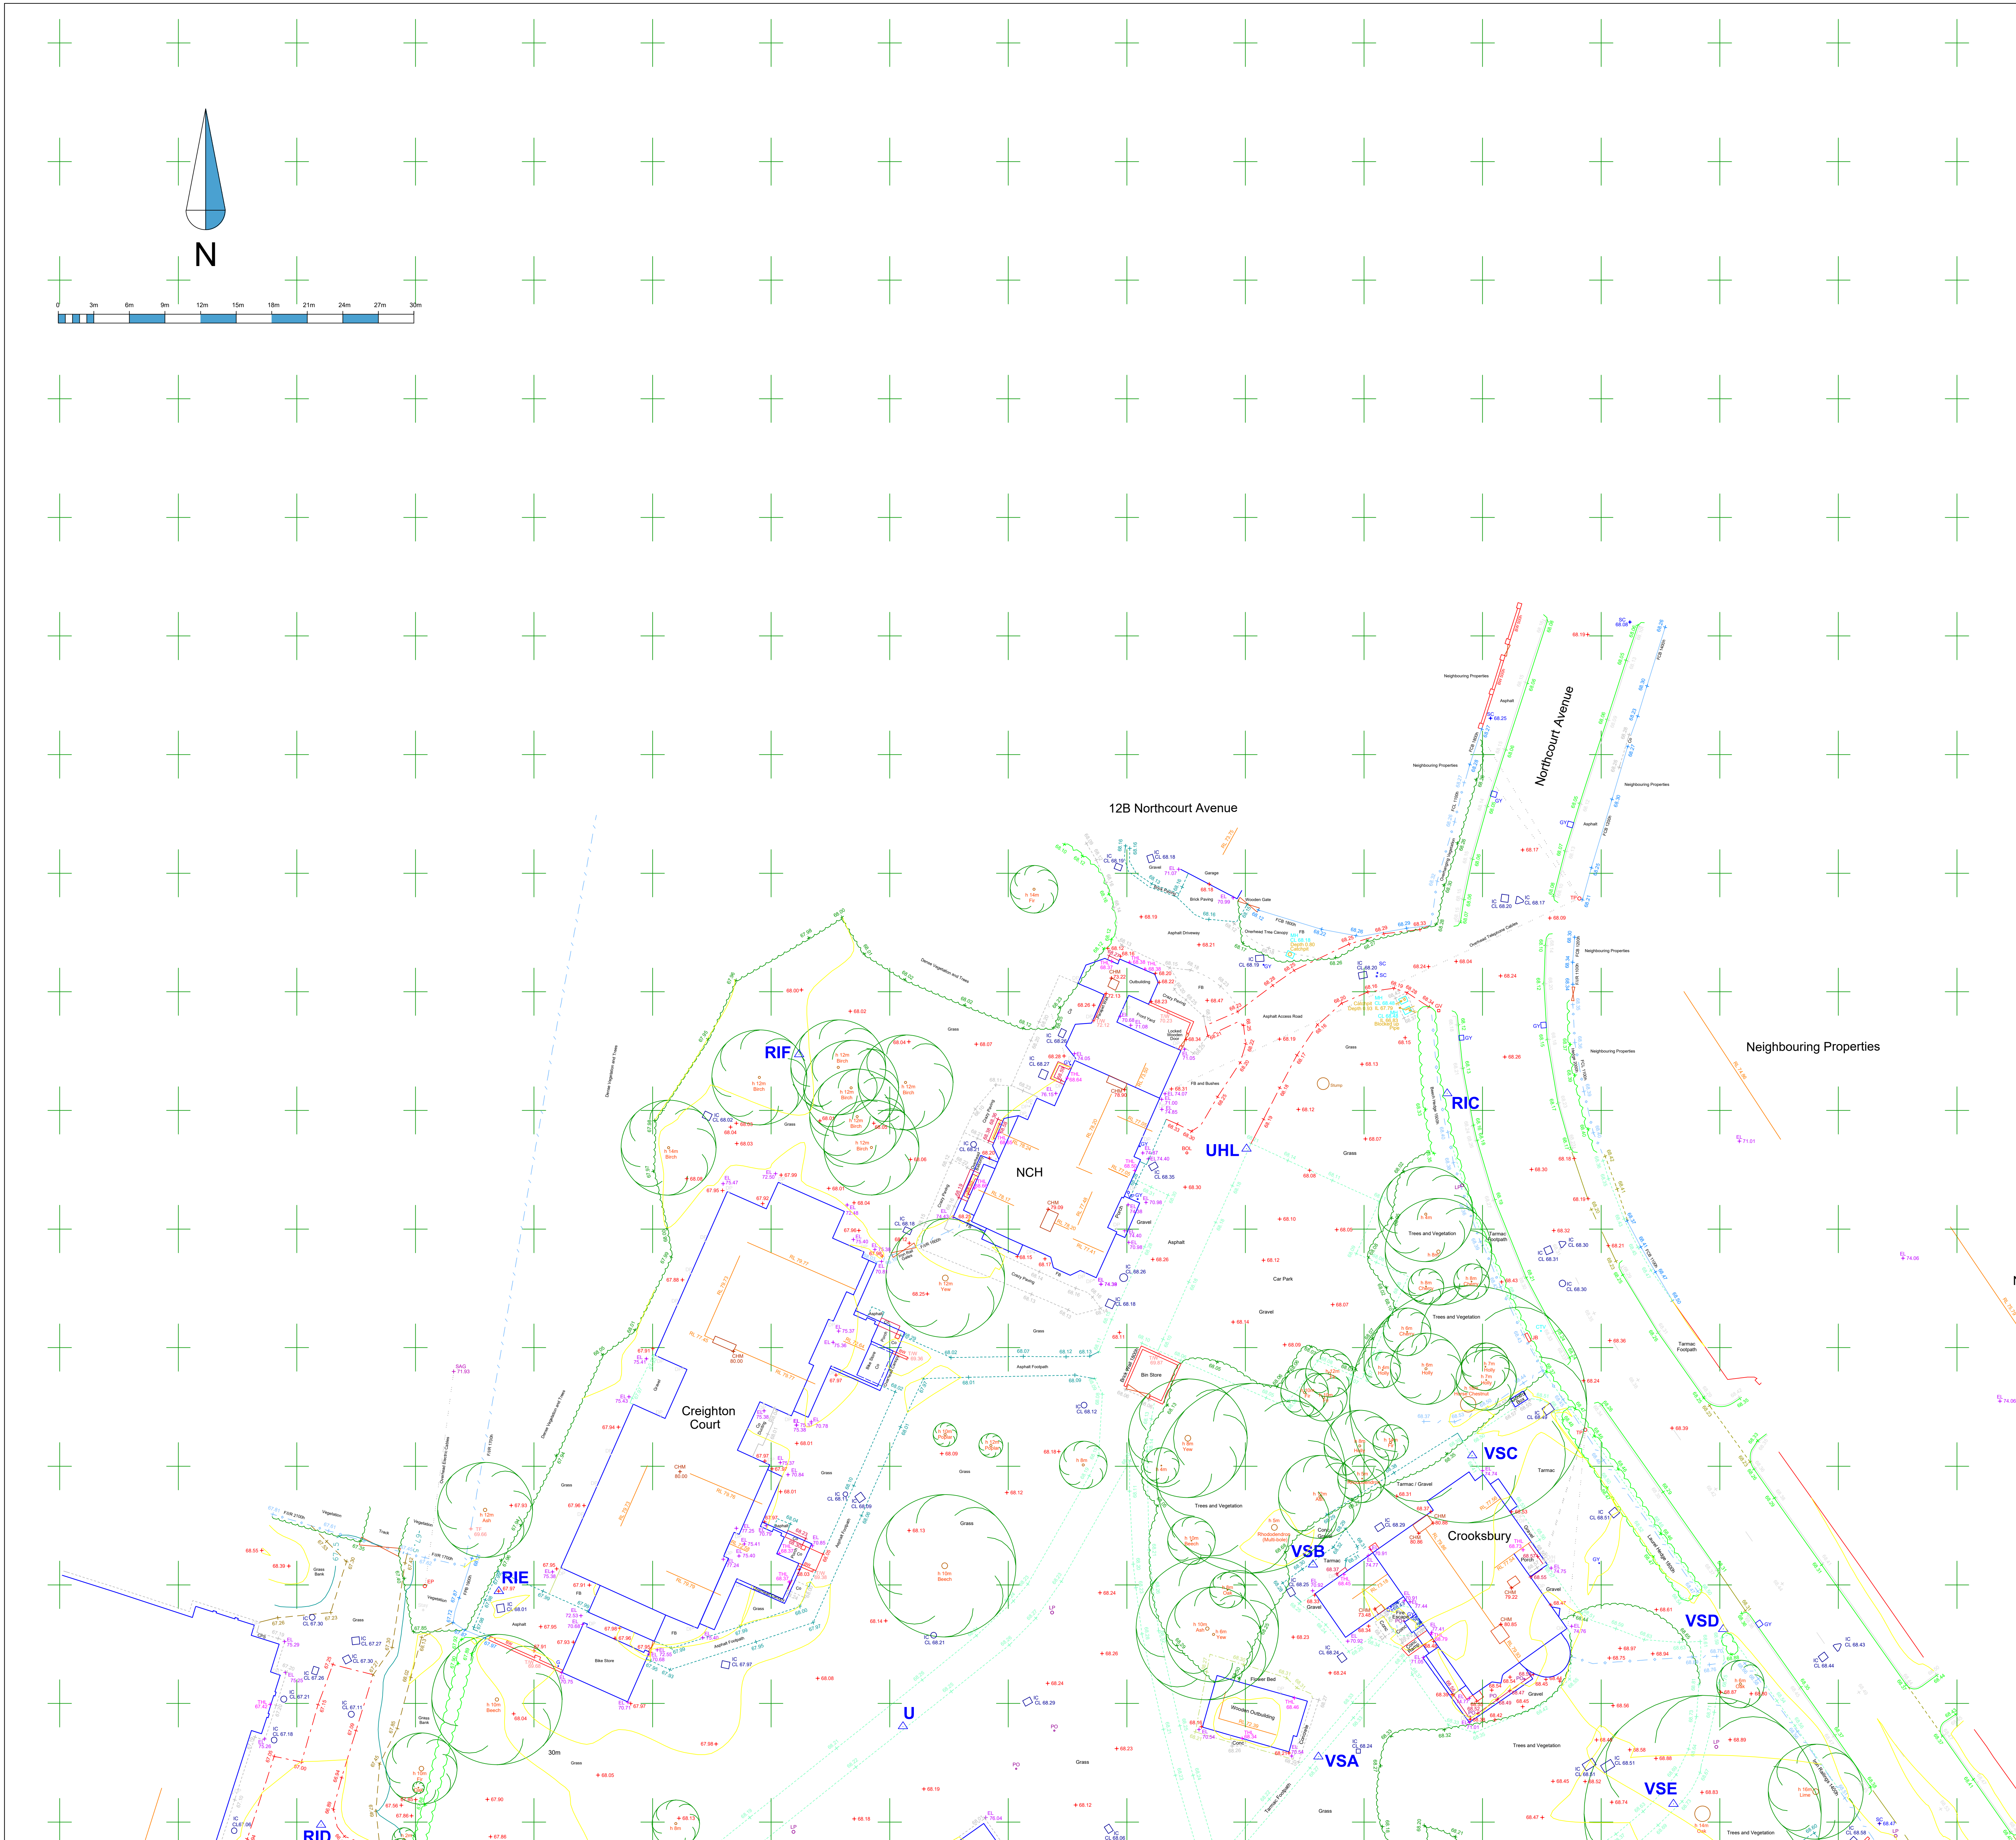
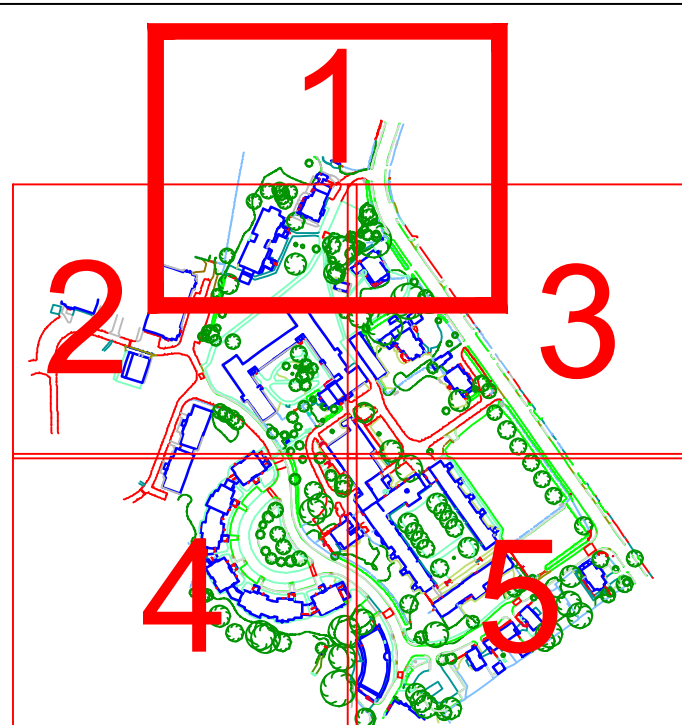
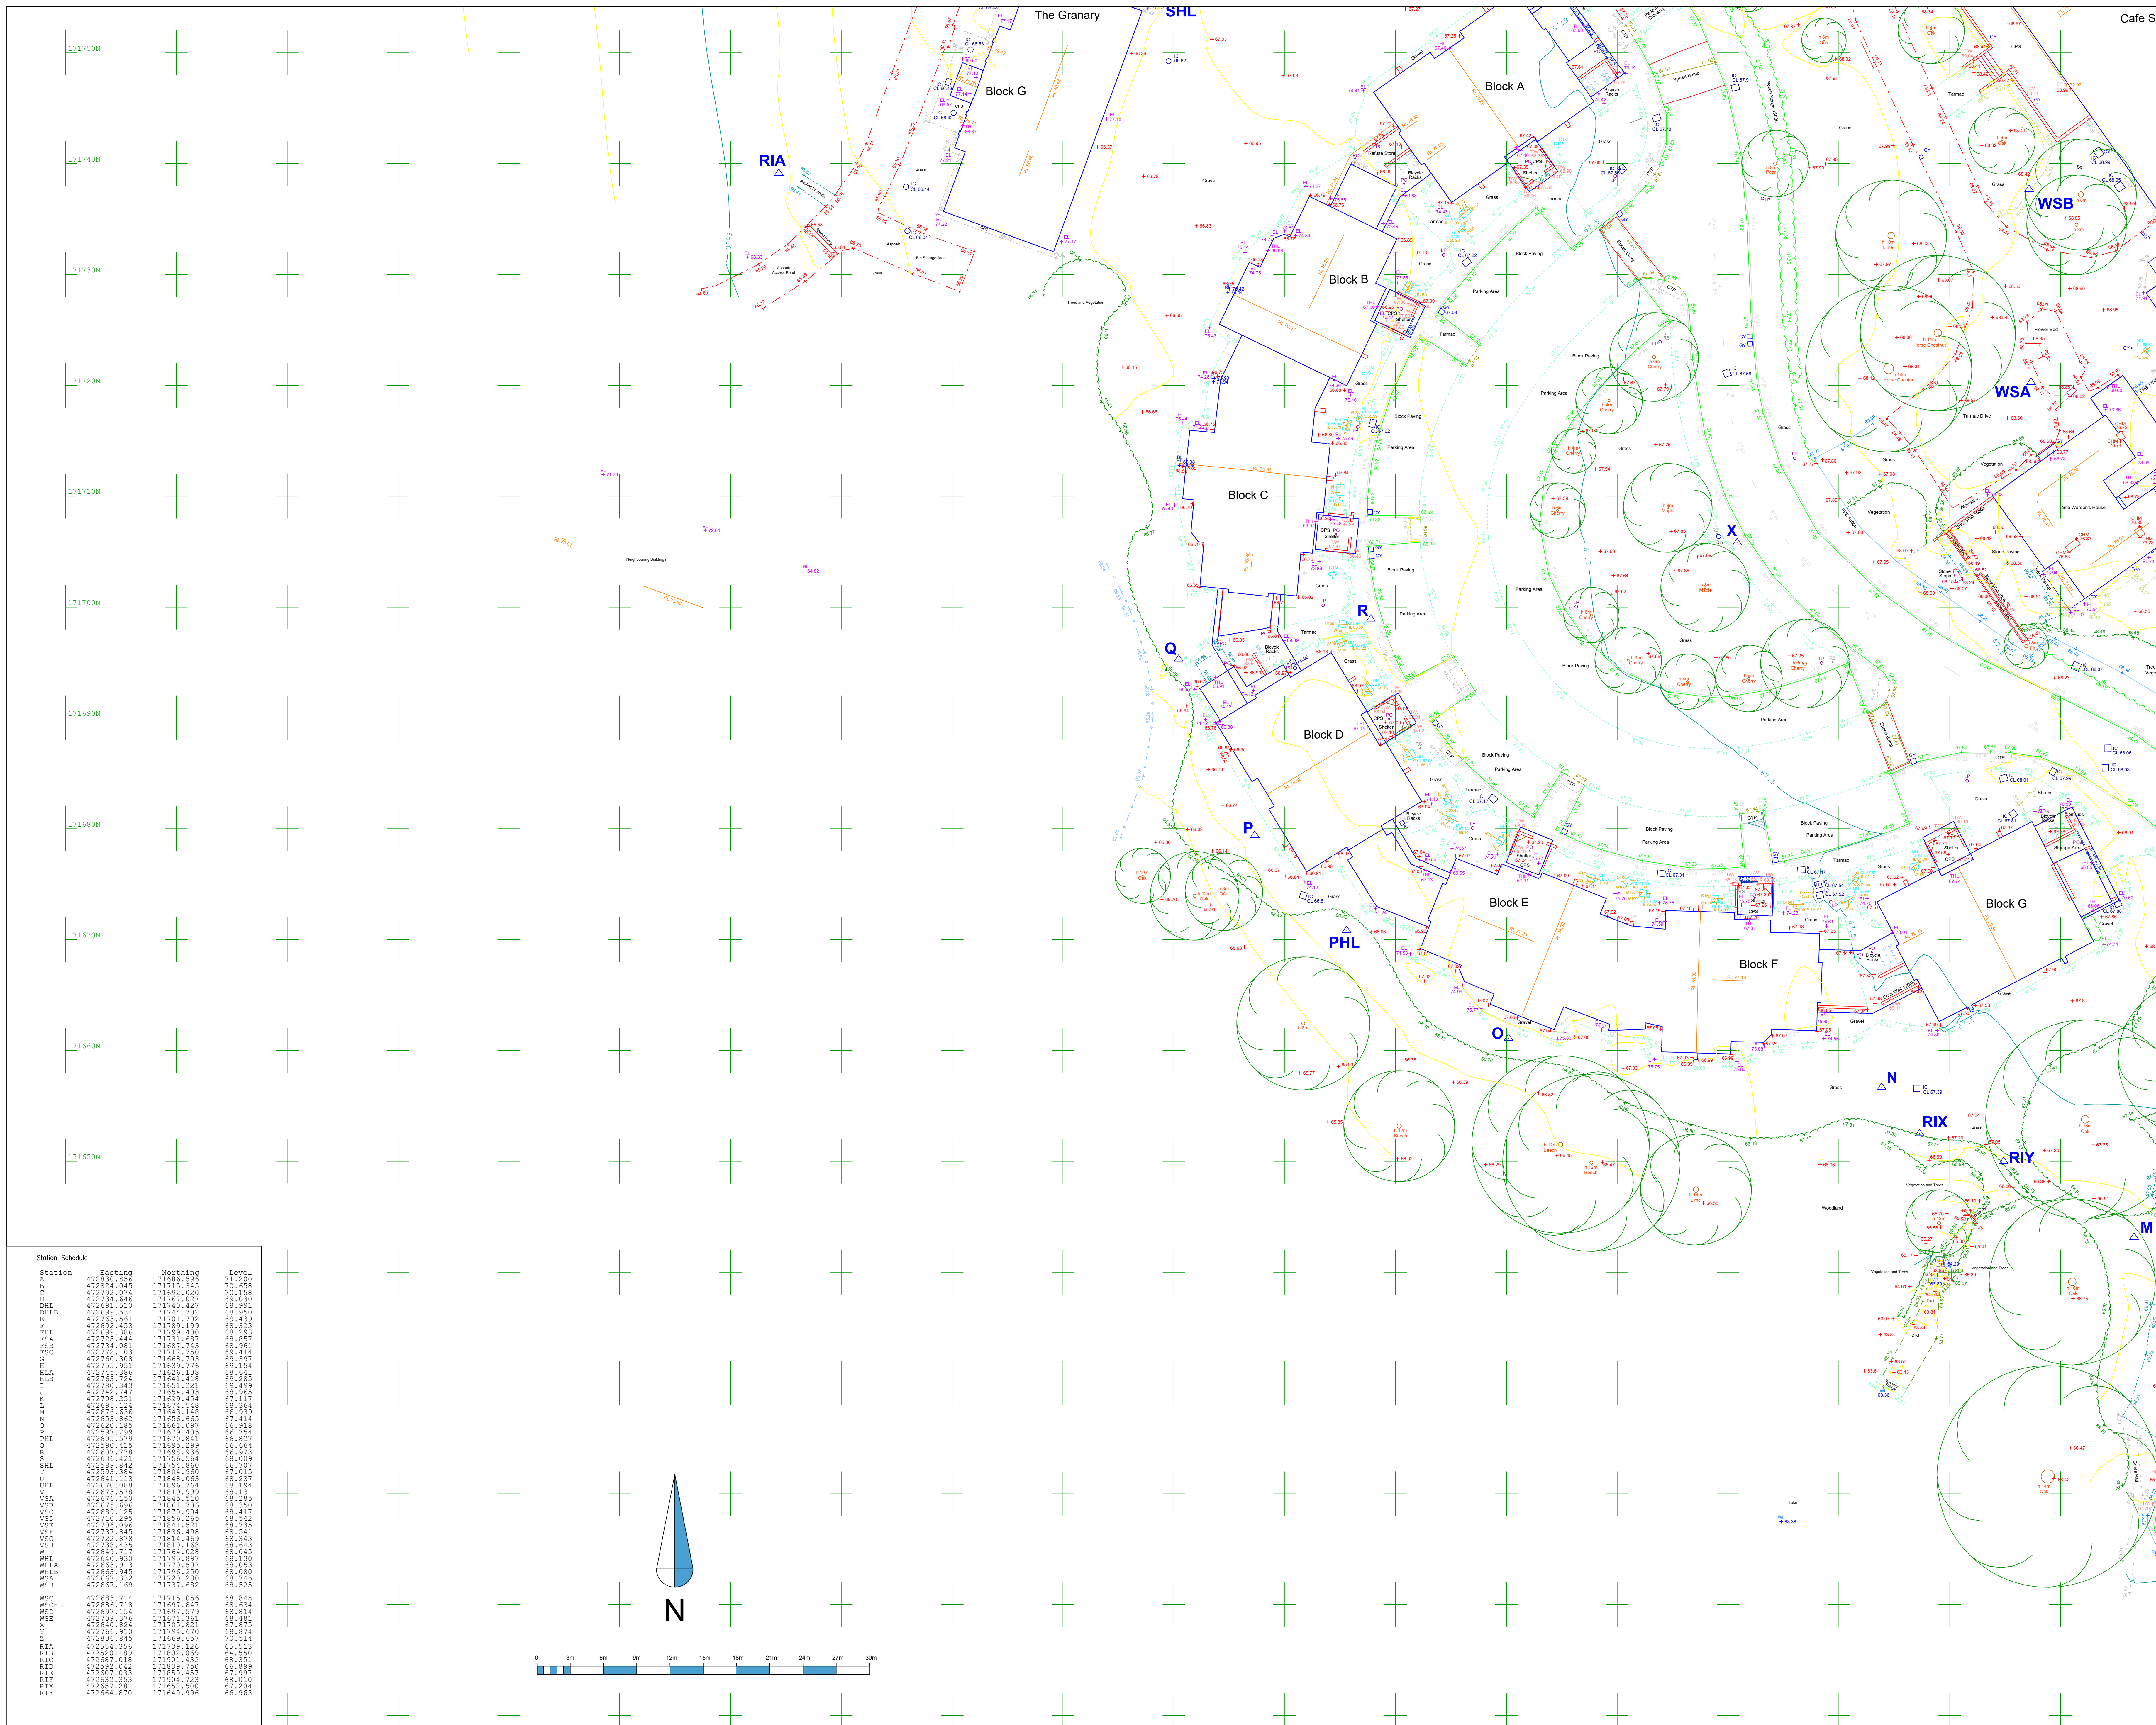
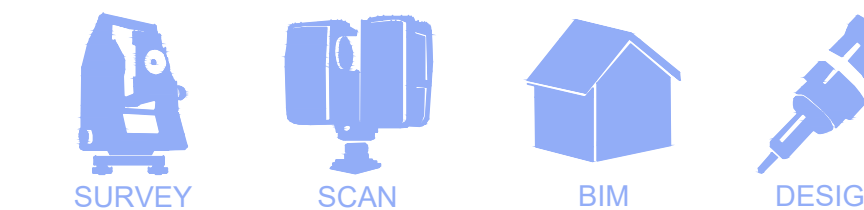


[illegible][illegible]

Rev:	Comments	By	Chkd	Date
1	1	1	1	1/1/11

			
DESIGNBASE Surveying & Modelling			
ADVANCED TECHNOLOGY			
www.design-base.co.uk			
St Patrick's Hall			
University of Reading, Northcourt Square, Reading, RG2 7HB			
File Name:			
DB1639-TOPO		Sheet 1 of 5	
Drawing Title :			
Extra Topo Survey of St Patrick's Hall			
Client:		Date:	
Willmore Iles Architects		10/02/2015	
		Scale	
		A0 @ 1:200	
Drawn by:	Checked by:	Project Code:	Revision:
DB-RI	DB-RI	DB1639	
Grid Orientation:	Site Level Datum		
North GPS	OS GPS		
All dimensions are to be checked on site where applicable. This drawing may not be scaled, and only written dimensions should be respected.			
* True scales and sizes on this drawing are not guaranteed, and if official should be verified by an architectural. True spreads are averages about the beds, and heights are approximate at the time of the survey.			

[illegible]

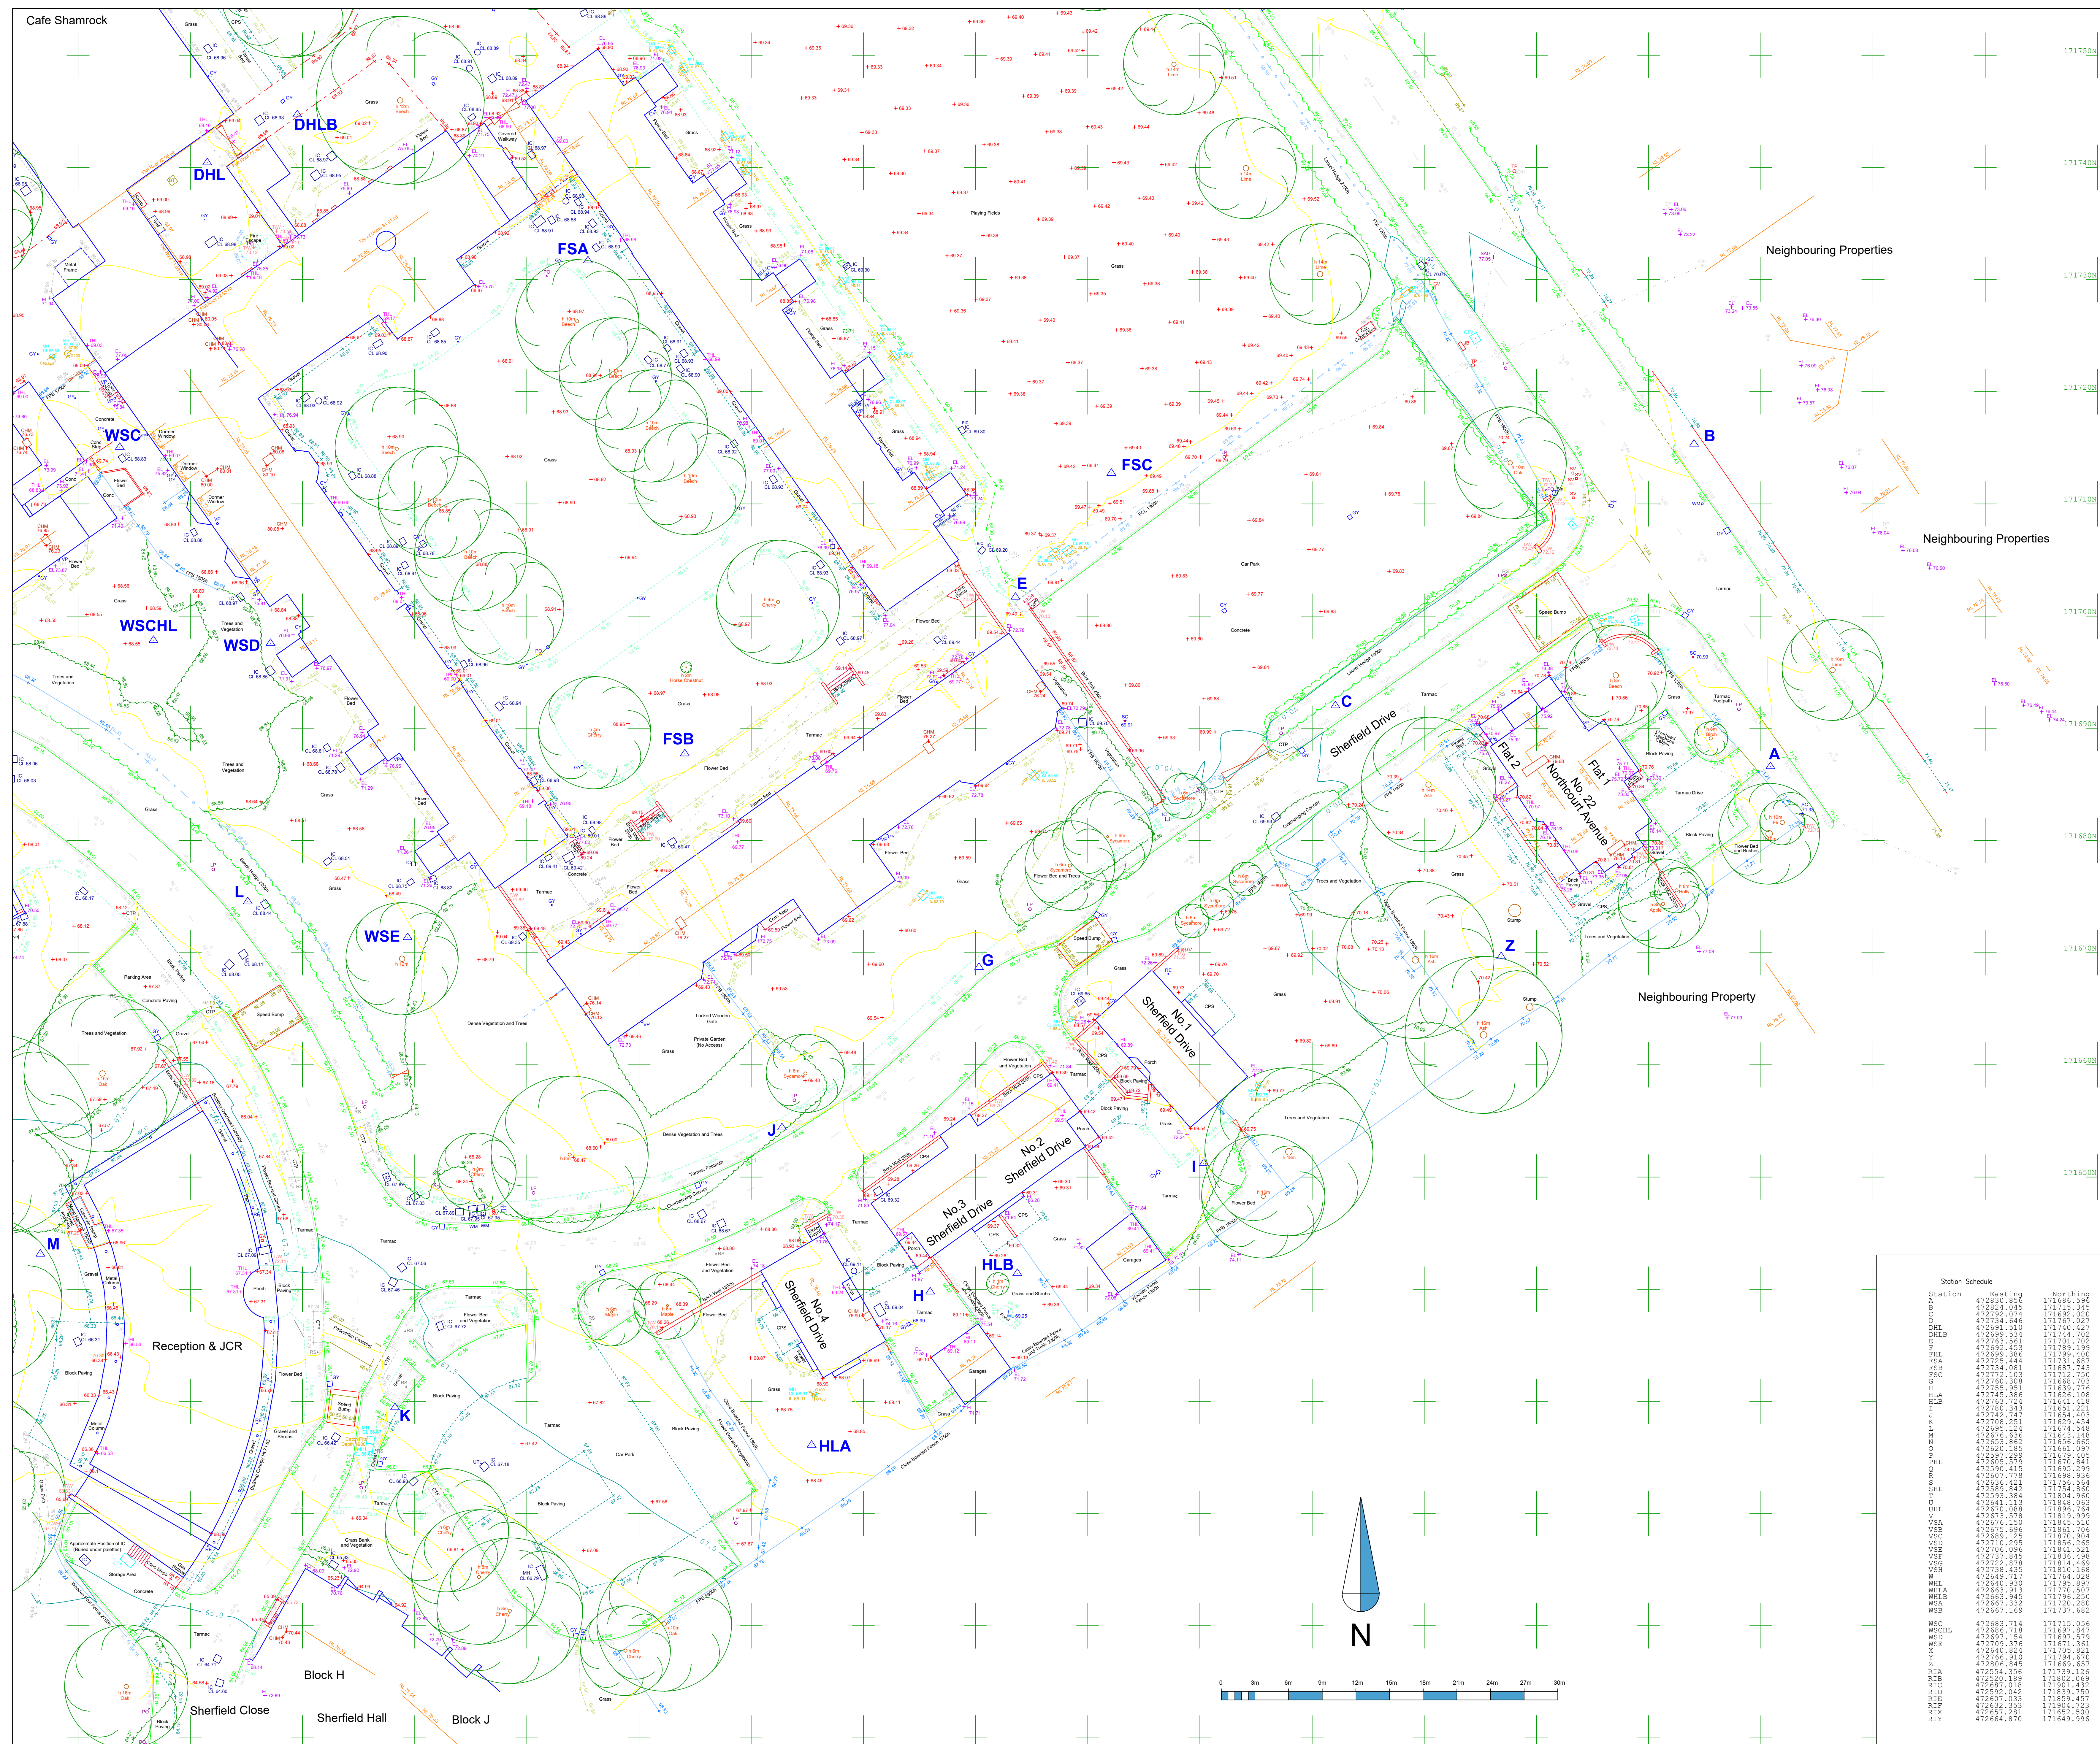


Notes :

Stations E, L, M, N, Q, SHL and WSB are marked with wood stakes.
All other stations are marked with PK Nails.


ON DETAIL SURVEY

ON FENCES/DIVISIONS

ON BUILDINGS

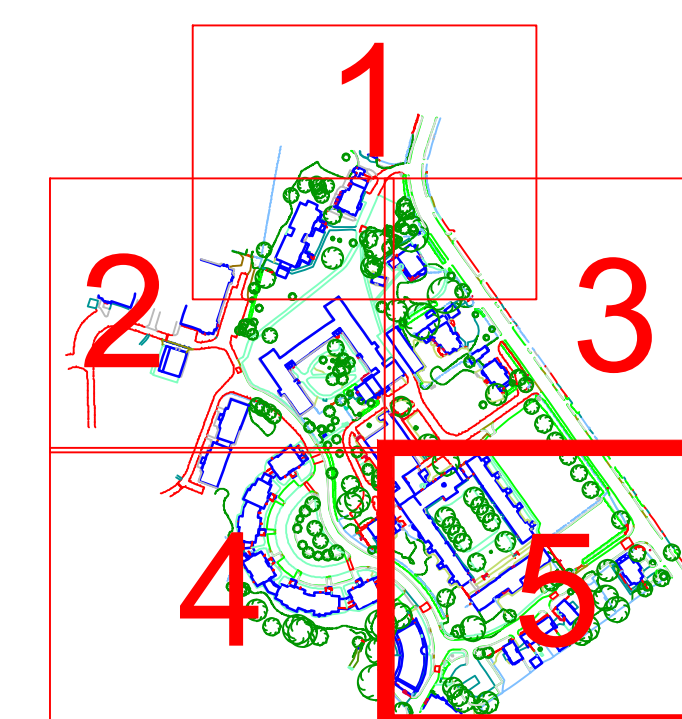

Rev.	Comments	By	Chkd	Date
1				2012-12-12

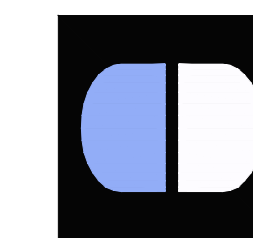

DESIGNBASE
Surveying & Modelling

ADVANCED TECHNOLOGY ENHANCED DESIGN

www.design-base.co.uk

St Patrick's Hall
University of Reading, Northcourt Avenue,
Reading, RG2 7HB

File Name:

DB1639-TOPO Sheet 5 of 5

Drawing Title :

Topo Survey of St Patrick's Hall

Client: Willmore Iles Architects	Date 10/12/2014
	Scale A0 @ 1:200

Drawn by: DB-RI	Checked by: DB-RI	Project Code: DB1639	Revision: 1
Grid Orientation: North GPS		Site Level Datum OS GPS	

All dimensions are to be checked on site where applicable. This drawing must not be scaled and only written dimensions should be respected.

Tree species and sizes on this drawing are not guaranteed, and if critical should be verified by an arboriculturist.