

Contractors must check all dimensions on site. Only figured dimensions are to be worked from. Discrepancies must be reported before proceeding. This drawing is copyright. ©

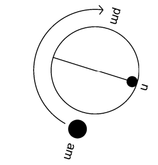

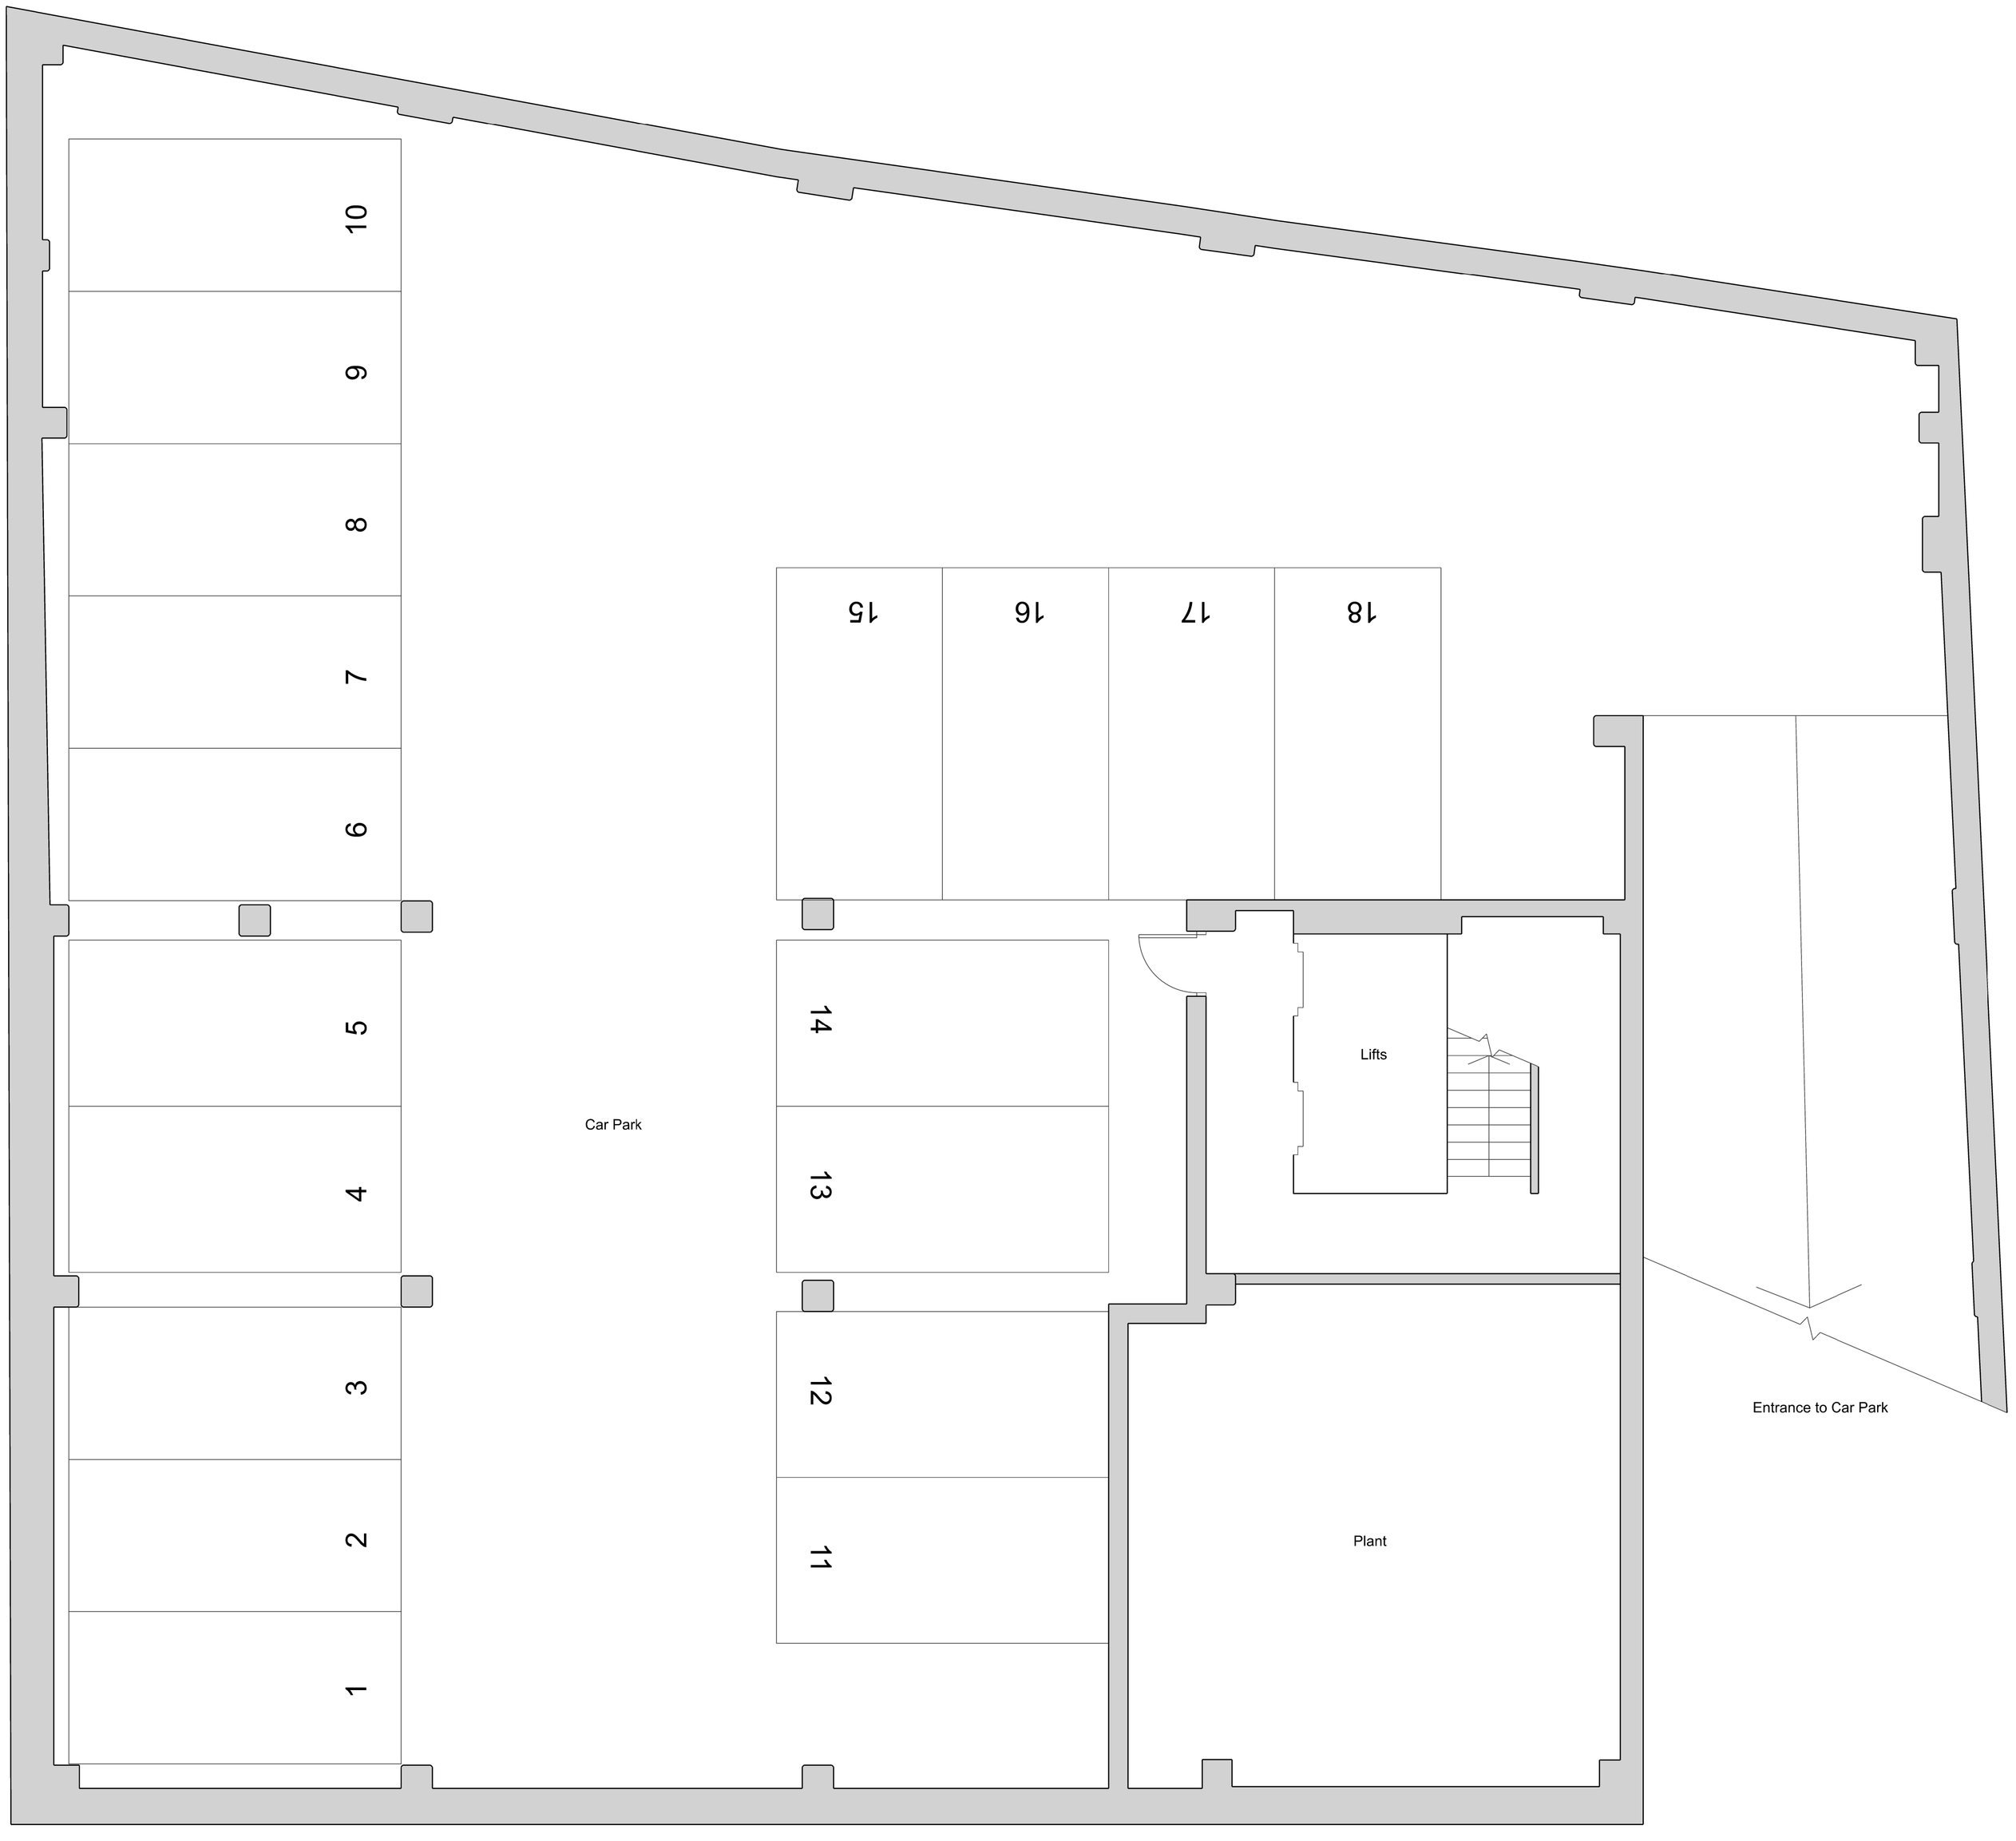

Issue	Date	Drawn	Checked
P01 First issue	13.06.18	CP2	DK

Revision notes

DKA The Malt House 17-20 Sydney Buildings Bath BA2 6BZ
T 01225 465701 E info@dka.co.uk
www.dka.co.uk

Client
AEW UK

Project
Blagrave Street, Reading

Drawing Title
Existing Basement Plan

Project No.	Drawing No.	Issue
294033	P-07	P01

Scale: 1:50@A1 1:100 @A3
Status: Preliminary

0 2.5m