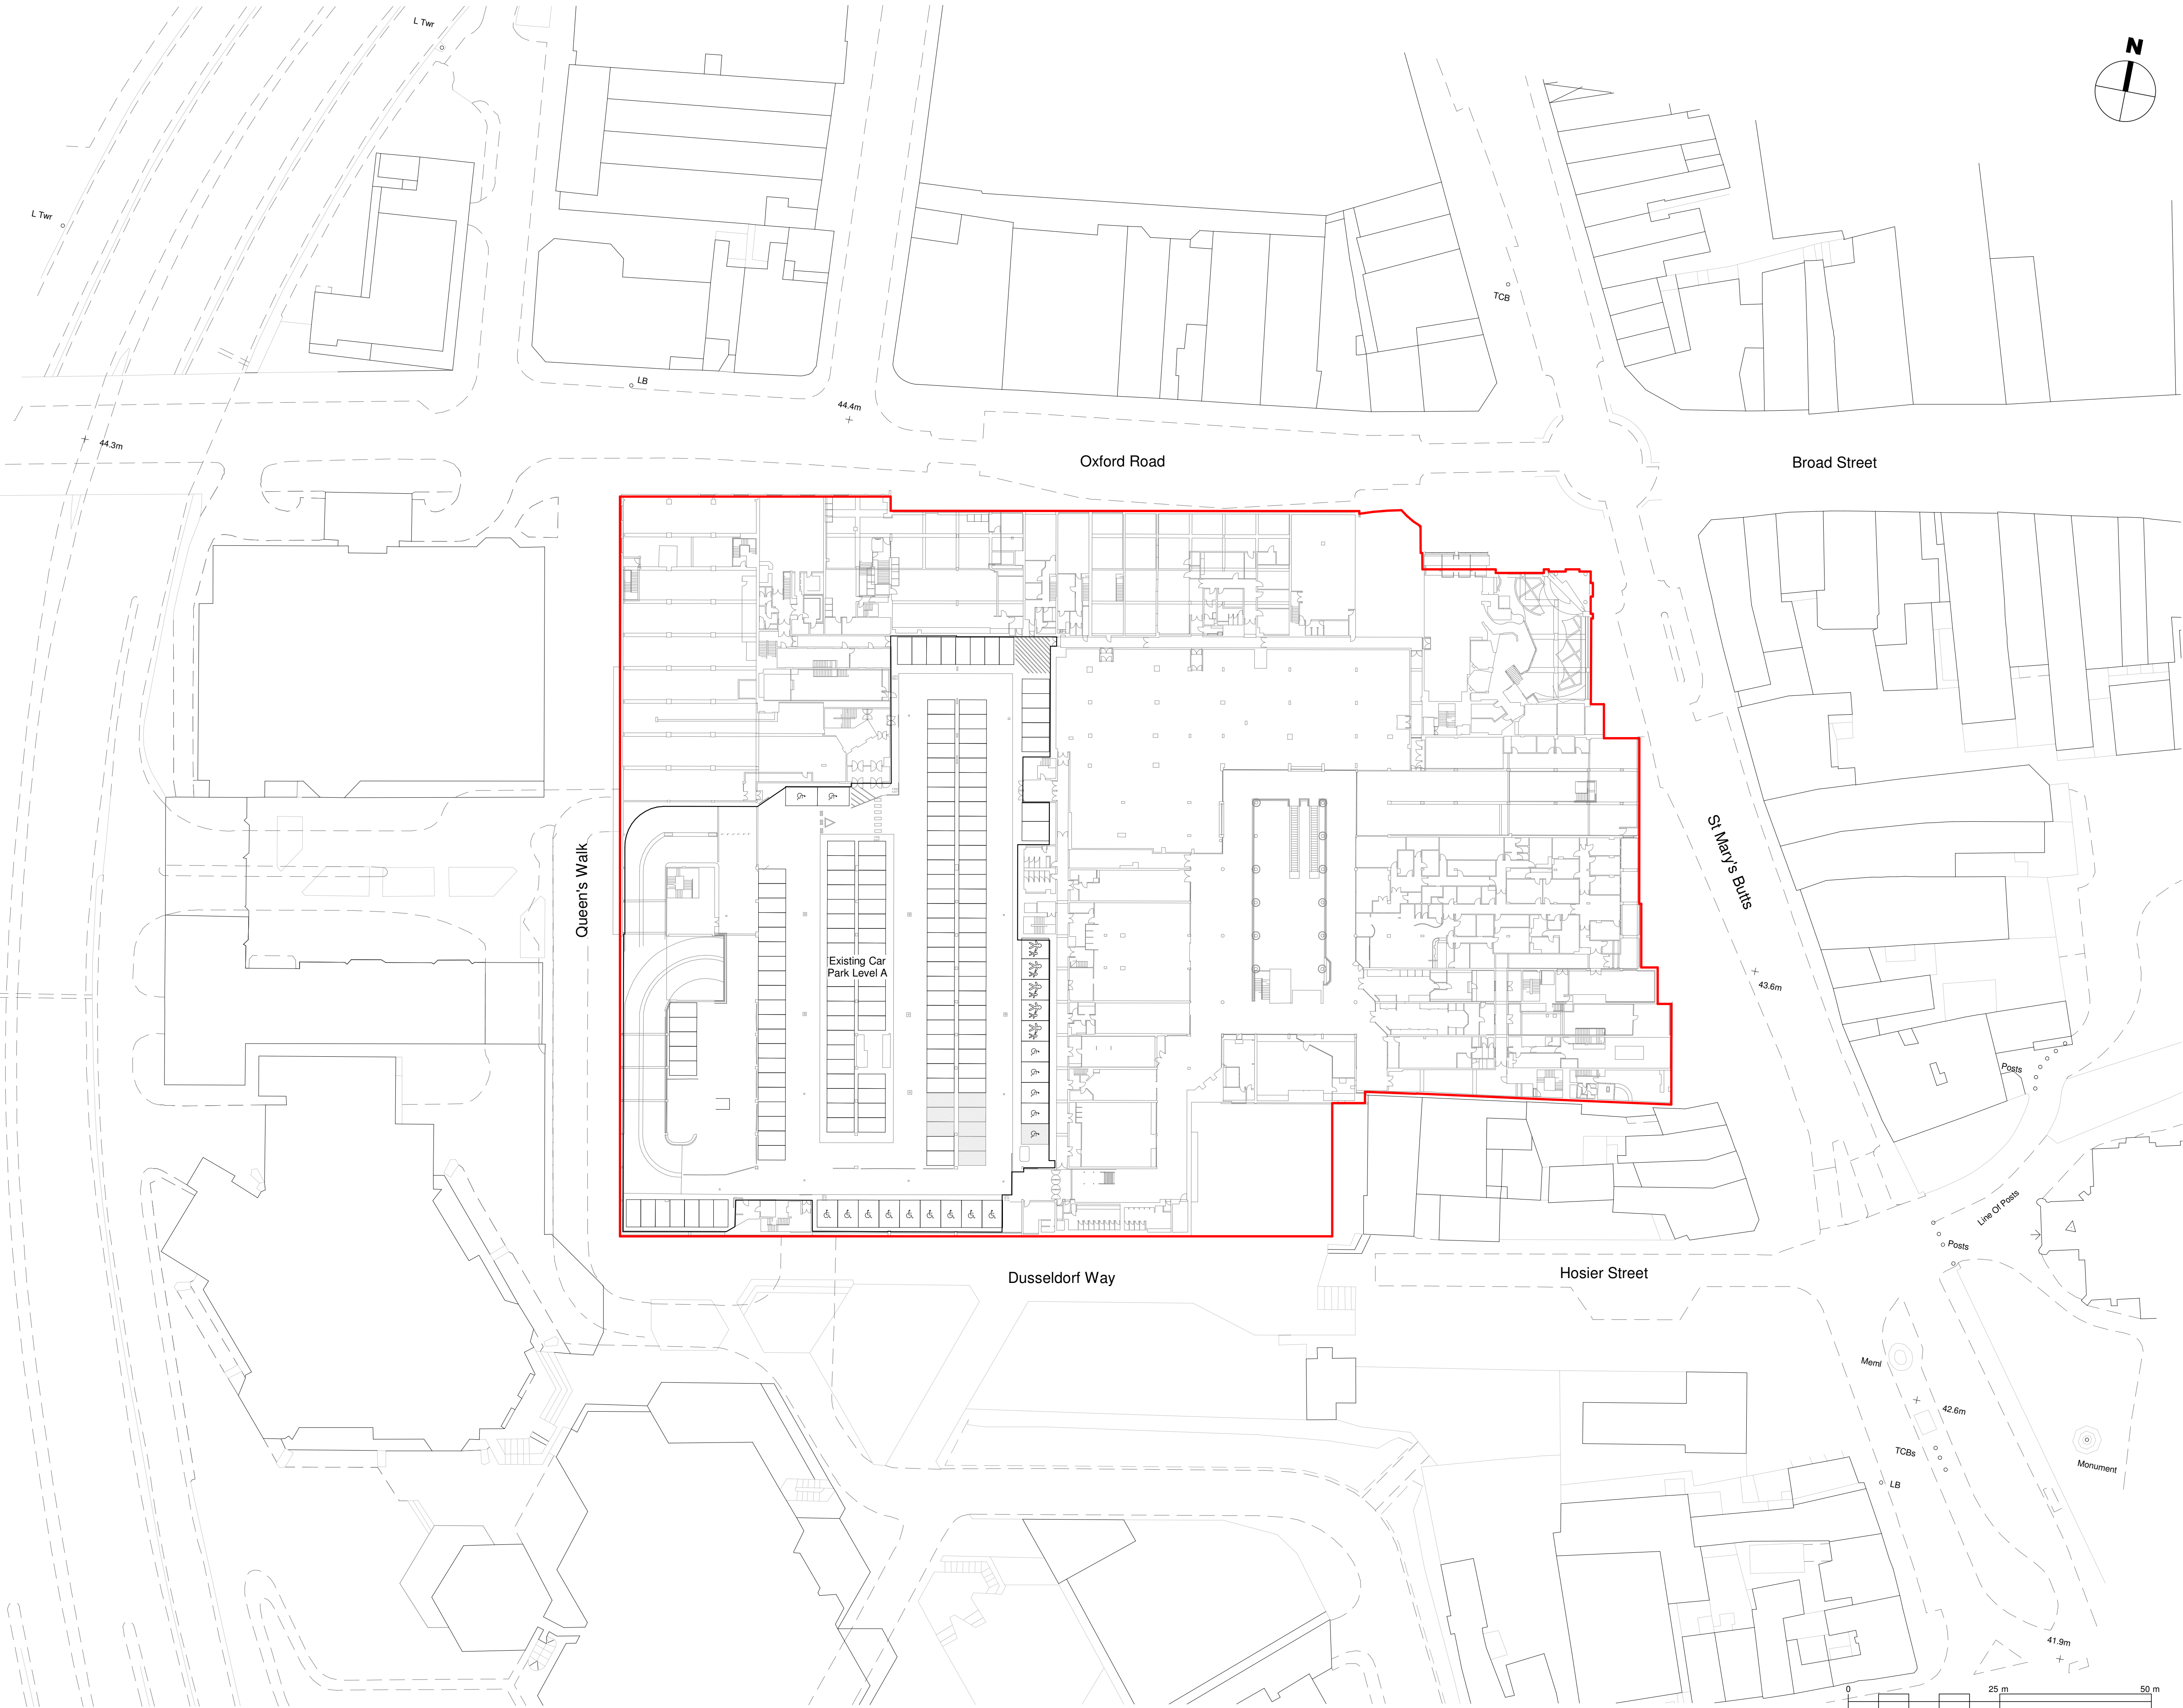


The copyright of this drawing is vested with Corstorphine + Wright Ltd and must not be copied or reproduced without the consent of the company.

Figured dimensions only to be taken from this drawing. DO NOT SCALE.

All contractors must visit the site and be responsible for checking all setting out dimensions and notifying the architect of any discrepancies prior to any manufacture or construction work.

NOTES:

for Landscaping details please refer to
MACGREGOR SMITH drawings;
1205-00"

Application Boundary

P-00	Issued for planning	30.11.18	CJ	RBJ
Rev	Description	Date	Dr	App by

Project Stage

PLANNING

Client:
Inception (Reading) Sarl (c/o Moorgarth Group Ltd)

Project:
BROAD STREET MALL, READING

Drawing Title:
Existing First Floor Level

Drawn	Checked	Paper Size	Scale	Date
VL	RBJ	A1	1 : 500 @A1	10/03/18

Project No.	Drawing No.	Revision
16428	0212	P-00

Drawing BIM Name:

CDE Area:	Suitability Code:	BIM Revision:
		-

CORSTORPHINE + WRIGHT
ARCHITECTS

Warwick
London
Birmingham
Manchester
Leeds
Canterbury
Glasgow
Dublin

Brook Hall • Brook Street • Warwick • CV34 4BL
Tel. 01926 658 444 www.corstorphine-wright.com