


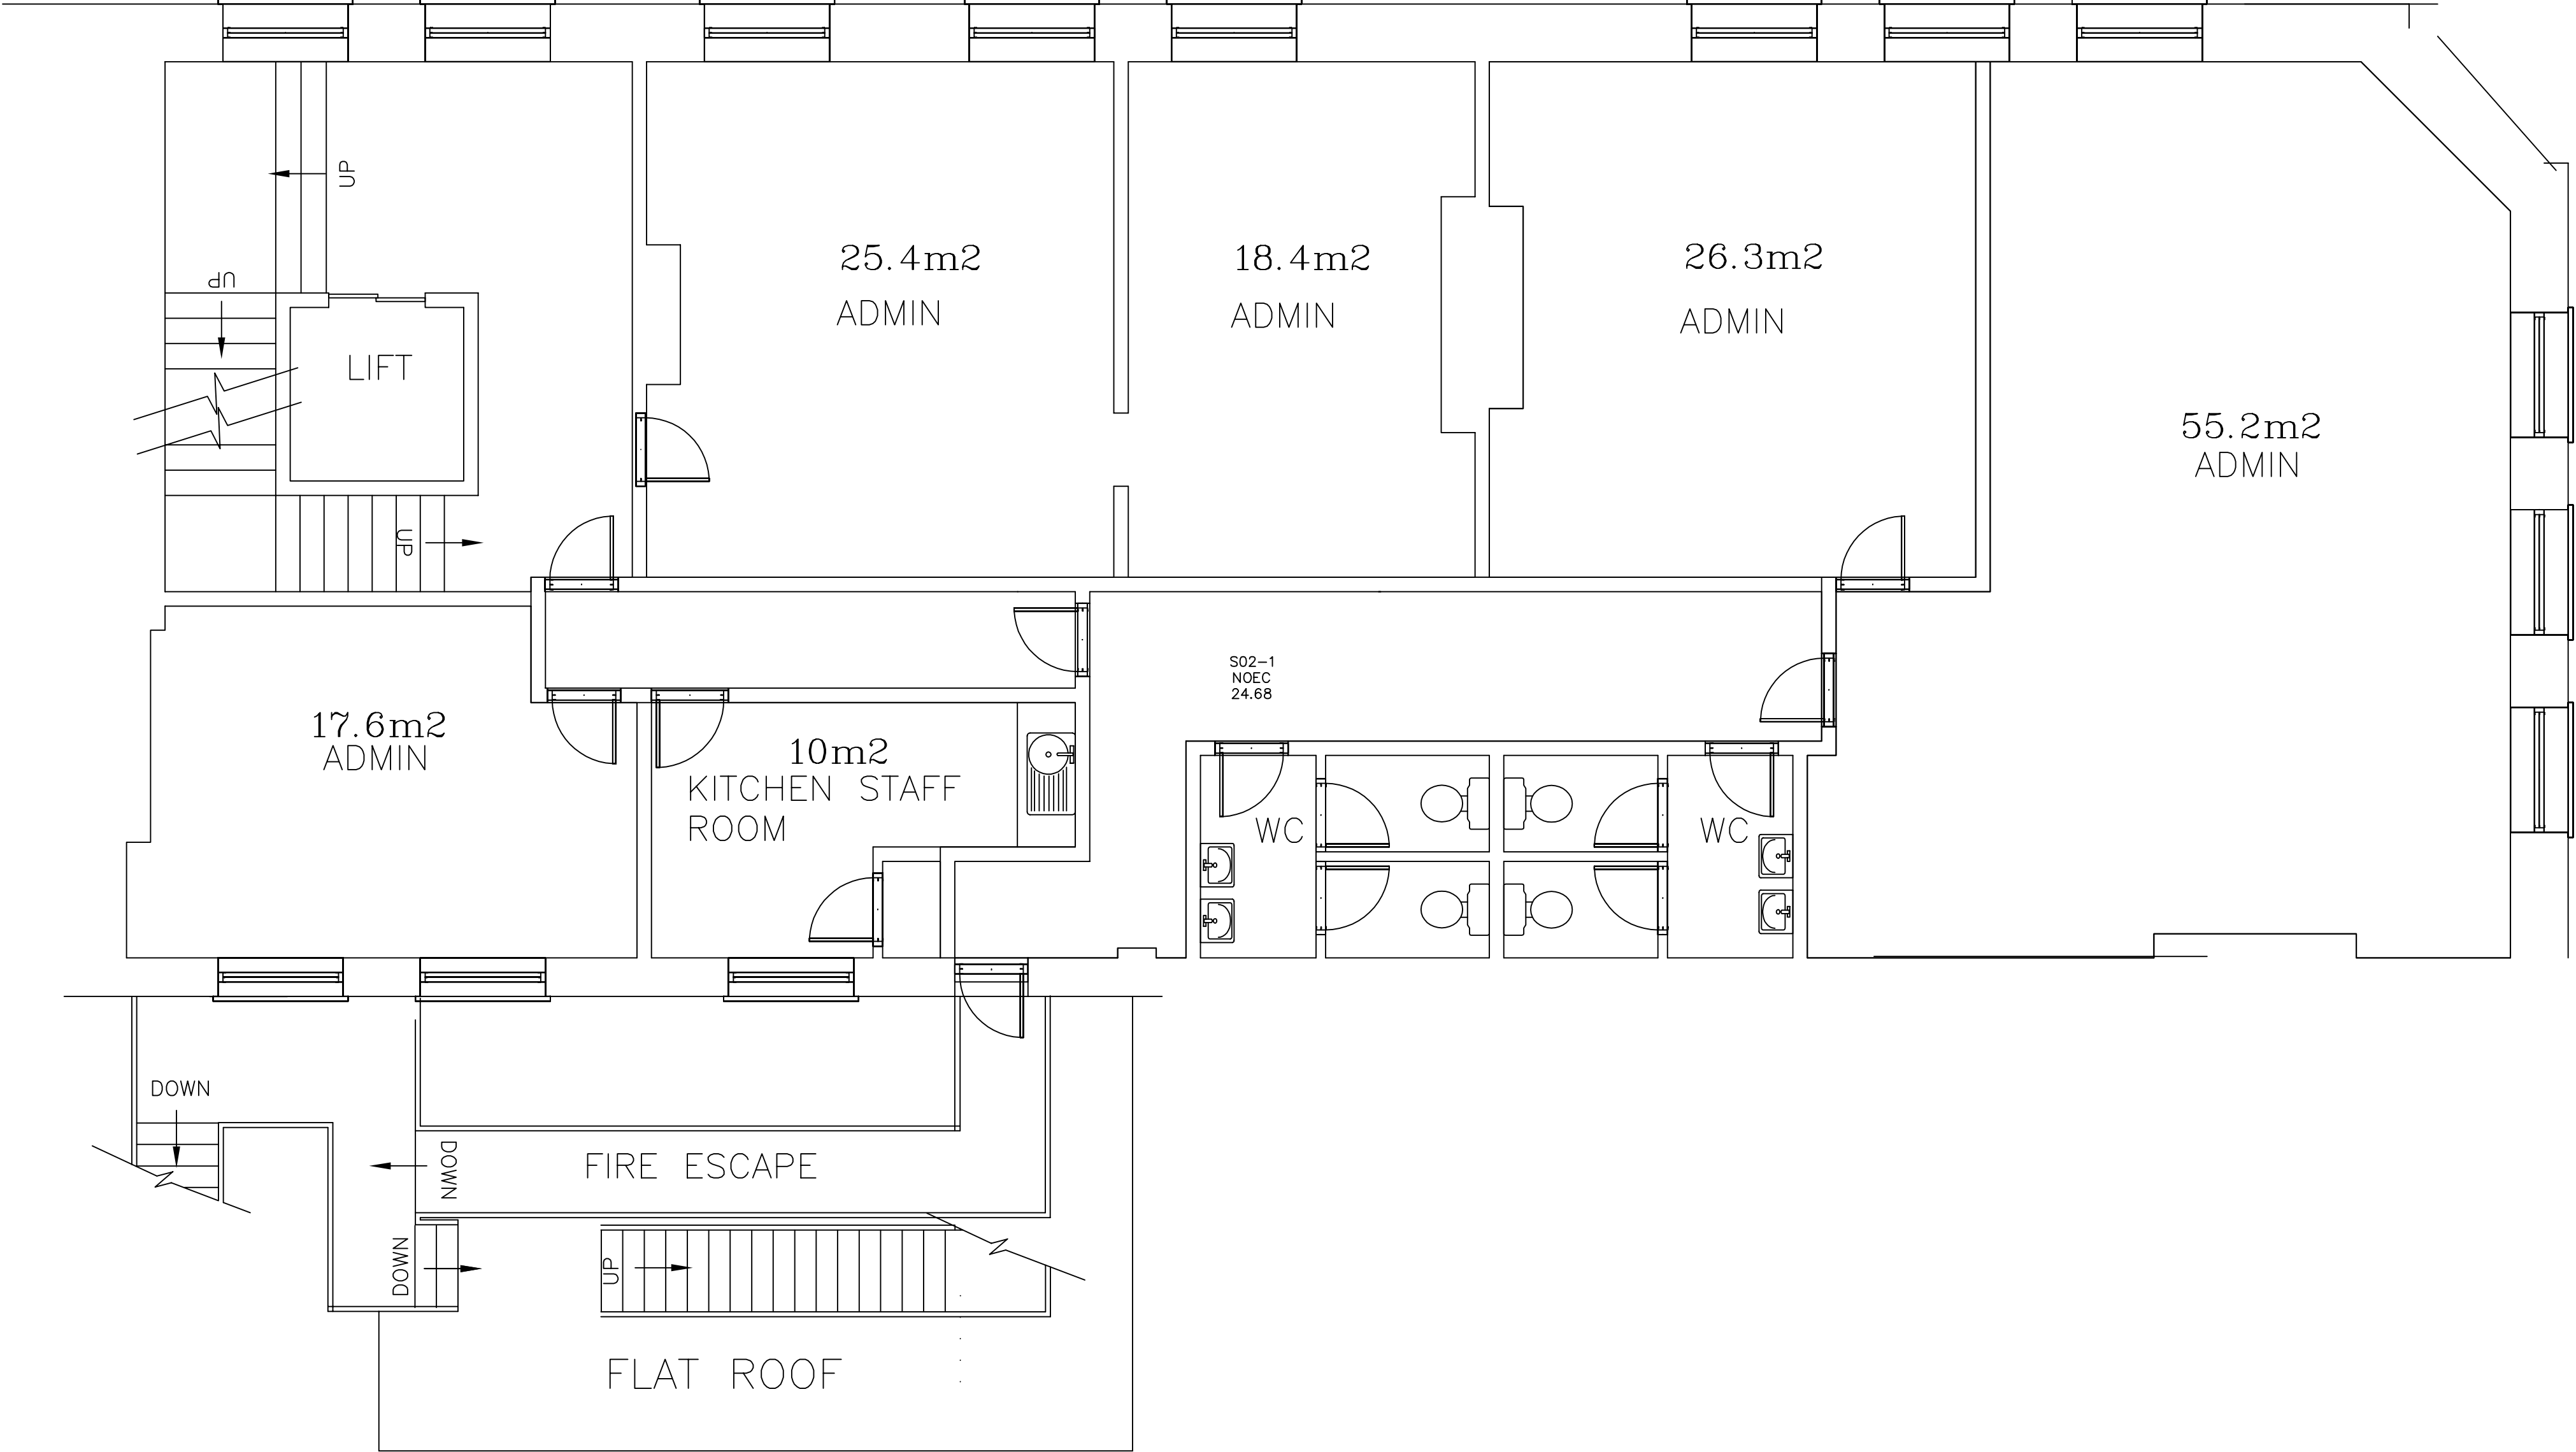

NOTES:
No dimensions are to be scaled from this drawing.
All dimensions are to be checked on site, where
discrepancy occurs between specification and
drawings the supervising officer must be notified.

REV:	DATE:	DESCRIPTION:	CHECK:

BDS

Architecture & Interior Design

Third Floor, Fitz Eylwin House

25 Holborn Viaduct, London EC1A 2BP

T: +44 (0)20 7353 9841

W: www.bds-architecture.com

CLIENT:
Thackeray Estates

PROPERTY:
1 Station Rd. /
22 Friar St.
Reading RG1 1LG
DRAWING TITLE:
Second GA (Existing) -
Inherited Plan

SCALE @ A1:	DATE:	DRAWN:	*
1:50	*	CHECKED:	*

DRAWING NUMBER:	REV:
RE02-02.1	C