




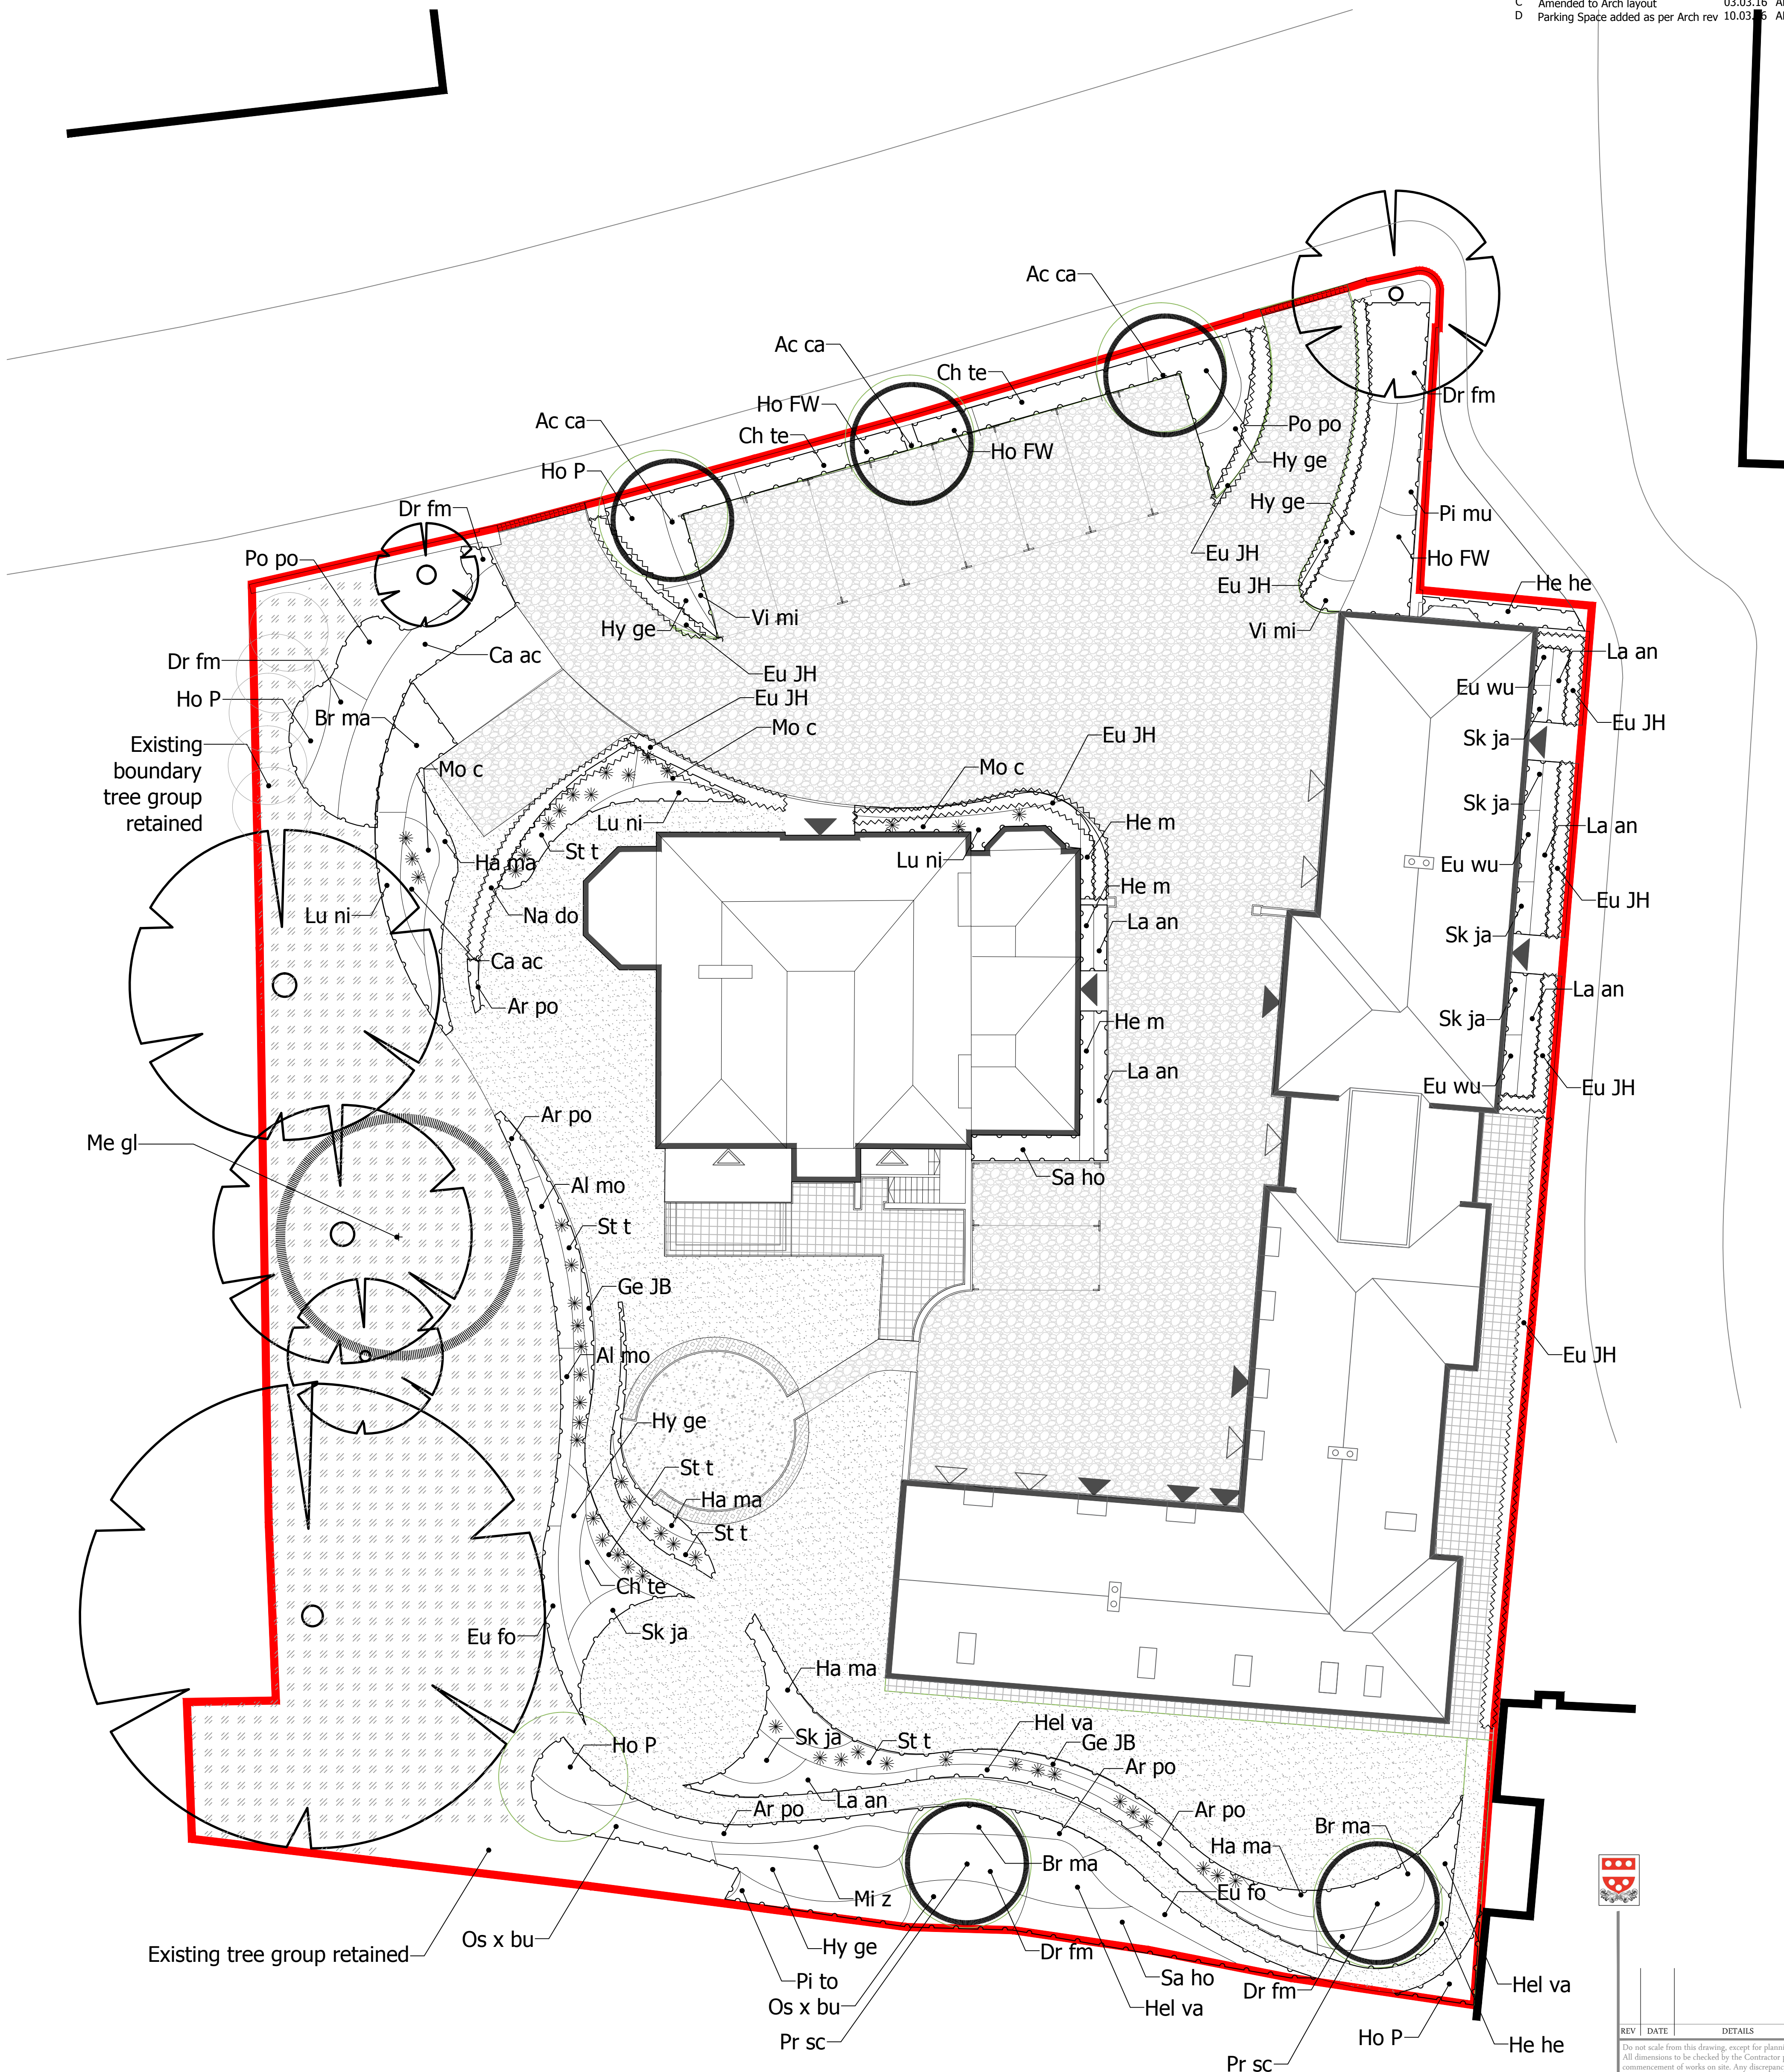


LEGEND

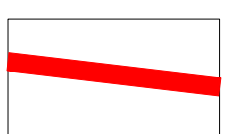


Site Boundary

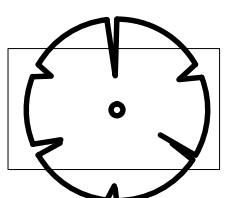


Existing Tree (for details refer to Aspect survey doc)

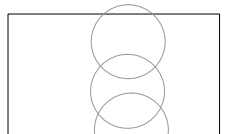


Existing Tree not on Topo (for
details refer to Aspect survey doc)

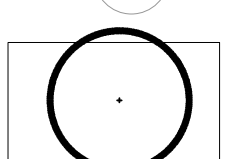


Proposed Tree Planting (for
sizes refer to schedule)

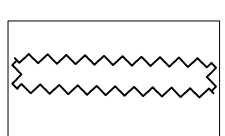


Proposed Formal Clipped Hedge

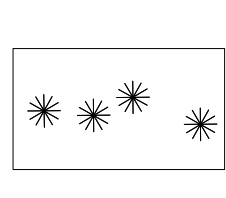Proposed Planting
(refer to schedule)


Proposed Bulb Planting
(refer to schedule)

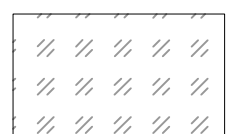


Proposed Understory mix
(Emorsgate Ew1F or similar
approved)

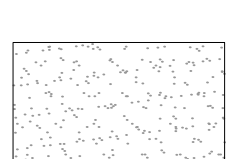


Amenity grass

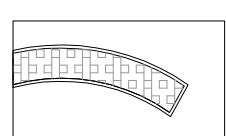


Free Standing Gabion Seating Wall

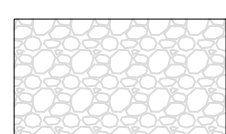


Resin Bound Gravel
(buff colour)

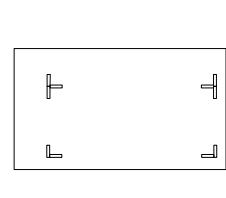

Single Clay Pavers 48x200mm
Demarcating Parking
(colour grey,tumbled finish)

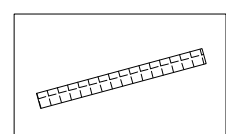

PCC Setts 100x100mm
(colour charcoal,tumbled finish)

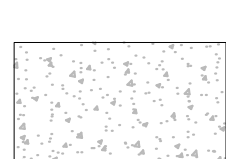

Lose Gravel porous (buff colour)



PCC Slab 400x 400mm
(Silver grey colour)

NOTES:

Borderline BG30G Kinley edging system
(or similar approved) to borders and
garden footpaths.
For Schedule refer to BW RG-L-02-02.
For materials refer to DAS or similar
approved.

REV	DATE	DETAILS	BY
Do not scale from this drawing, except for planning purposes. All dimensions to be checked by the Contractor prior to commencement of works on site. Any discrepancy or suggested modification to be reported to Lucas Design immediately.			
JOB: CASTLE CRESCENT, READING			
TITLE: LANDSCAPE PLAN			
JOB NO:		17/056	
DWG. NO:		PL013	
REVISION:			
SCALE:		1:125@A1	
DATE:		MAY'18	
DRAWN BY:		EJ	
CHECKED BY:			
DWG. STATUS:		PLANNING	



11A WEST STREET, REIGATE
SURREY, RH2 9BL
Tel: 01737 243 340 Fax: 01737 244 836
Email: info@lucas-design.co.uk
www.lucas-design.co.uk