


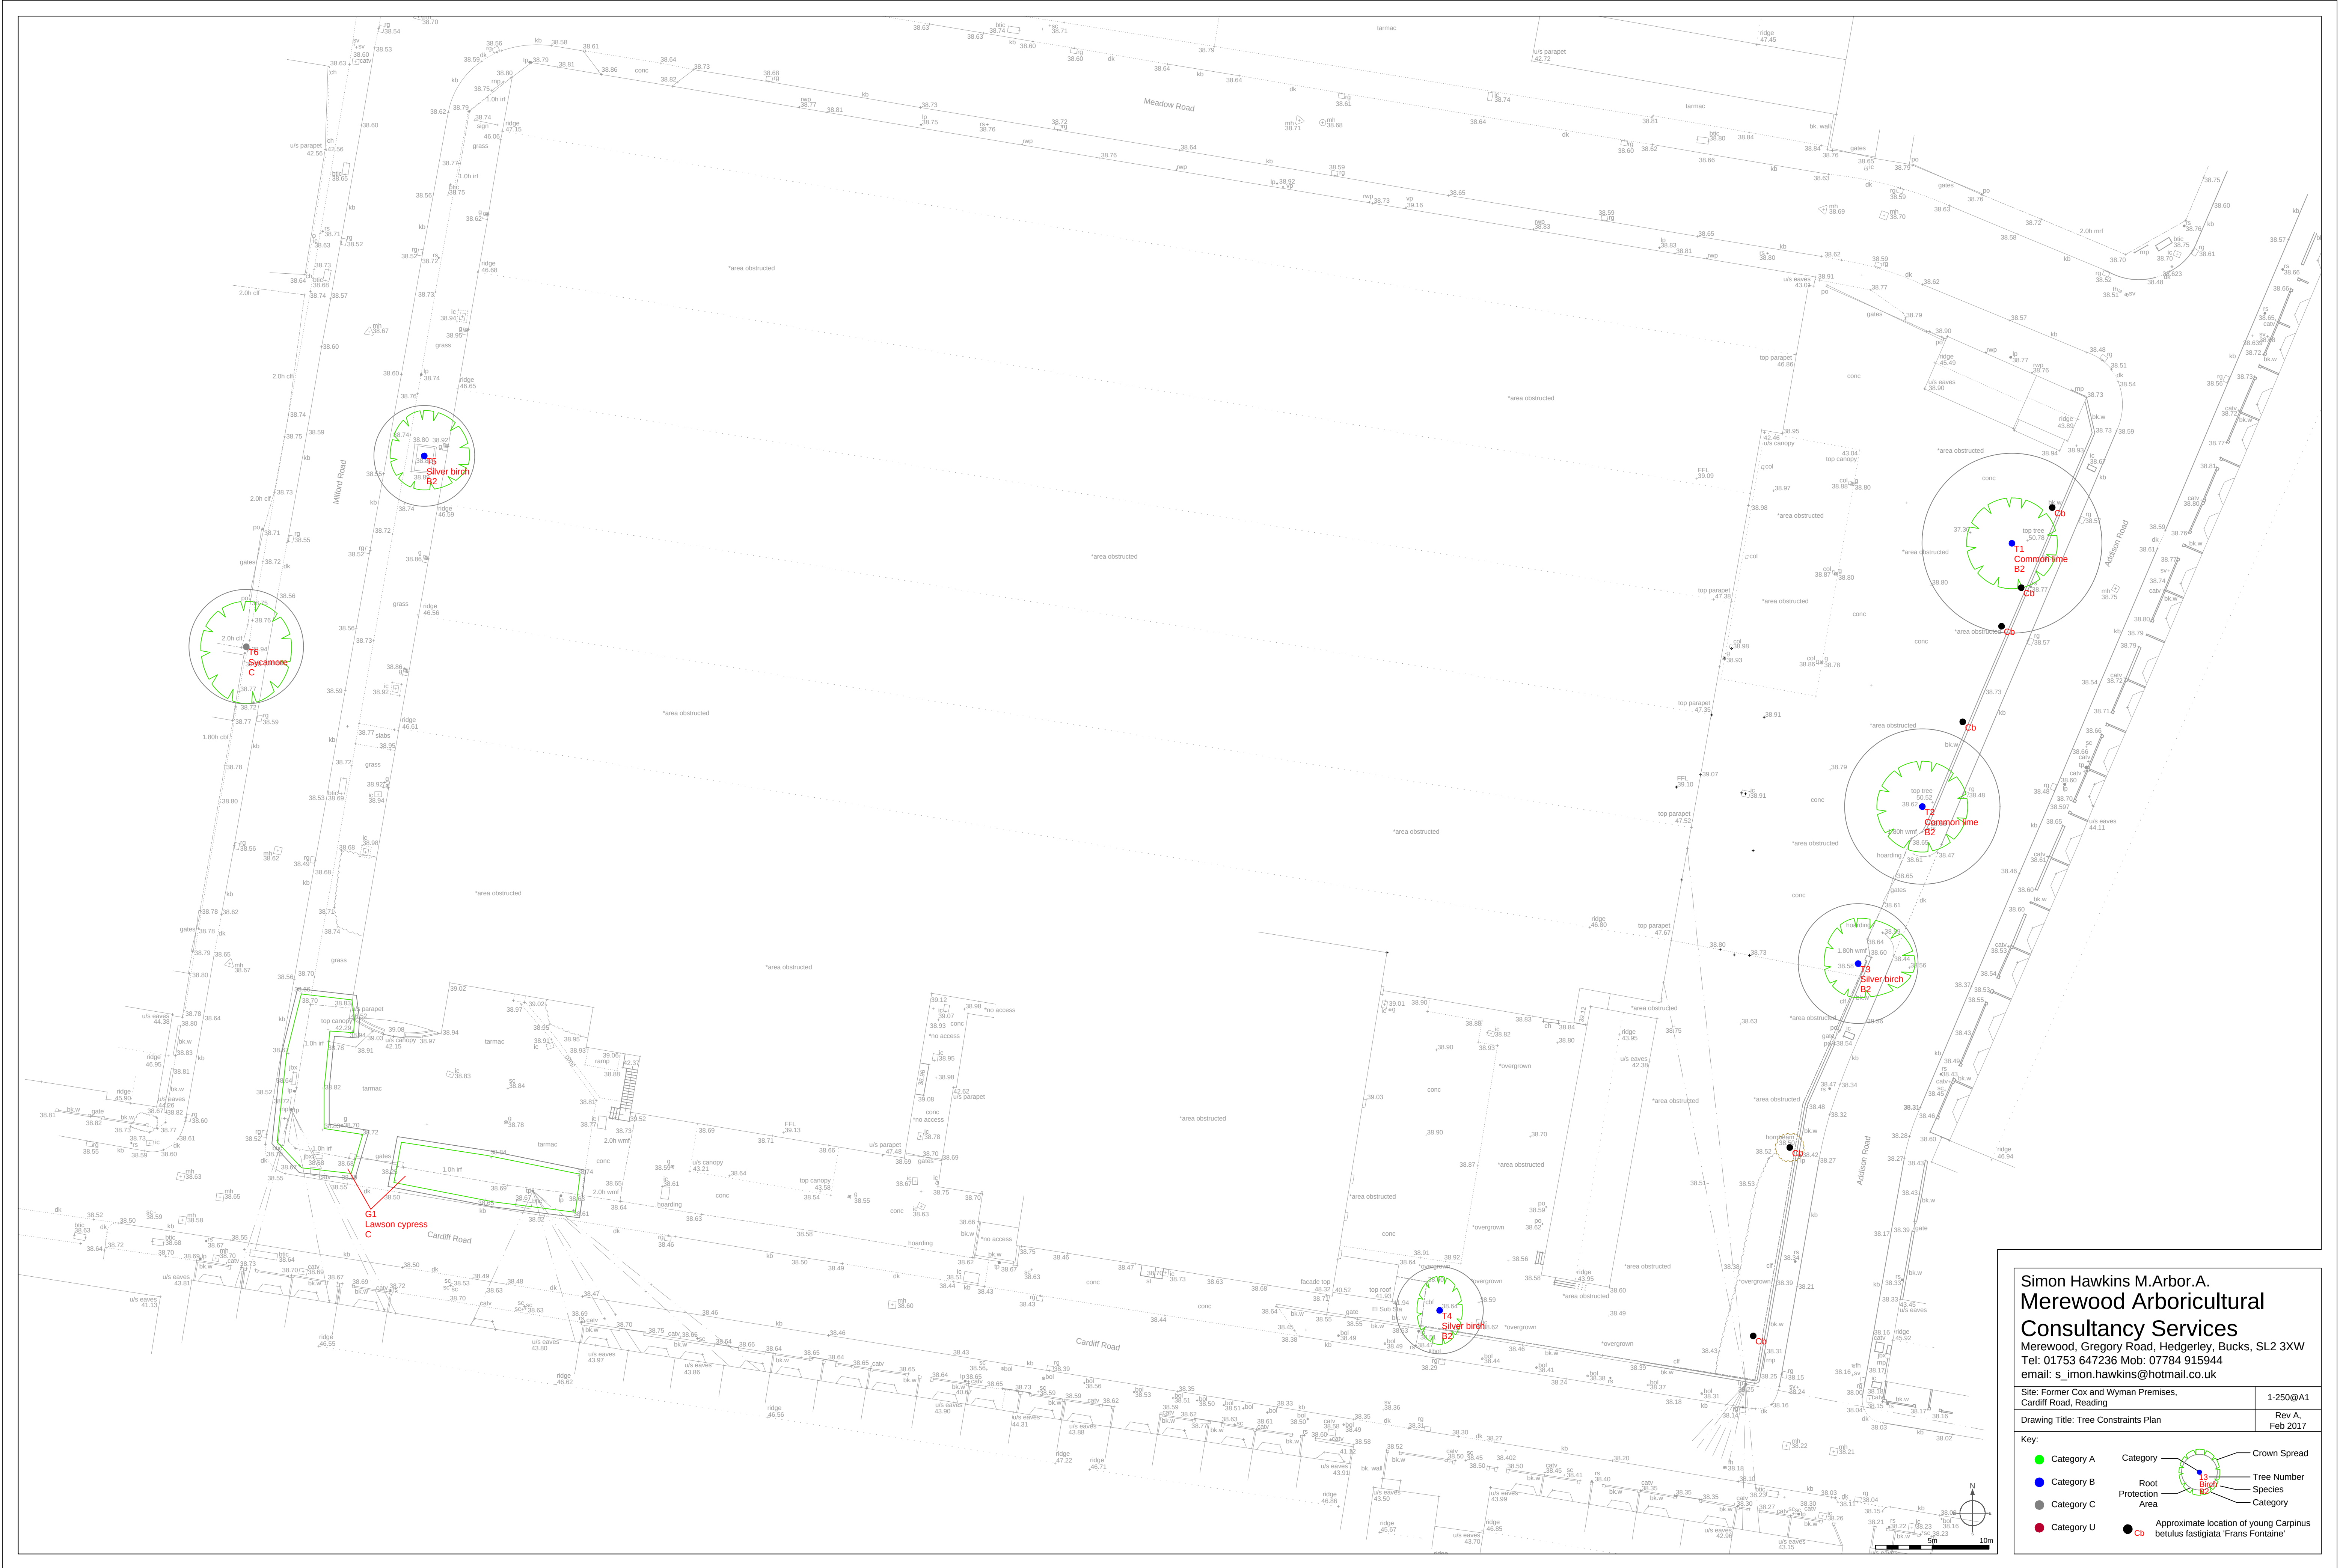

Simon Hawkins M.Arbor.A.

Merewood Arboricultural

Consultancy Services

Merewood, Gregory Road, Hedgerley, Bucks, SL2 3XW

Tel: 01753 647236 Mob: 07784 915944

email: s_imon.hawkins@hotmail.co.uk

Site: Former Cox and Wyman Premises,
Cardiff Road, Reading

Drawing Title: Tree Constraints Plan

1-250@A1

Rev A,
Feb 2017

Key:

Category A

Category B

Category C

Category U

Category

Root Protection Area

Crown Spread

Tree Number

Species

Category

Approximate location of young Carpinus betulus fastigiata 'Frans Fontaine'