



471380mE

471400mE


471420mE

174640mN


174620mN

174600mN


SURVEY STATIONS			
Name	Easting	Northing	Height
1STN	471406.617	174576.308	38.270
2STN	471417.530	174637.981	38.524
2ASTN	471454.947	174631.417	38.459
3STN	471385.335	174644.498	38.441

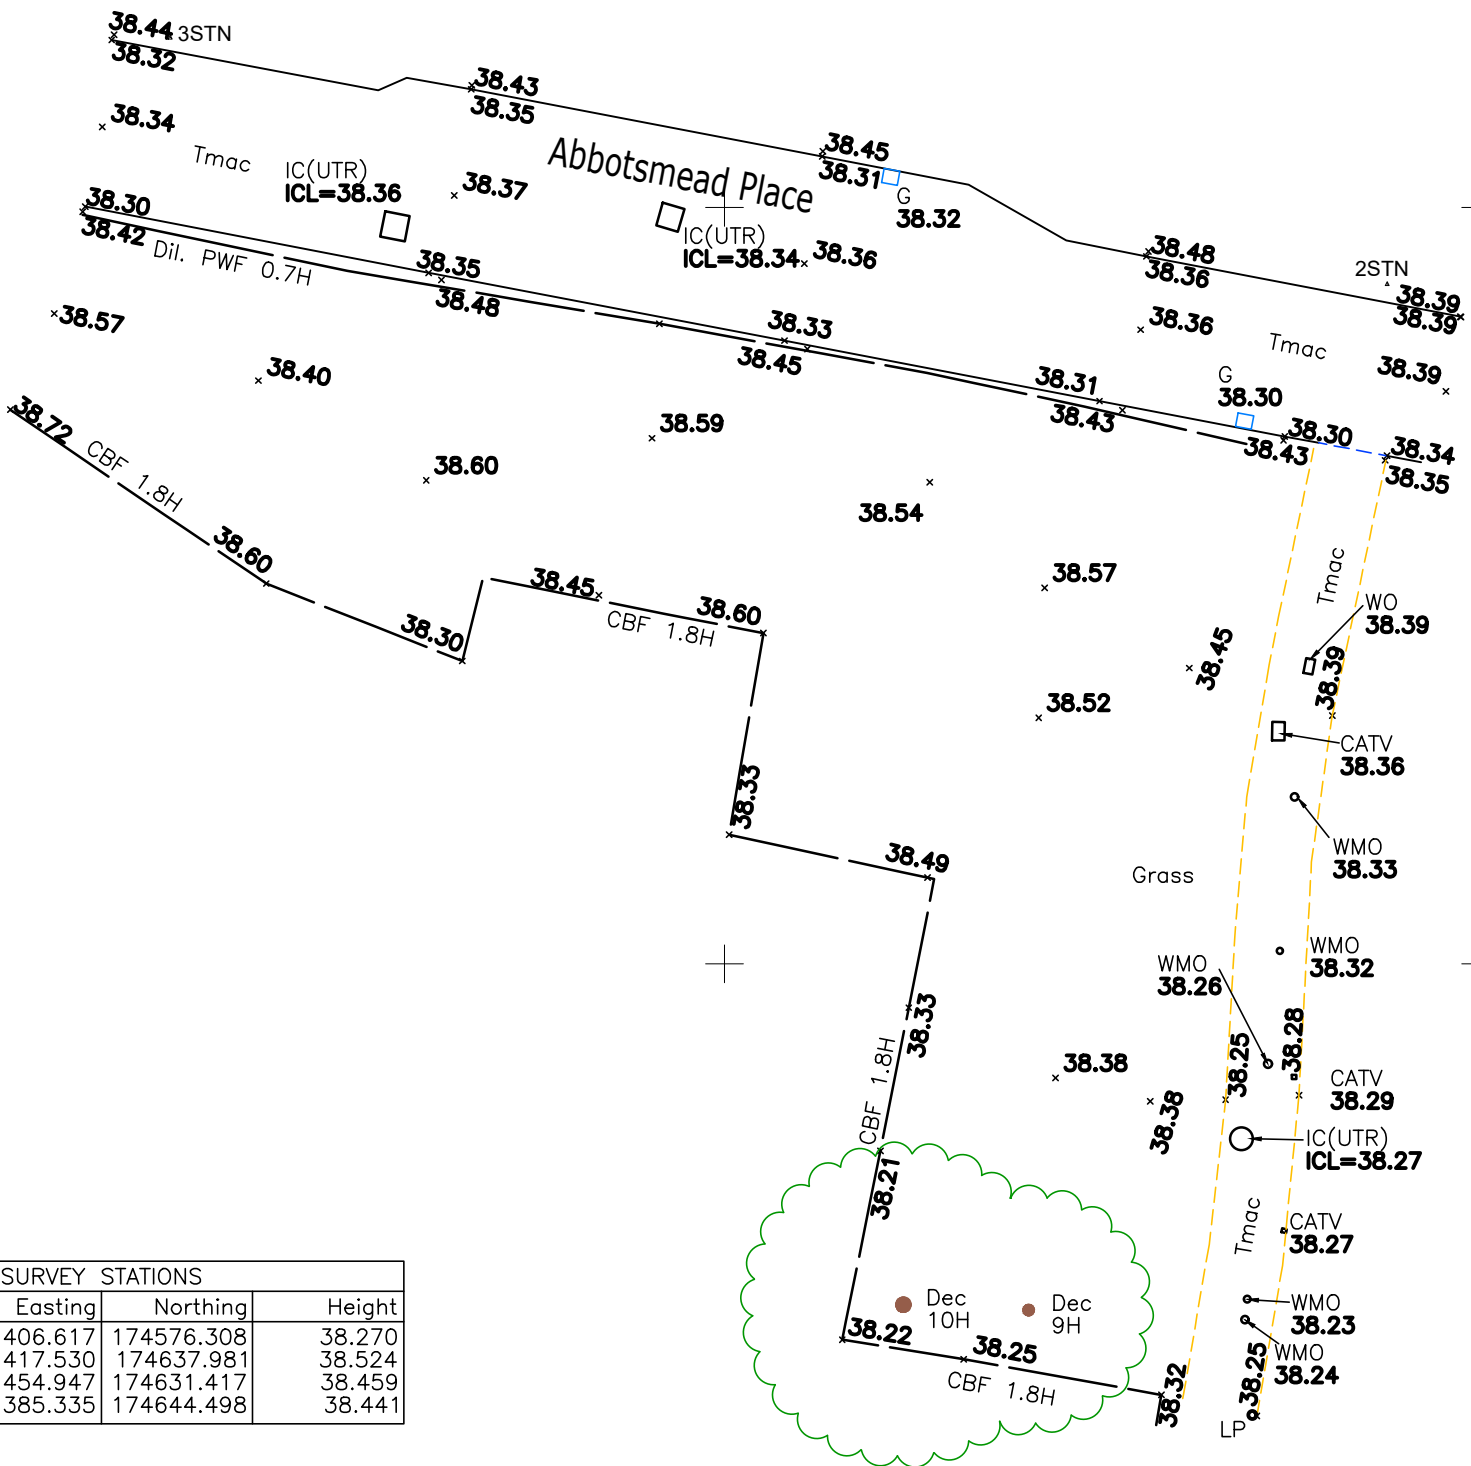

Symbology

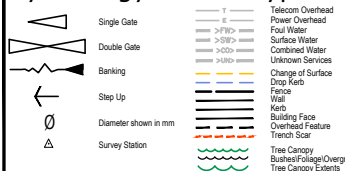

Linetypes

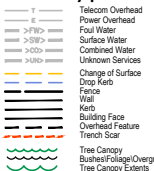

Trees

SPECIES ABBREVIATION

AL	Alder	HL	Hemlock	RH	Rhododendron
BE	Beech	HO	Holly	RO	Rowan
CE	Cedar	HZ	Hazel	SAP	Sapling
CH	Cherry	LA	Larch	SB	Silver Birch
CON	Coniferous	LB	Larburnum	SCN	Sweet Chestnut
CY	Cypress	LM	Lime	SHR	Shrub
DE	Dead	LO	Locust	ST	Stump
DEC	Deciduous	LU	Laurel	SY	Sycamore
ED	Elder	MA	Maple	WB	Whitebeam
EU	Eucalyptus	MG	Magnolia	WG	Wellingtonia
FR	Fruit	NS	Norway Spruce	WI	Willow
HA	Hawthorn	PI	Pine	WN	Walnut
HB	Hornbeam	PO	Poplar		
HC	Horse Chestnut	PL	Plane		

NOTES:
1. The tree species have been identified to the best of the surveyors knowledge. They have not been verified by an arborist and are not guaranteed. If they are important they should be verified.
2. Tree heights are estimated.
3. A CAD layer exists with the full tree canopies intact which is turned off.
4. Trees with bole diameters below the specified minimum size may not have been surveyed.
5. Multibole sizes are indicative.

Notes

1. The survey grid is a local grid, coincident with Ordnance Survey National Grid at 1STN.
2. Surveyed boundary features are not necessarily legal boundaries.
3. Dimensions should not be scaled. All dimensions should be checked on site before any fabrication / construction.
4. Copyright of all data produced by Technics Group shall remain with Technics Group unless otherwise specifically agreed.
5. Information provided should not be altered or modified in any way. It should not be used for any purpose other than for which it was intended and should not be issued to other parties without prior agreement of Technics Group.
6. Technics Group cannot accept responsibility for any damage to computer systems which may result from viruses which may be contained in the data provided.
7. If the AutoCAD drawing is being read by any system other than AutoCAD it should be checked against a hard copy. Technics Group cannot accept liability for omissions.
8. All utilities have been identified to the best of the surveyors knowledge. The correct identification of the utility types can not be 100% guaranteed, therefore these should be independently verified prior to use in any design and building works. All pipe diameters and levels are assumed to be correct, however due to non entry to inspection chambers, these should be verified before any works commence. All drainage connections shown are sounded only. They have not been water tested. Services may be obscured by parked cars, leaf litter or building materials etc.
9. External eaves levels are surveyed to lowest tile position.

Level Datum

ALL LEVELS ARE ORTHOMETRIC HEIGHTS RELATED TO OSGM02 GPS DATUM, COMPUTED USING LEICA SMARTNET RTK NETWORK.

Topo Key



MEASUREMENTS	
D	Depth (mm)
Ø	Diameter (mm)
Ext Ø	External Diameter (mm)
H	Object Height (m)

CLIENT

The Incidental Land Company

SITE
Site off Abbotsmead Place
Caversham
RG4 8BB

DRAWING TITLE
Topographical Survey

PROJECT NUMBER	DRAWING NUMBER	DATE
SP17310	SD17310-1	Apr 2017
SURVEYED BY	DRAWN BY	CHECKED BY
BG	BG	PS
SCALE	SHEET SIZE	SHEET
1:200	A3	1 OF 1



TECHNICS GROUP
TECHNICS HOUSE
MERRROW BUSINESS PARK T: 01483 230 080
GUILDFORD E: mail@technicsgroup.com
SURREY, GU4 7WA W: technicsgroup.com

