


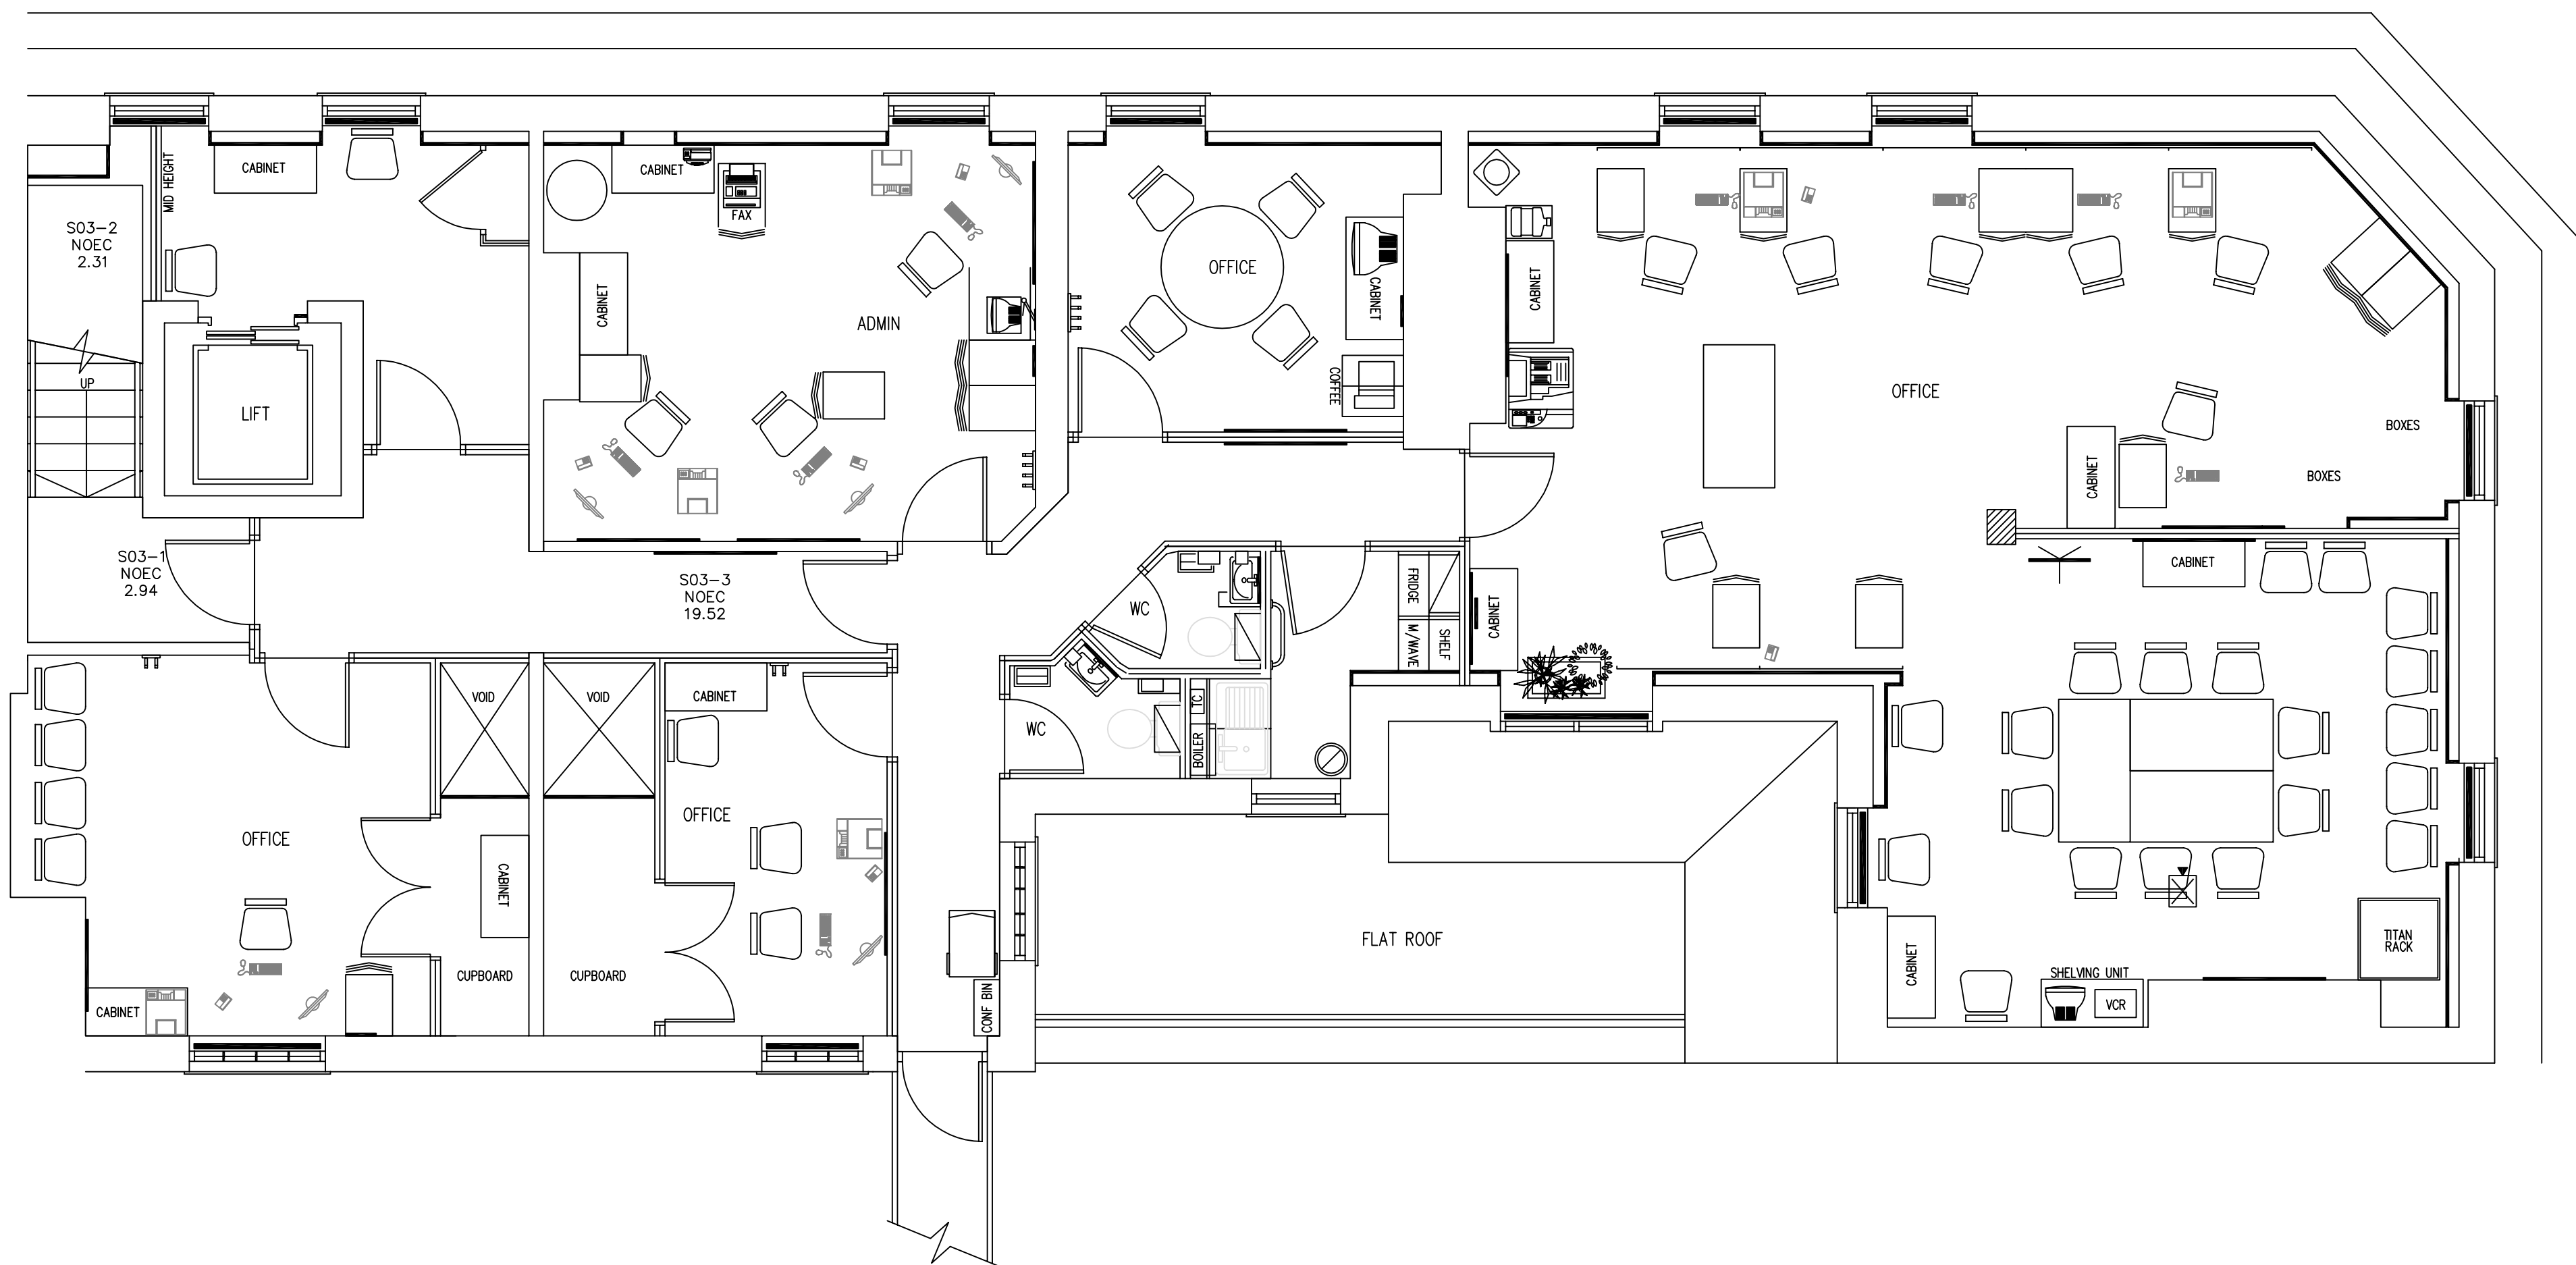

NOTES:
No dimensions are to be scaled from this drawing.
All dimensions are to be checked on site, where
discrepancy occurs between specification and
drawings the supervising officer must be notified.

REV:	DATE:	DESCRIPTION:	CHECK:

BDS

Architecture &
Interior Design

Third Floor, Fitz Eylwin House
25 Holborn Viaduct, London EC1A 2BP
T: +44 (0)20 7353 9841
W: www.bds-architecture.com

CLIENT:
Thackeray Estates

PROPERTY:
**1 Station Rd. /
22 Friar St.
Reading RG1 1LG**
DRAWING TITLE:
**Third GA (Existing) -
Inherited Plan**

SCALE @ A1: 1:50	DATE: *	DRAWN: *
	CHECKED:	*

DRAWING NUMBER: RE02-03.1	REV: C
-------------------------------------	------------------