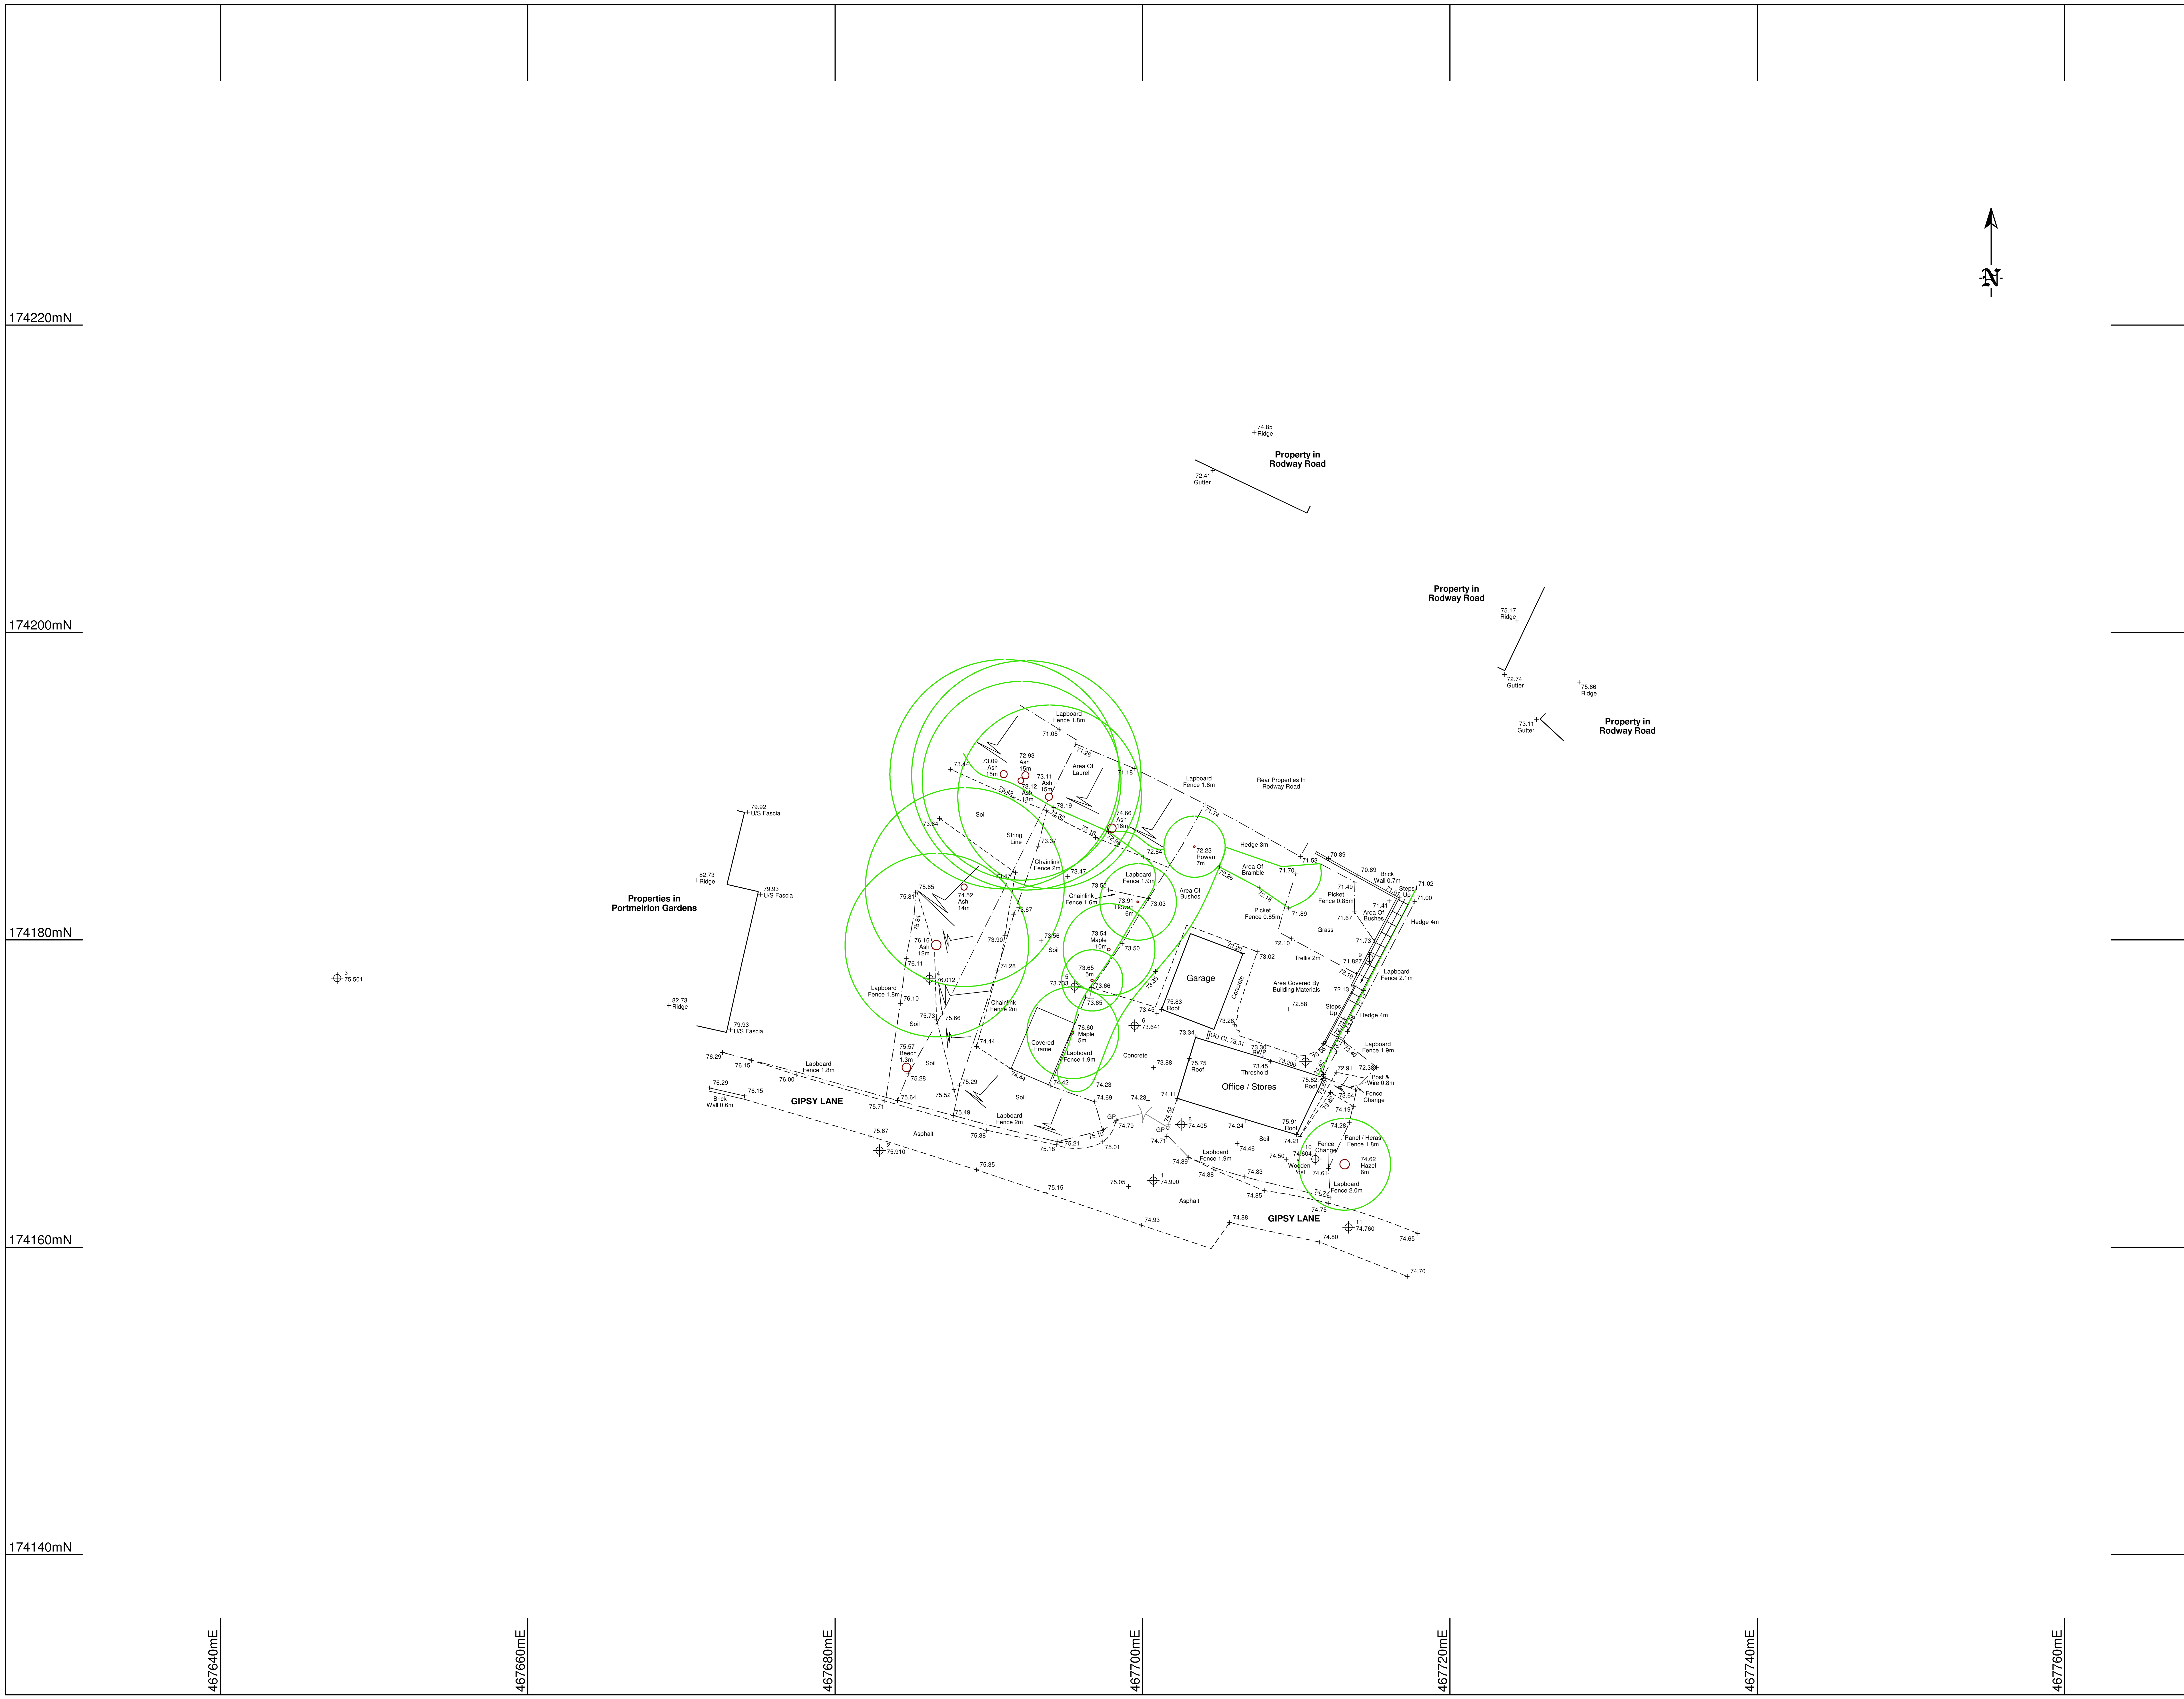



## NOTES

1. LEVELS ARE RELATED TO ORDNANCE SURVEY BY GPS OBSERVATION.
2. SURVEY ORIENTATED NORTH BY GPS OBSERVATION
3. GIRTHS, SPREADS, HEIGHTS AND SPECIES OF TREES ARE INDICATIVE ONLY.
4. SURVEY HAS BEEN CARRIED OUT TO AN ACCURACY COMMENSURATE WITH A 1:200 SCALE DRAWING.
5. DETAILS IN ADJACENT PROPERTIES ARE APPROXIMATE WHERE WE HAVE NO ACCESS.
6. LEVELS SHOWN ON KERB LINES ARE ROAD ( CHANNEL ) LEVELS.

## ABBREVIATION LIST

| | |
|---|---|
| AV | AIR VALVE |
| B | BOLLARD |
| CL | COVER LEVEL |
| DK | DROP KERB |
| DPC | DAMP PROOF COURSING |
| ECB | ELECTRIC CABLE CABINET |
| ECP | ELECTRIC CABLE PIT |
| EP | ELECTICITY POLE |
| ER | EARTH ROD |
| FAI | FRESH AIR INLET |
| FH | FIRE HYDRANT |
| GU | GULLY |
| GC | GAS COCK |
| IL | INVERT LEVEL |
| LC | LAMP COLUMN |
| M | SERVICE MARKER |
| MH | MANHOLE COVER |
| OHC | OVERHEAD CABLES |
| RS | ROAD SIGN |
| RWP | RAIN WATER PIPE |
| SC | STOP COCK |
| SV | STOP VALVE |
| SVP | SOIL AND VENT PIPE |
| TBM | TEMPORARY BENCH MARK |
| TCB | TELEPHONE CABLE CABINET |
| TC | TELEPHONE CABLE PIT |
| TP | TELEPHONE POLE |
| TOS | TOP OF SILT |
| TOW | TOP OF WALL |
| TV | CABLE T. V. |
| UTL | UNABLE TO LIFT |
| VP | VENT PIPE |
| WL | WATER LEVEL |
| WM | WATER METER |
| WO | WASH OUT |

## STATION CO-ORDINATES

| NO. | EASTING | NORTHING | LEVEL |
|---|---|---|---|
| 1 | 467700.705 | 174164.335 | 74.9944 |
| 2 | 467682.888 | 174166.288 | 75.9096 |
| 3 | 467647.604 | 174177.511 | 75.5005 |
| 4 | 467686.134 | 174177.468 | 76.0119 |
| 5 | 467695.584 | 174176.952 | 73.7325 |
| 6 | 467699.491 | 174174.415 | 73.6408 |
| 7 | 467710.606 | 174172.073 | 73.1998 |
| 8 | 467702.518 | 174167.983 | 74.4048 |
| 9 | 467714.761 | 174178.817 | 71.8270 |
| 10 | 467711.242 | 174165.737 | 74.6037 |
| 11 | 467713.410 | 174161.294 | 74.7599 |

2
122.11 SURVEY STATION

STATIONS IN HARD SURFACES ARE CROSS HEAD GALVANISED BOLTS.

STATIONS IN SOFT GROUND ARE PEGS AT GROUND LEVEL WITH CROSS HEAD GALVANIZED SCREWS.

| NO. | DATE | DETAILS |
|---|---|---|
| | | |

## REVISIONS

KND SURVEYS LTD

74 WATCHET LANE
HOLMER GREEN
HIGH WYCOMBE
BUCKINGHAMSHIRE
HP15 6UG

Tel: 01494 718453
Fax: 01494 717576
e-mail: enquiry@kndsurveys.com

**CLIENT**

MR ROBERT KENNEDY
BERKSHIRE DEVELOPMENTS
THE BARN
WATERLOO ROAD
WOKINGHAM
BERKSHIRE
RG40 3BY

**JOB TITLE**

REAR GARDENS OF 246 - 250
RODWAY ROAD
TILEHURST
READING
RG30 6EG

**DRAWING TITLE**

SITE SURVEY

| DRAWING No. | DRAWN BY | DATE |
|---|---|---|
| J 11 15 | JS | 15 OCT 2015 |
| **SURVEYED BY** | | **SCALE** |
| DJH / ACG | | 1:200 |