


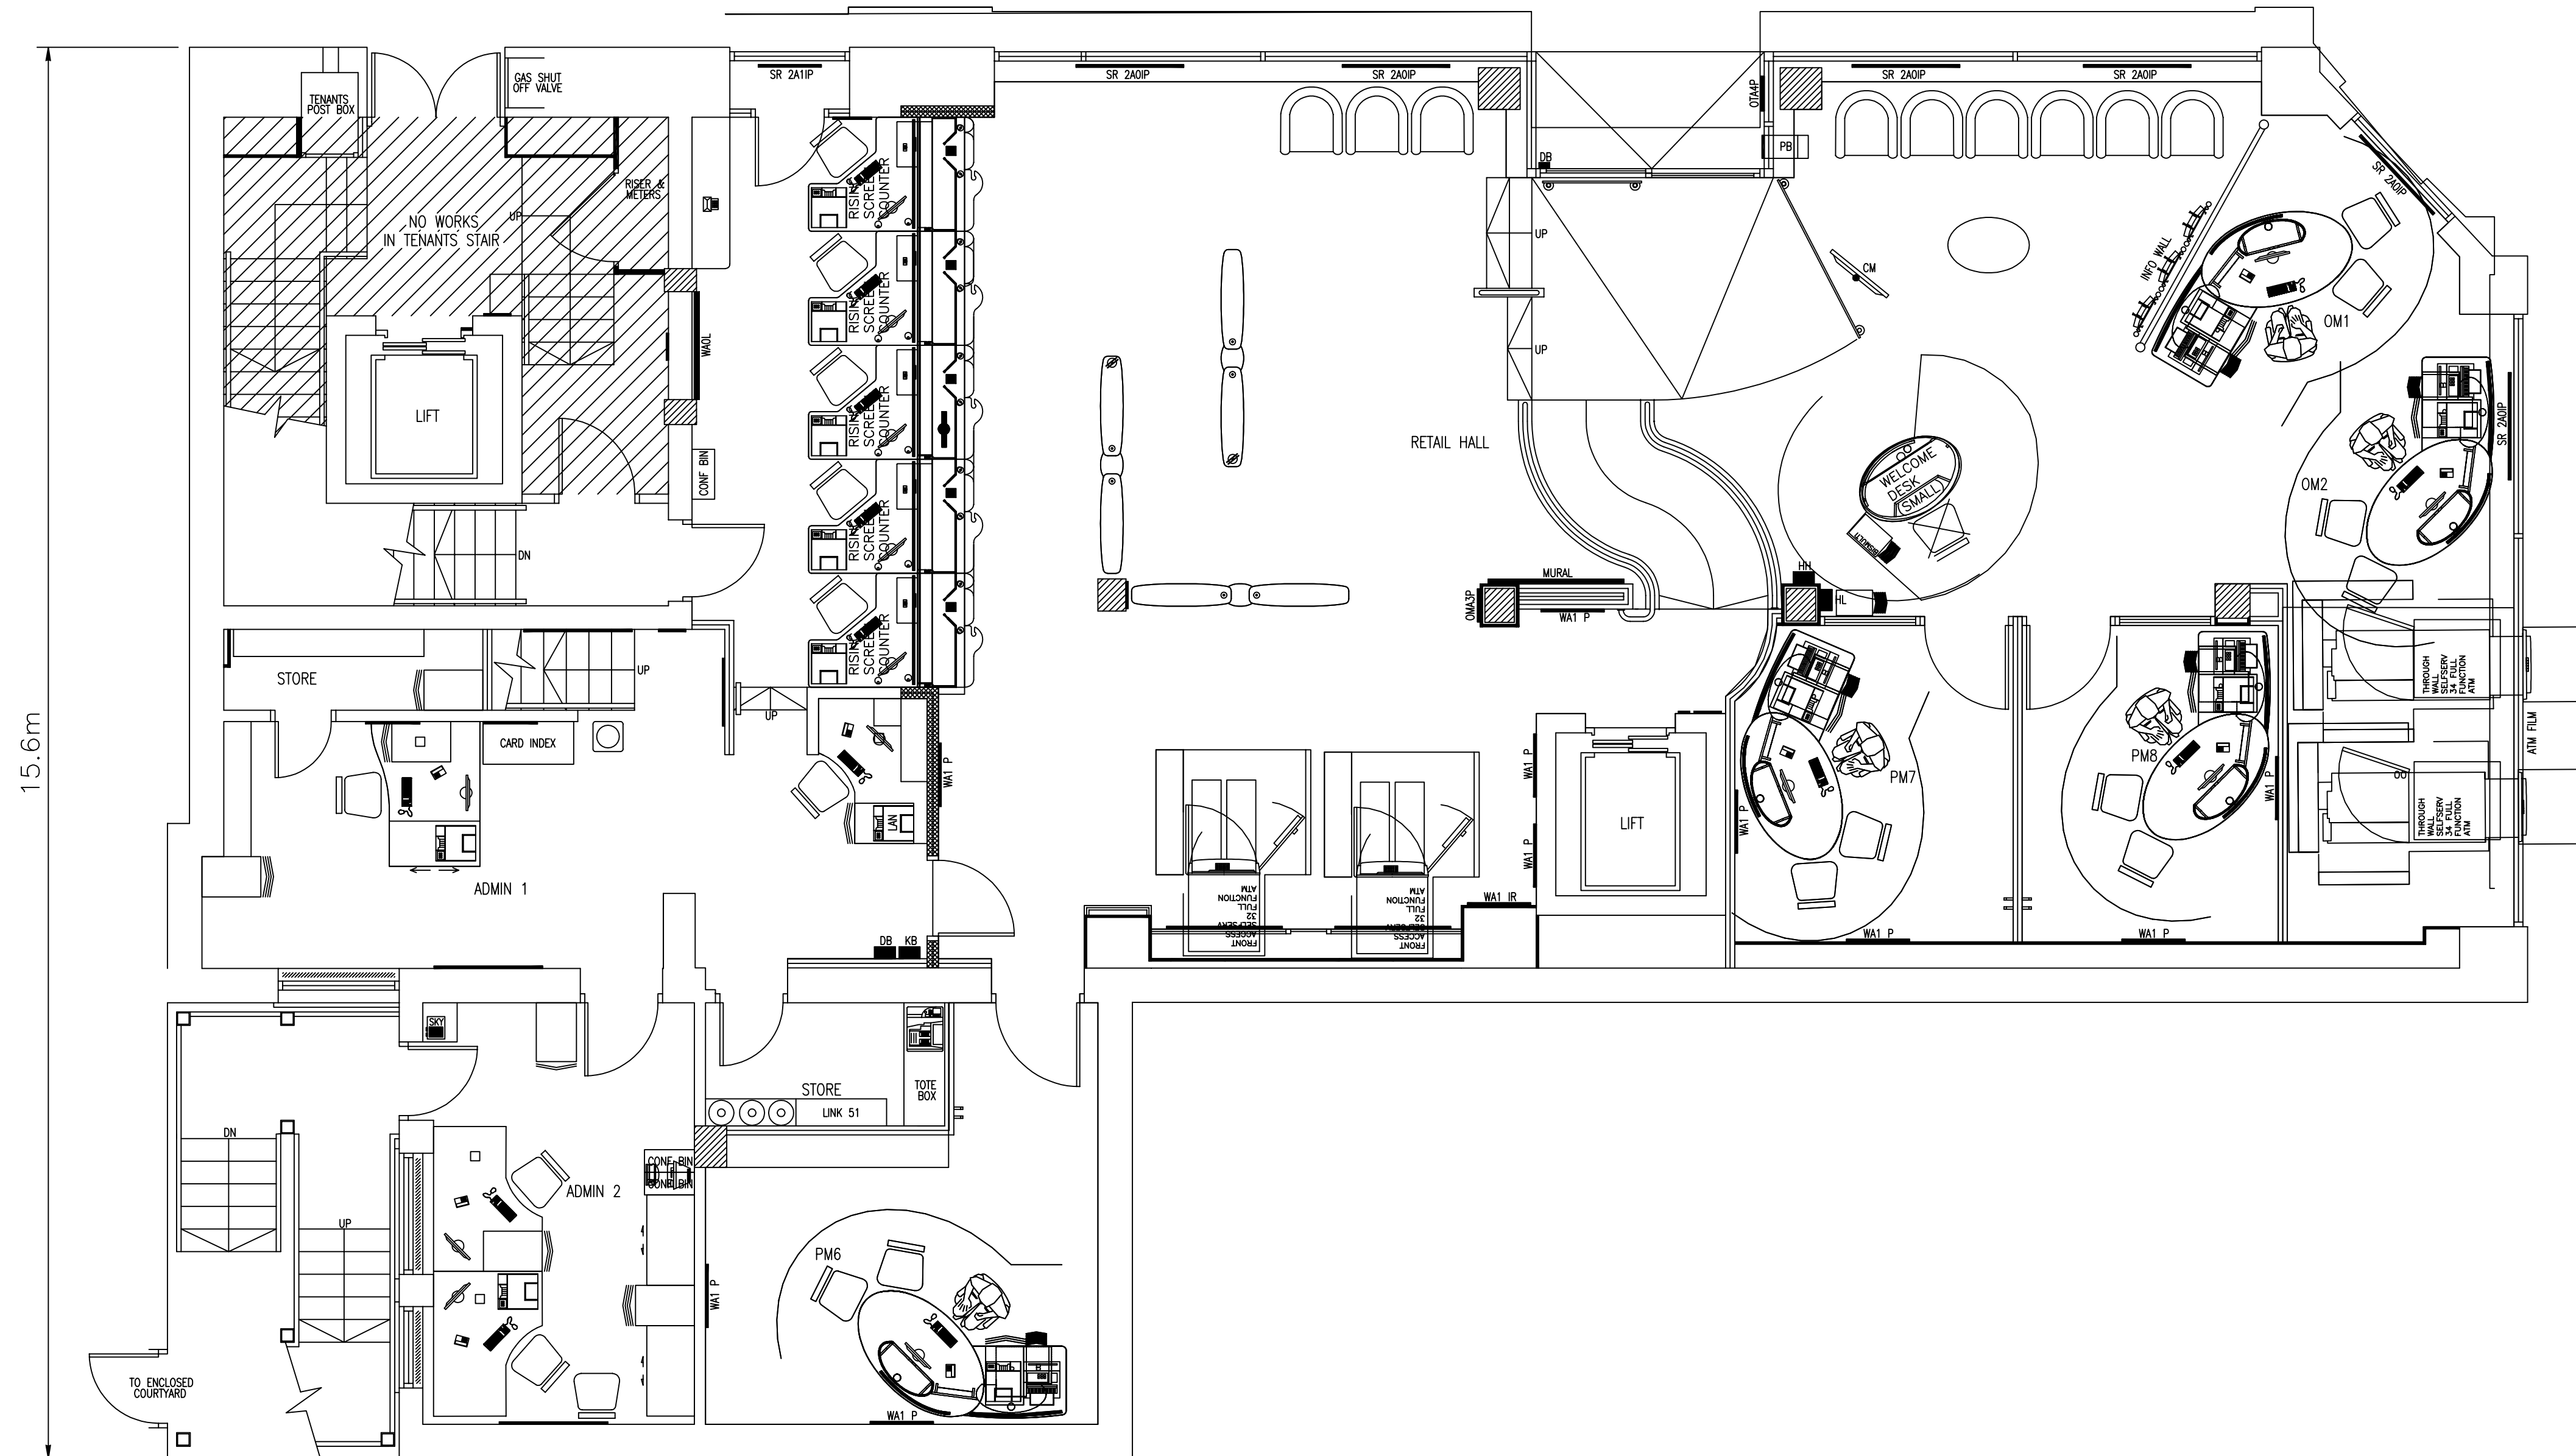

NOTES:
No dimensions are to be scaled from this drawing.
All dimensions are to be checked on site, where
discrepancy occurs between specification and
drawings the supervising officer must be notified.

REV:	DATE:	DESCRIPTION:	CHECK:
------	-------	--------------	--------

BDS
Architecture &
Interior Design

Third Floor, Fitz Eylvyn House
25 Holborn Viaduct, London EC1A 2BP
T: +44 (0)20 7353 9841
W: www.bds-architecture.com

CLIENT:
Thackeray Estates

PROPERTY:
**1 Station Rd. /
22 Friar St.
Reading RG1 1LG**

DRAWING TITLE:
**Ground GA (Existing) -
Inherited Plan**

SCALE @ A1: 1:50	DATE: *	DRAWN: *
		CHECKED: *

DRAWING NUMBER: RE02-00.1	REV: C
-------------------------------------	------------------