
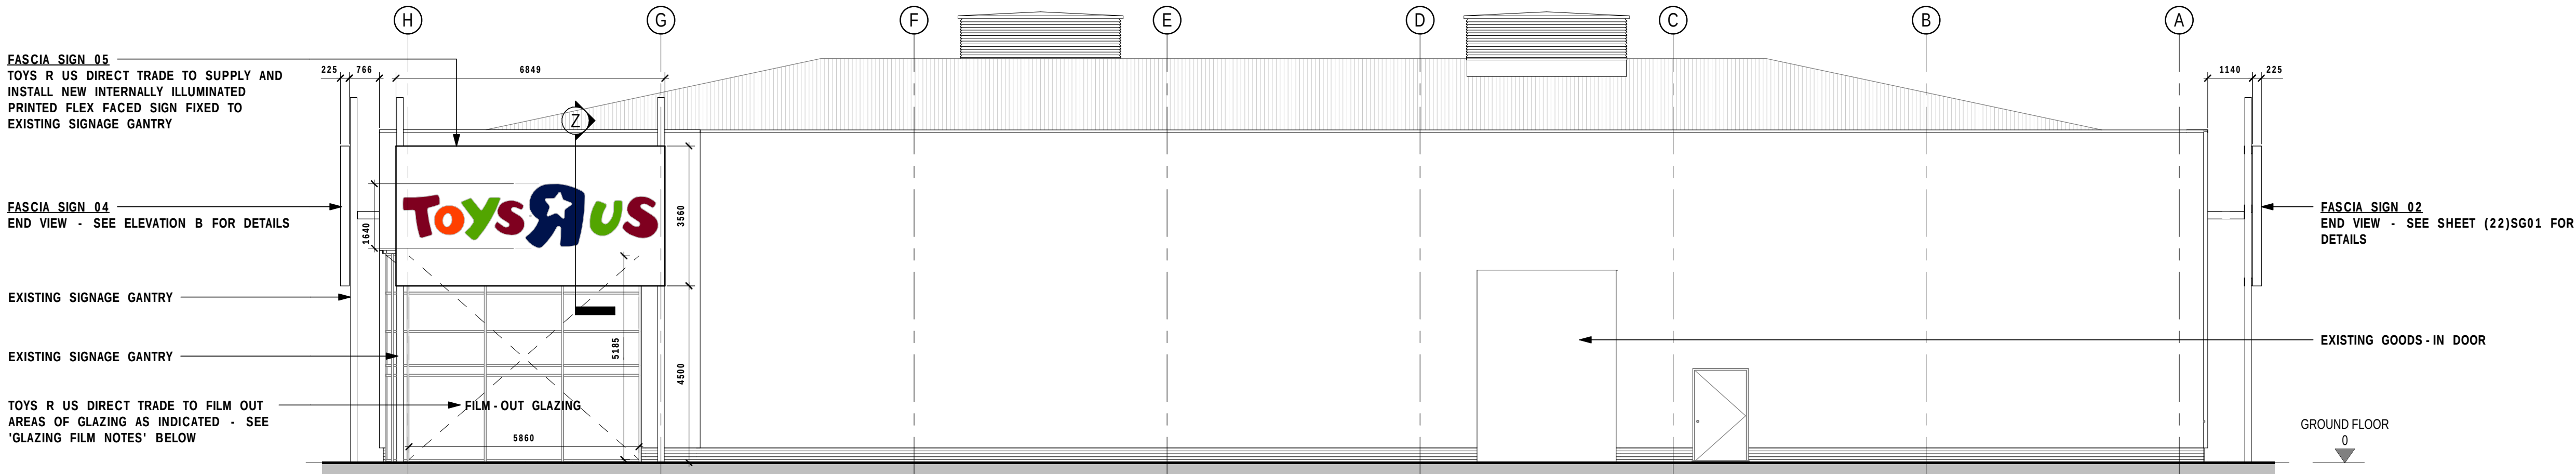





ELEVATION B

1:100

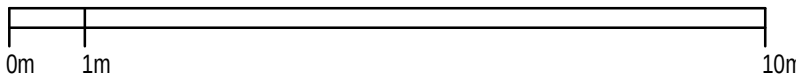


ELEVATION C

1:100

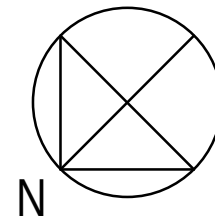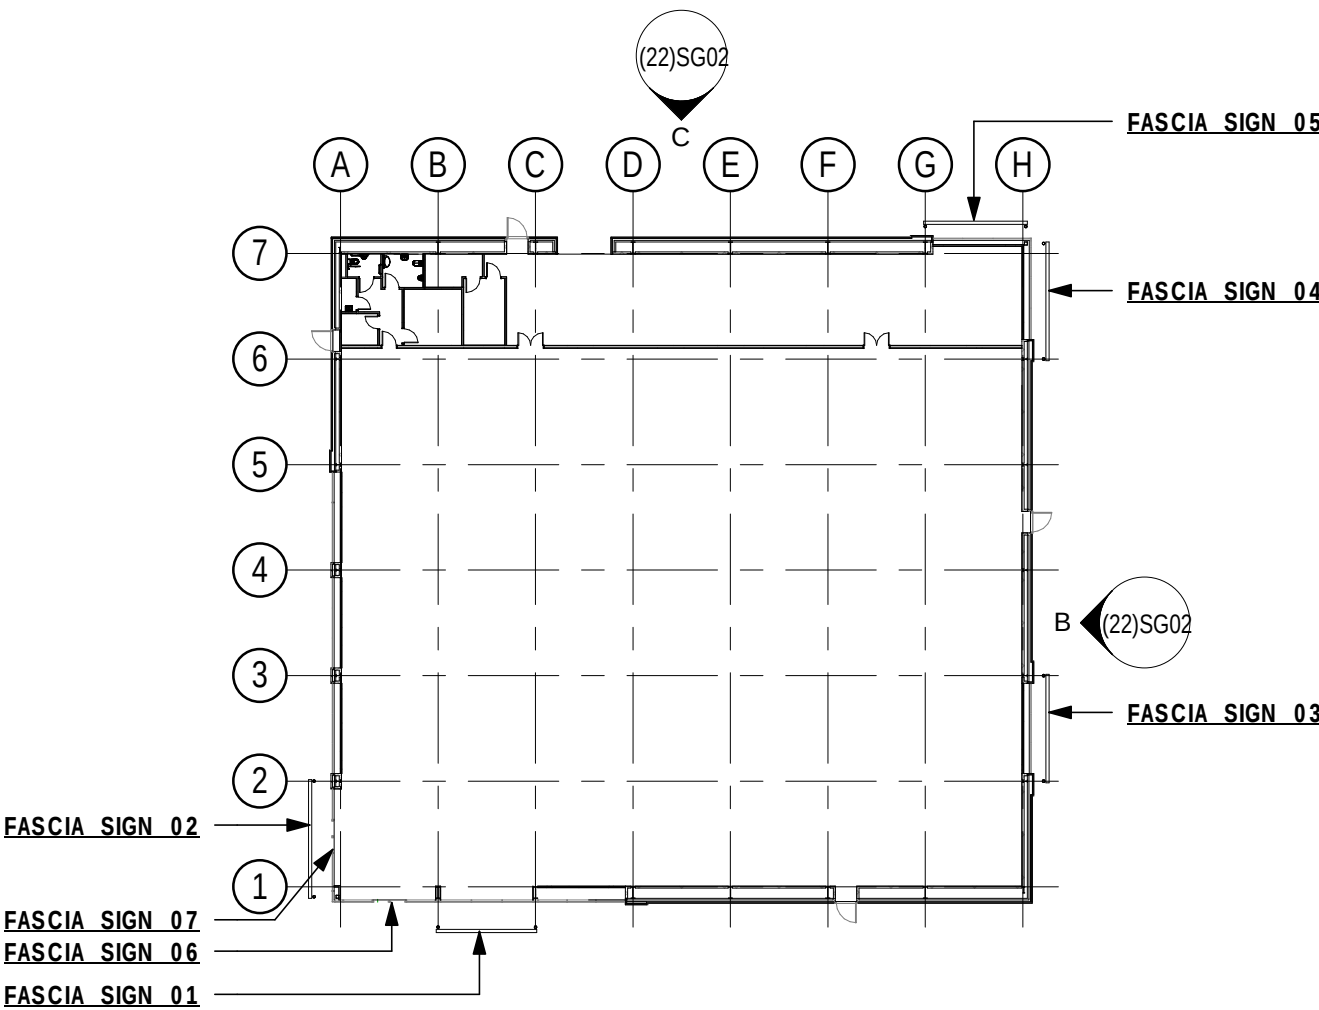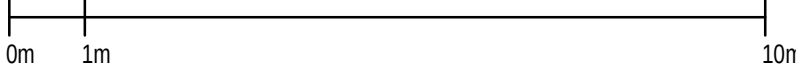

KEY PLAN

1:500

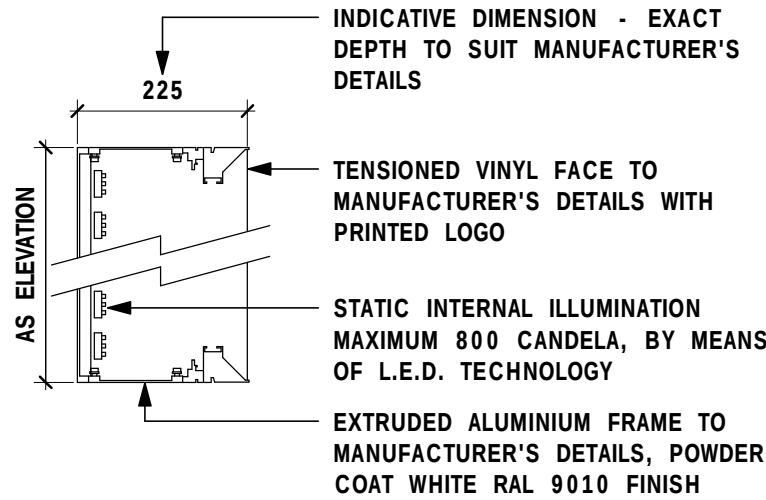

SECTION Z

FLEX FACE SIGNAGE

LETTER	PMS COLOUR
T	178
O	1655
Y	376
S	178
R	288
U	376
S	178
BABIES R US	266

COLOUR KEY

NOTES

ALL EXTERNAL SIGNAGE IS TO BE PROVIDED
BY TOYS R US DIRECT TRADE, HOWEVER THE
TOYS R US MAIN CONTRACTOR IS TO PROVIDE
A POWER CONNECTION CLOSE TO EACH SIGN
POSITION. EXACT LOCATIONS TO BE AGREED
BETWEEN THE TWO PARTIES

DIMENSIONS OF ALL SIGNAGE ZONES ARE TO
BE CONFIRMED ON SITE PRIOR TO
MANUFACTURE OF ANY SIGNAGE

GLAZING FILM NOTES

FILMING OUT TO GLAZED PANELS TO BE
UNDERTAKEN BY TOYS R US DIRECT TRADE IN
TWO STAGES AS FOLLOWS:

STAGE 1: PROVIDE WHITE OPAQUE FILM TO
INTERNAL FACE OF GLAZING, PRIOR TO
CONSTRUCTION OF SHAFTWALL PARTITIONS BY
THE TOYS R US MAIN CONTRACTOR

STAGE 2: DECORATIVE BRANDED / SEASONAL
FILM TO BE APPLIED EXTERNALLY. ALL
DESIGNS TO BE CONFIRMED BY TOYS R US

C1	04.07.17	CONSTRUCTION ISSUE	AW
T1	17.05.17	TENDER ISSUE	AW
REV.	DATE	DESCRIPTION	BY

TOYS R US
READING
PROPOSED EXTERNAL SIGNAGE - SHEET 2

DRAWING NO. 17-1004 - (22)SG02	REVISION C1	BROOKERFLYNN architects
SCALE As indicated	DATE MAY 2017	PROJECT NO. 17-1004
STATUS CONSTRUCTION	DRAWN BY/CHECKED AW	A1 ORIGINAL
Tel: 01949 860469 / 0207 0466264		www.brookerflynn.co.uk

THIS DRAWING IS COPYRIGHT OF BROOKERFLYNN ARCHITECTS LTD AND MAY NOT BE REPRODUCED IN ANY FORM NOR
TRANSFERRED TO OTHER PARTIES BY ELECTRONIC MEANS WITHOUT PRIOR WRITTEN CONSENT. NO DIMENSIONS TO BE
SCALED FROM THIS DRAWING.