



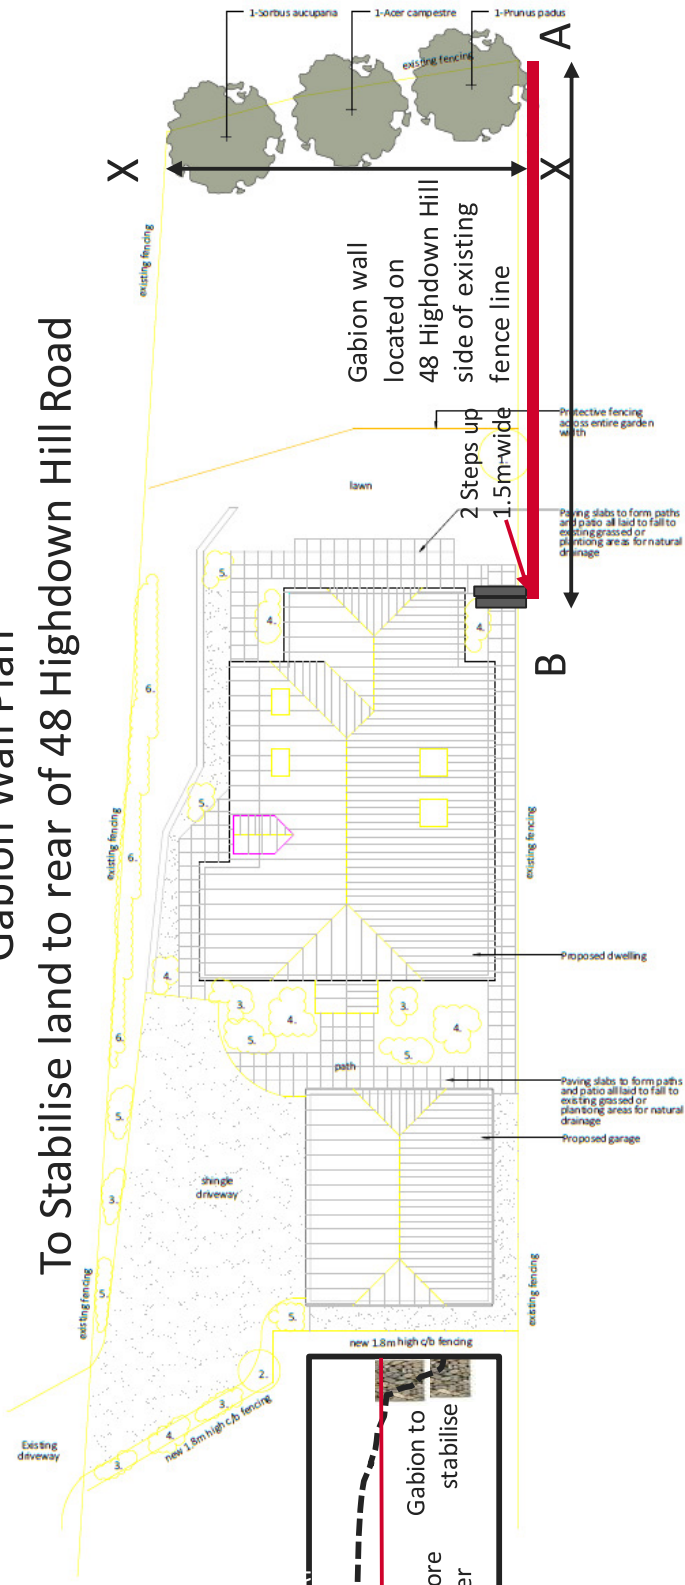



Gabion Wall Plan To Stabilise land to rear of 48 Highdown Hill Road

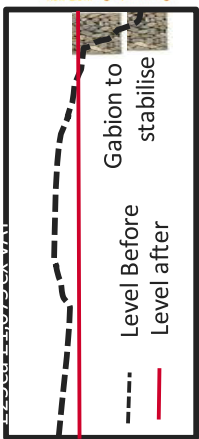

Cross section X



Example of a Gabion Cage

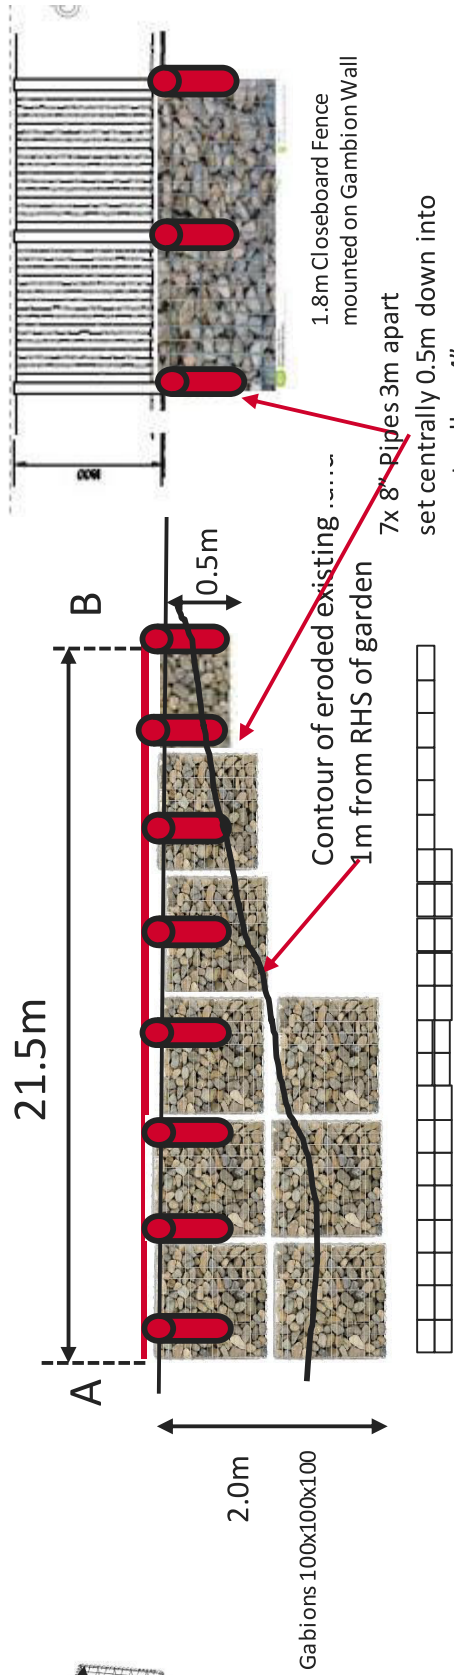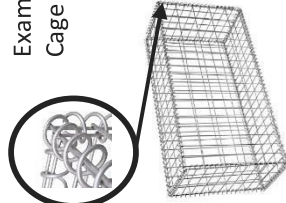

Including porous material lining for drainage