


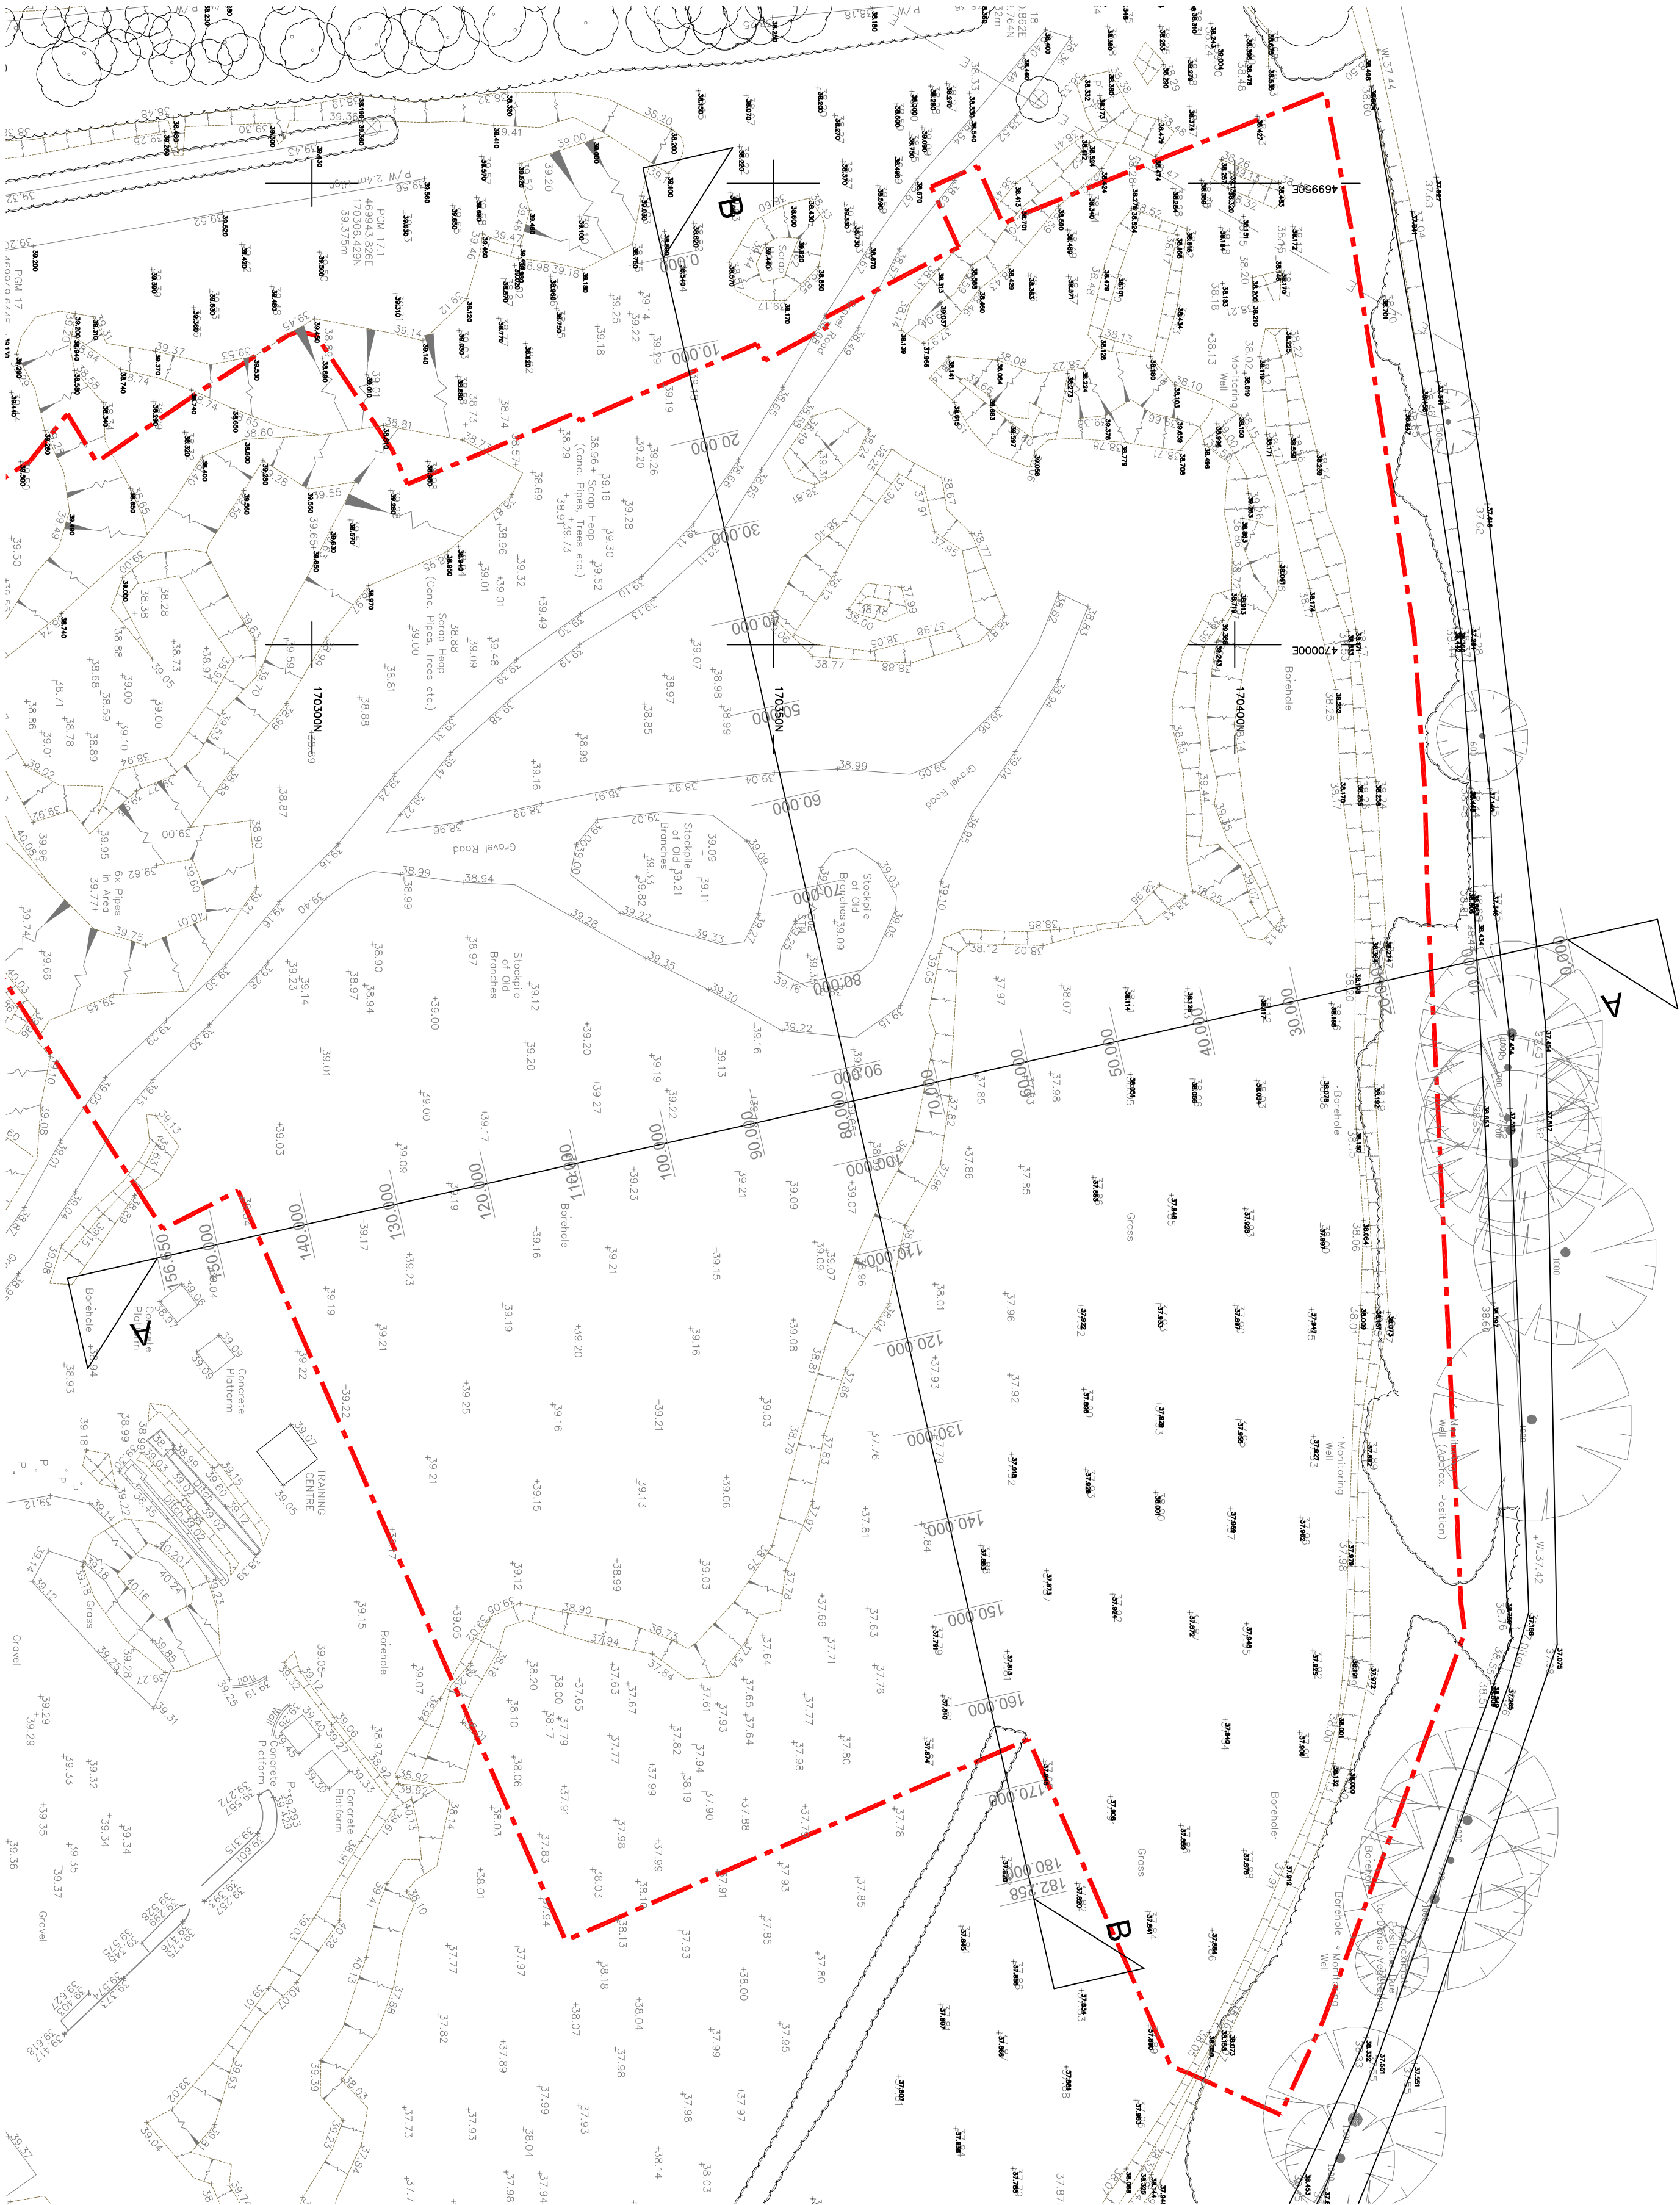

Section AA Existing	
HORIZ: 1:500 VERT: 1:100	
Exst. LEVEL	
0.000	38.000
10.000	38.122
20.000	38.00057
30.000	38.141
40.000	38.101
50.000	38.00067
60.000	37.862
70.000	37.838
80.000	37.750
90.000	37.819
100.000	37.851
110.000	37.820
120.000	37.684
130.000	37.737
140.000	37.783
150.000	37.715
156.650	37.704


Section BB Existing	
HORIZ: 1:500 VERT: 1:100	
Exst. LEVEL	
0.000	39.644
10.000	39.144
20.000	38.905
30.000	39.00019
40.000	39.00065
50.000	38.933
60.000	38.722
70.000	37.862
80.000	37.769
90.000	37.735
100.000	37.862
110.000	37.989
120.000	37.966
130.000	37.802
140.000	37.862
150.000	37.826
160.000	37.857
170.000	37.881
180.000	37.824
182.258	37.831

NOTES

1. THIS DRAWING IS TO BE READ IN CONJUNCTION WITH ALL RELEVANT SPECIFICATIONS AND STANDARDS. ANY DISCREPANCIES BETWEEN INFORMATION SHOWN ON THIS AND ANY OTHER DRAWING SHALL BE REPORTED TO THE ENGINEER IMMEDIATELY.
2. DO NOT SCALE FROM THIS DRAWING. WORK TO FIGURED DIMENSIONS ONLY.
3. THIS DRAWING SHALL NOT BE USED FOR CONSTRUCTION CONSTRUCTION IN THE DRAWING STATUS.
4. ALL DRAWING INFORMATION MUST BE READ FROM HARD COPY FILES ONLY. MARKED CHECKED BEFORE APPROPRIATE FOR THE INTENDED USE. ALL INFORMATION EXTRACTED DIRECTLY FROM DRAWING FILES (E.G. DWGS) IS DONE SO ENTIRELY AT THE USER'S RISK.

KEY

- 39.41+ Existing Ground Level
- Existing Banking
- Existing Ground Level
- Proposed Ground Level

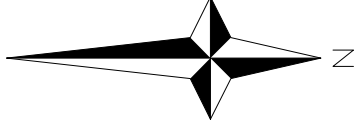

12	SECTIONS ADDED	16/02/18	KJ
11	ISSUED FOR RMA PLANNING APPLICATION	10/01/18	KJ

Rev	Description	Date	CHKD
-----	-------------	------	------



3 Gavelands Business Centre
Bancroft Way
Hemel Hempstead, Herts. HP2 7TE
Tel: (01442) 855559 Fax: (01442) 256254
postbox@glanville.co.uk www.glanville.co.uk



Designed for life

Project: GREEN PARK VILLAGE PHASE IV

Title:

EXISTING SURVEY LEVELS

Project Engineer:	KJ	Scale:	1:500@A1
Project Director:	HG	Date:	OCT 2017
Status:	PLANNING		