
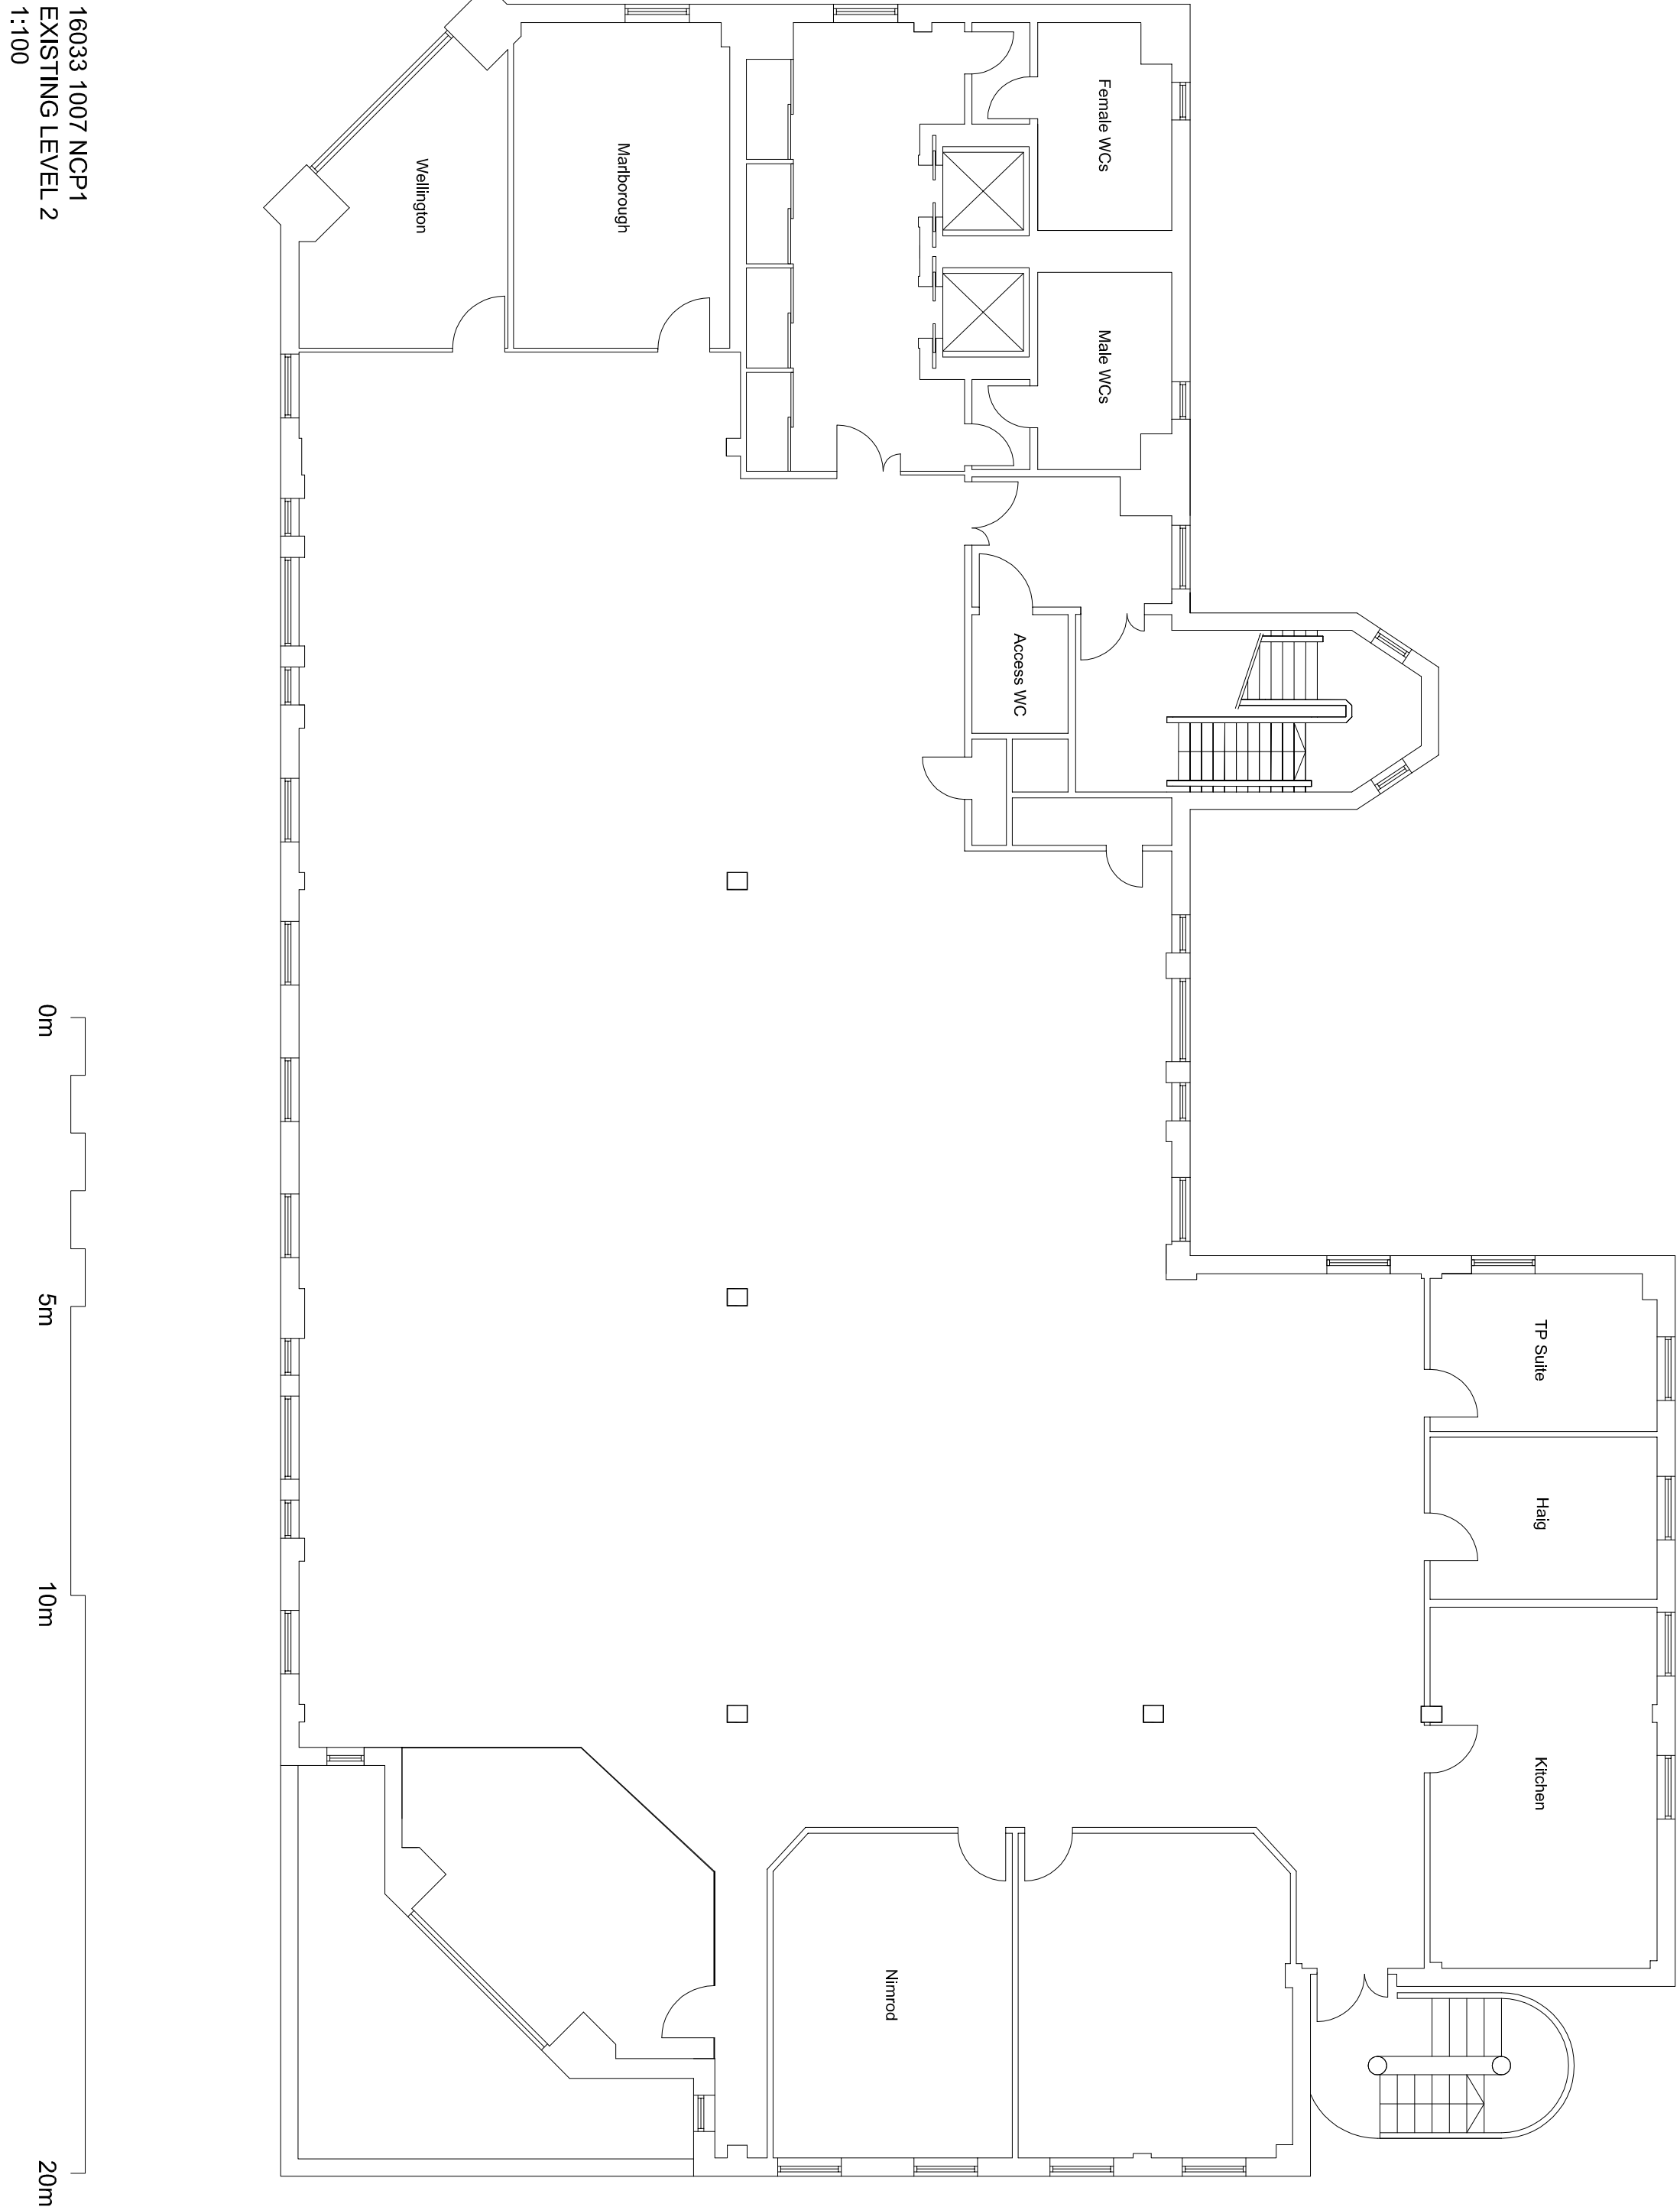


- GENERAL NOTES
1. This drawing is copyright and must not be reproduced without the consent of Greenwell Design Ltd.
 2. All dimensions are in millimetres unless otherwise noted.
 3. All dimensions to be checked on site prior to commencement of work or preparation of any other drawings.
 4. The contractor shall accept any discrepancies in information in writing to the design team at the earliest opportunity.
 5. This drawing is to be read in conjunction with the following relevant information:
 - i) All architects, structural and service engineer's drawings and specifications.
 - ii) All CDM information including designers risk assessments.

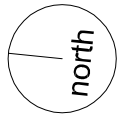

greenwell design

architecture
interiors
urban design
masterplanning
graphic design
conservation

Studio 2 Riverside Centre, Finsland Lane, Durham, DH1 5TA
t: 0191 447 7775
www.greenwelldesign.co.uk

Project New Century Place, Reading

Drawing NEW CENTURY PLACE 1
EXISTING PLAN
Level 2

Scale 1:100	Job no. 16033	dwg no.	Rev:
at size A1	Status Preliminary	1007	B

This drawing is copyright