



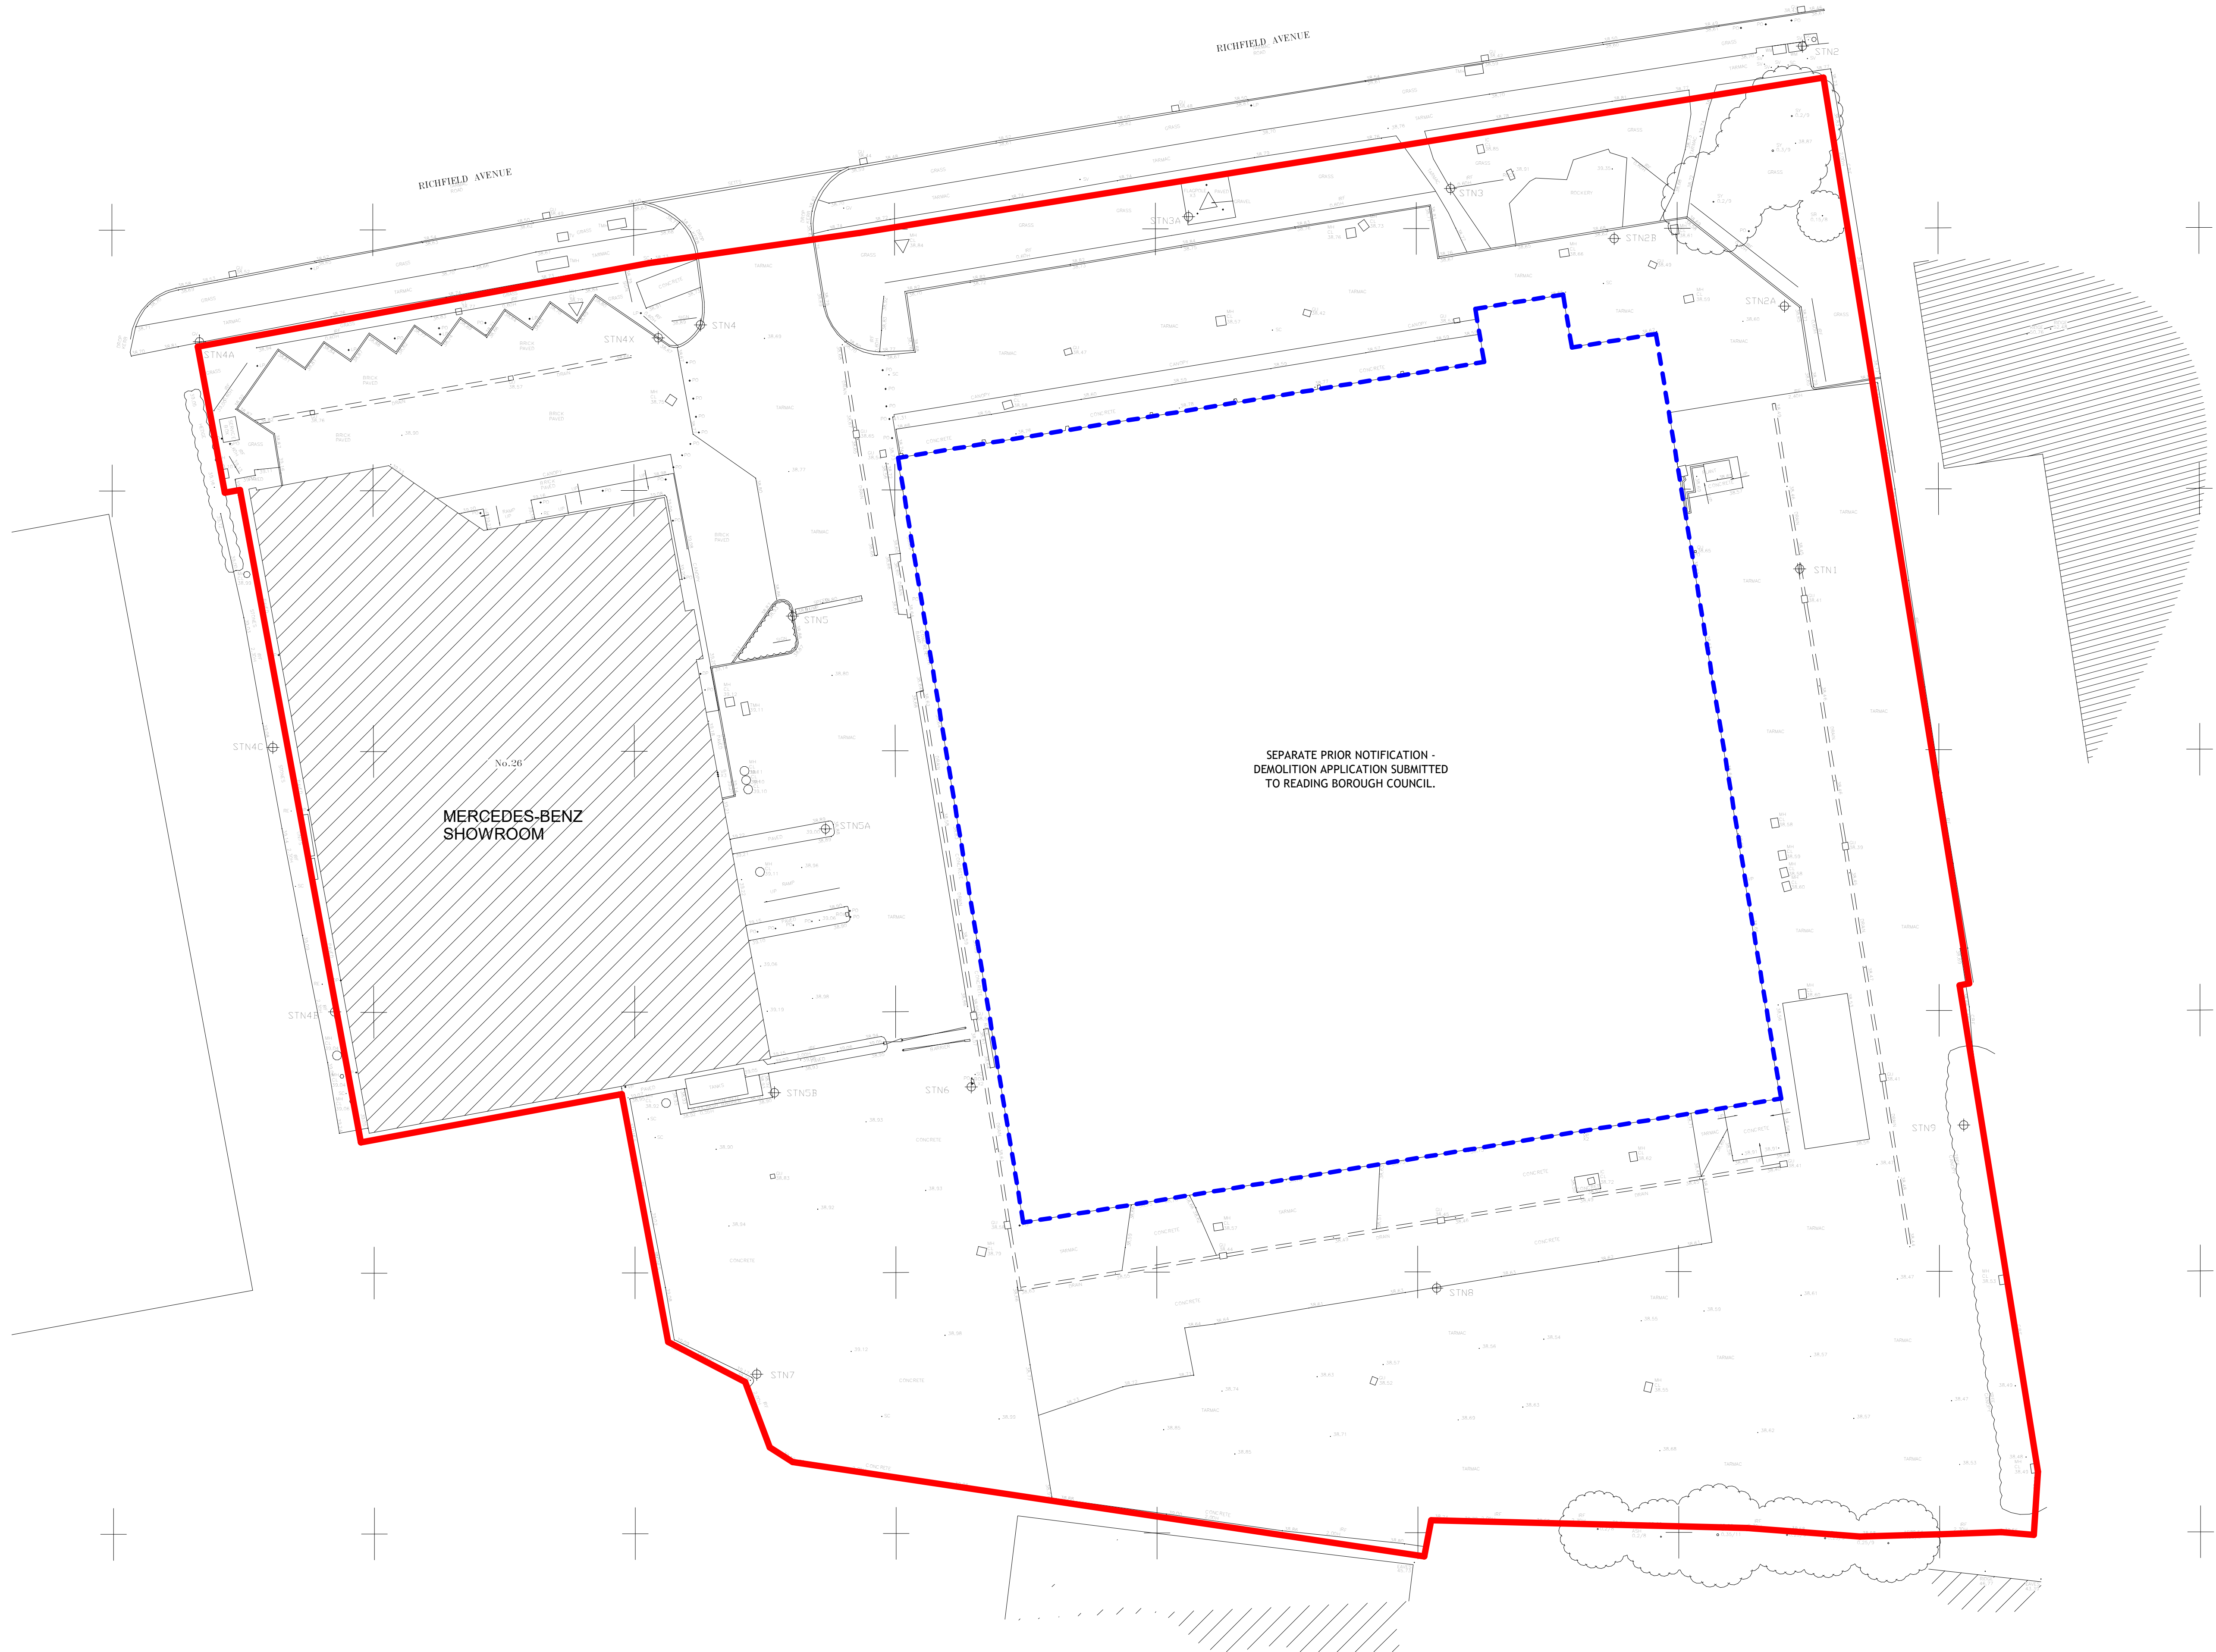

Notes
Contractors must verify all dimensions on site before commencing any work
on shop drawings Do not scale from this drawing
McBains Ltd copyright

BIM Transmittal Disclaimer
McBains Ltd makes no express or implied warranties with respect to the
character, function, or capabilities of the data (inclusive of 3rd party data
incorporated within), or the suitability of the data for any particular
purpose beyond those originally intended by McBains Ltd. please refer to our
standard terms and conditions for further details.

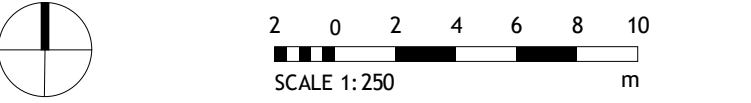

NOTE:
SITE BOUNDARY ———
SEE DEMOLITION APPLICATION - - - -

P2 Submitted for Planning 15.12.17
P1 Draft Planning 08.12.17

Revision	Amendment	Date
NN	MB	Approver
Drawn by	Reviewed by	Approved by
58929	22.11.17	1 : 250 @ A1
MCB Number	Date Created	Scale @ A1

McBains

McBains Ltd
5th Fl, 26 Finsbury Square London EC2A 1DS
+44 (0)20 7786 7900 mcbains.co.uk

Client
VERTU MOTORS Plc.

Project
READING - MERCEDES BENZ
28 - 30 RICHFIELD AVENUE, READING, RG1 8EQ

Drawing Title
TOPOGRAPHICAL SURVEY

ARCHITECTURE

Drawing / Document Reference							Status
MER01	MCB	SL	XX	DR	A	0101	S2 - P2
Project Idn	Originator	Zone	Level	Type	Discipline	Number	Suitability Revision

1 A-SL-Topographical Plan
1 : 250