


AREA PLAN of The MOORINGS,
MILL GREEN, CAVERSHAM,
READING, BERKSHIRE.

ISSUE	CHANGE DESCRIPTION	DATE	DRAWN
A		15/06/15	RDS

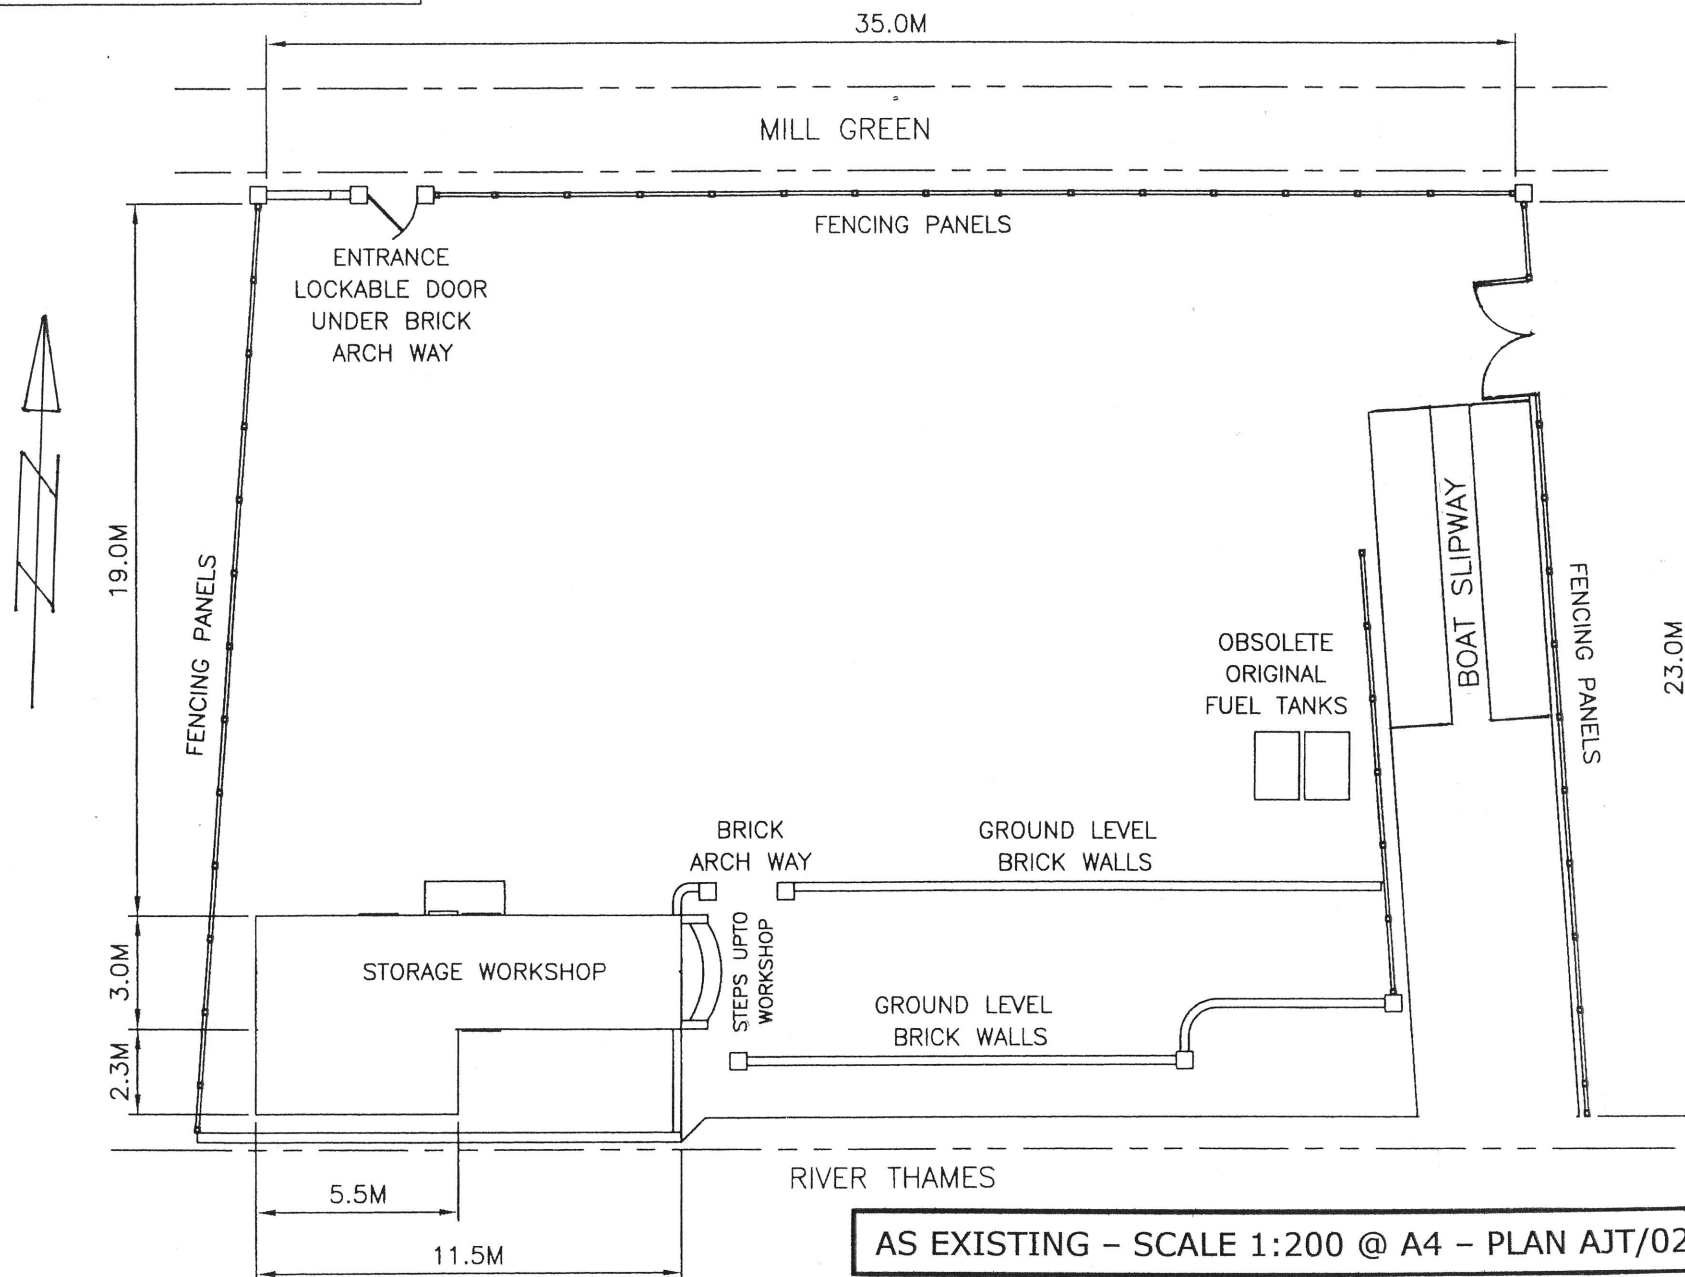

AS EXISTING - SCALE 1:200 @ A4 - PLAN AJT/02