


NOTES

- All dimensions and levels are to be checked on site.
 - Any discrepancies are to be reported to the architect before any work commences.
 - The drawing shall not be scaled to ascertain any dimensions. Work to finished state only.
 - This drawing shall not be reproduced without express written permission from AEW Architects and Designers Ltd.
 - The drawing shall not be used for any purpose other than that intended by the architect. AEW cannot be responsible for the accuracy or scale discrepancy of data provided by others.
 - All work shall be carried out in accordance with Building Regulations and the latest British Standards.
 - All products, materials and products are to be used in full accordance with the manufacturer's recommendations.
- DESIGN HAZARD IDENTIFICATION**
- No significant hazards have been identified in this drawing.

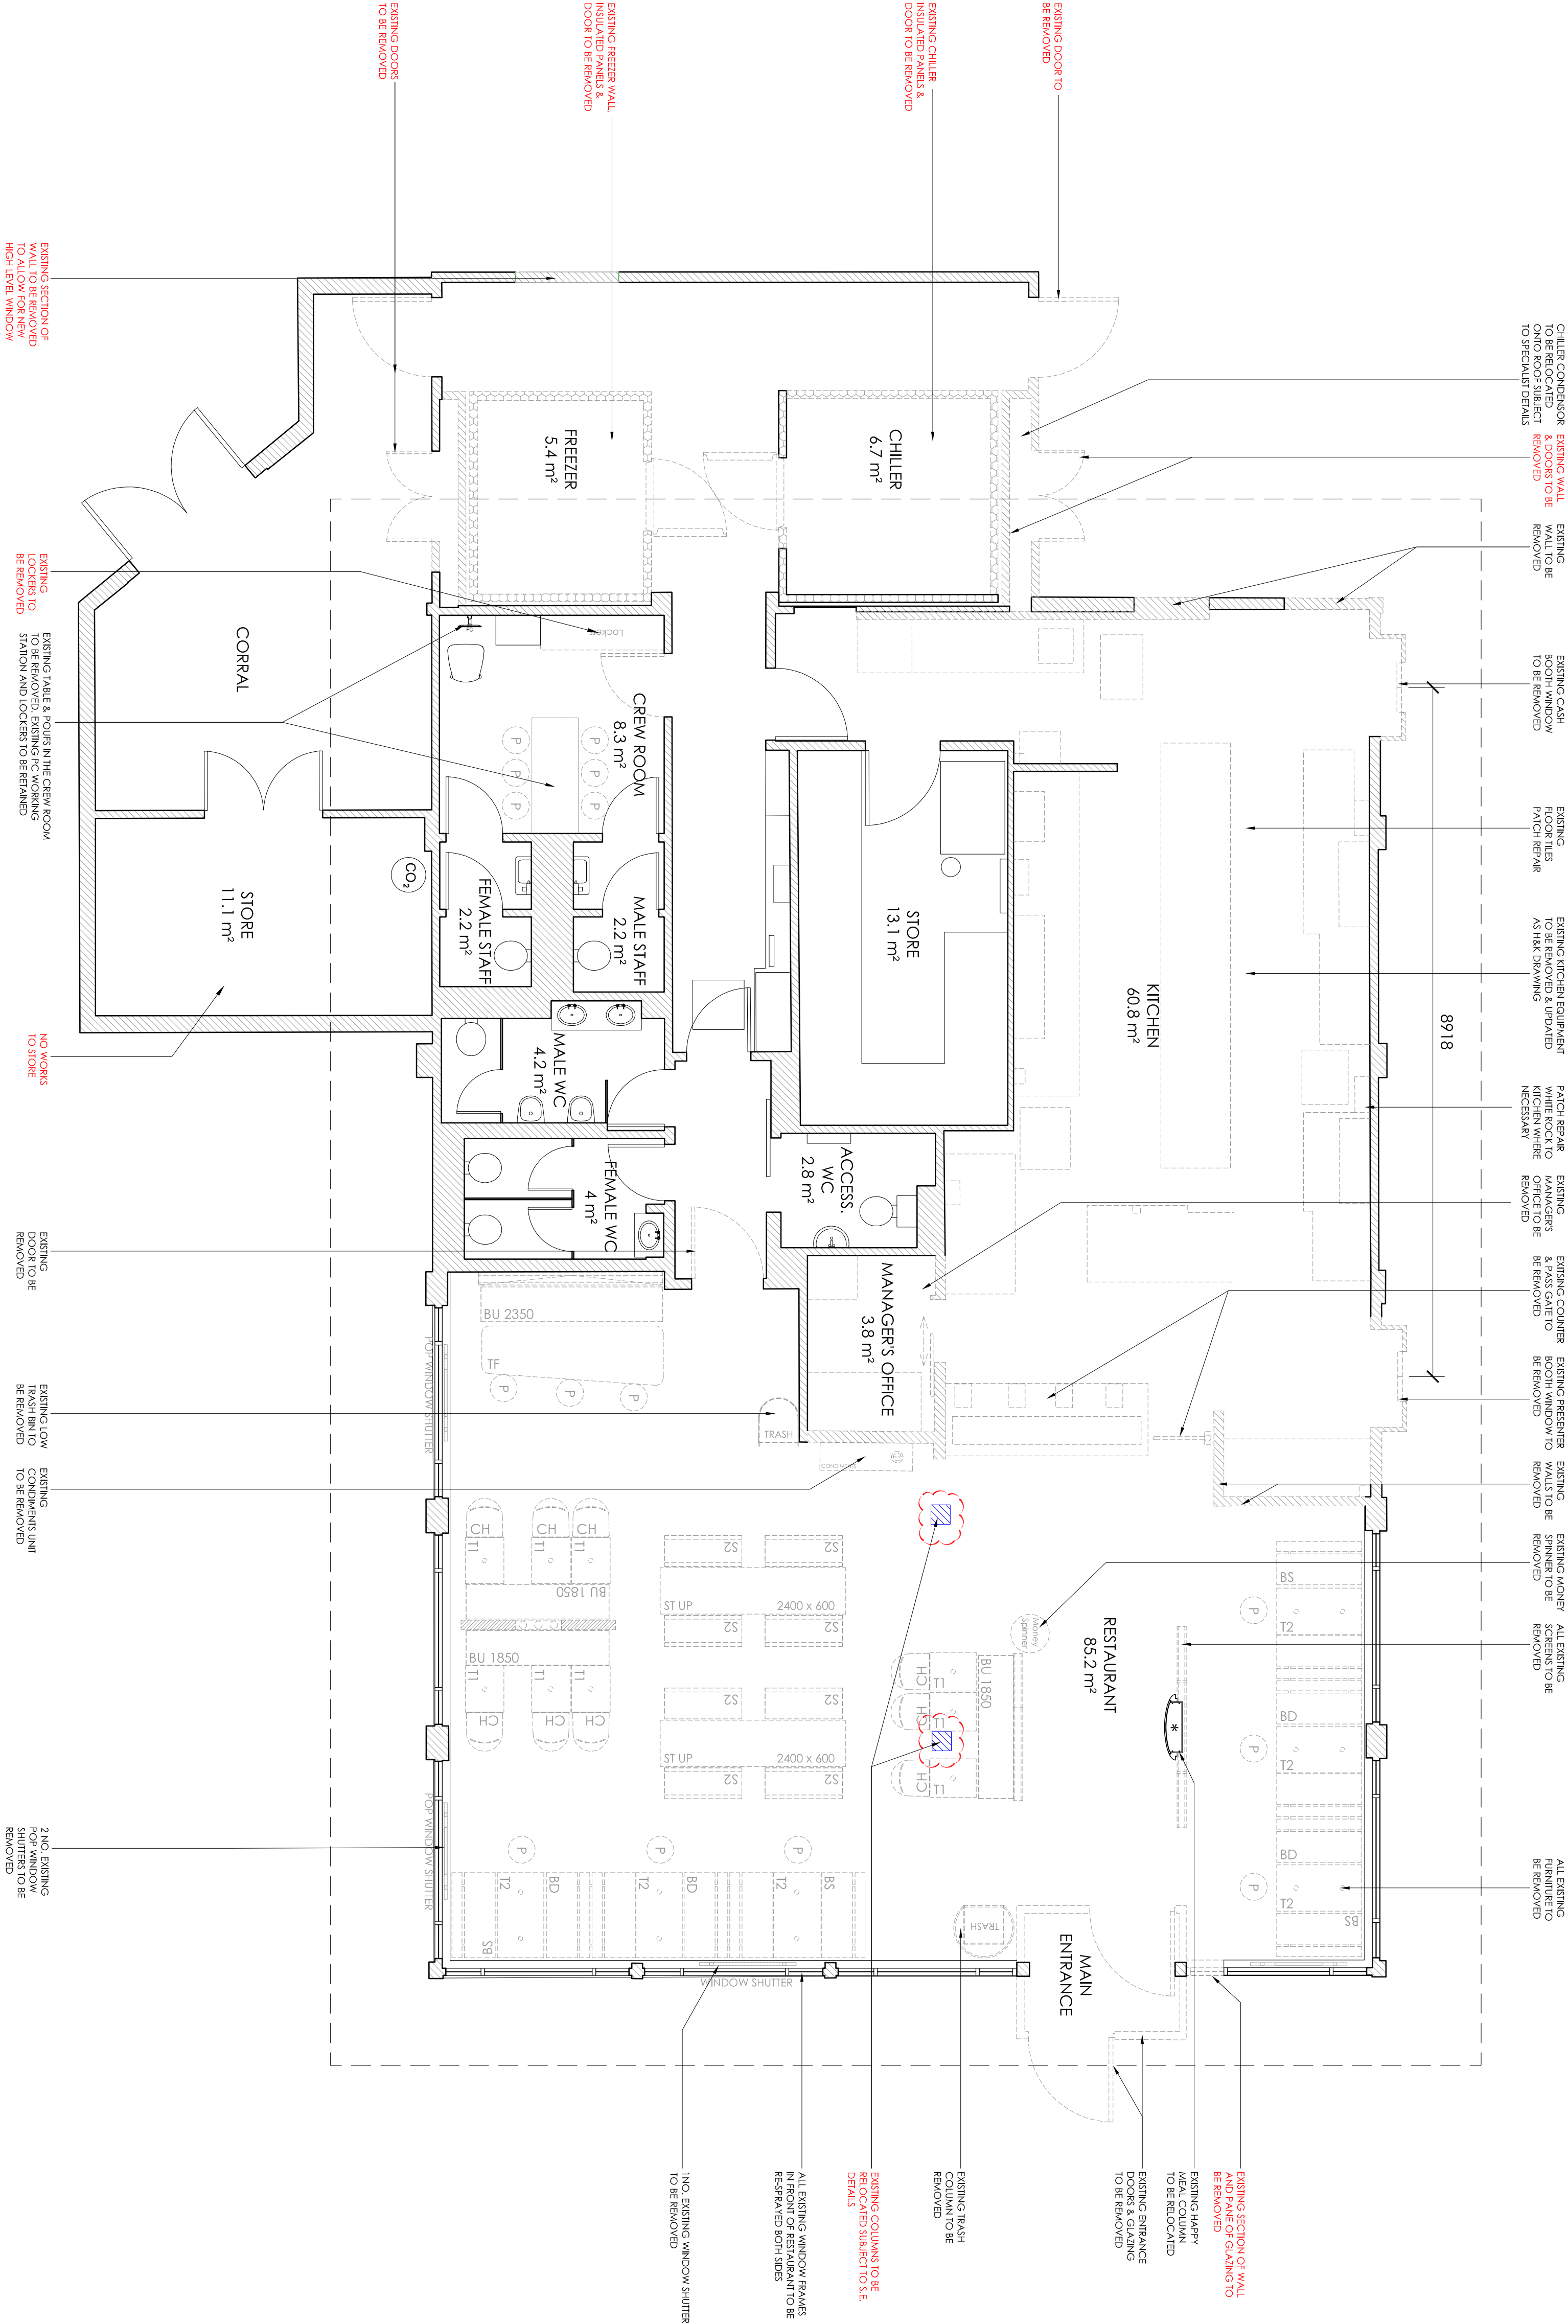

EXISTING GENERAL ARRANGEMENT PLAN 1:50

AREAS SCHEDULE	
EXISTING	TO
DRAWINGS BASED ON:	
SURVEY - 81506404192&reading Oxford Road	
Revised 10/07/20	

REIMAGE ALPHABET

EXISTING GENERAL ARRANGEMENT PLAN	
project	store
287 OXFORD ROAD	0787
READING	
date	16.06.17
scale	1:50
drawn	ES
checked	LG