


KEY	
	PH DEMISE (A4)
	LIGHT INDUSTRIAL (B1a)

Rev	Date	Revision	Date
Partner	Drawn	Drawn	Date
TM	ROR		27.02.18
Scale			
1:100 @ A2			
Project			
The Butler Pub, Reading			
Title			
Existing Block Plan			
Drawing No			
15191 002			
Status	Revision		
PLANNING	-		

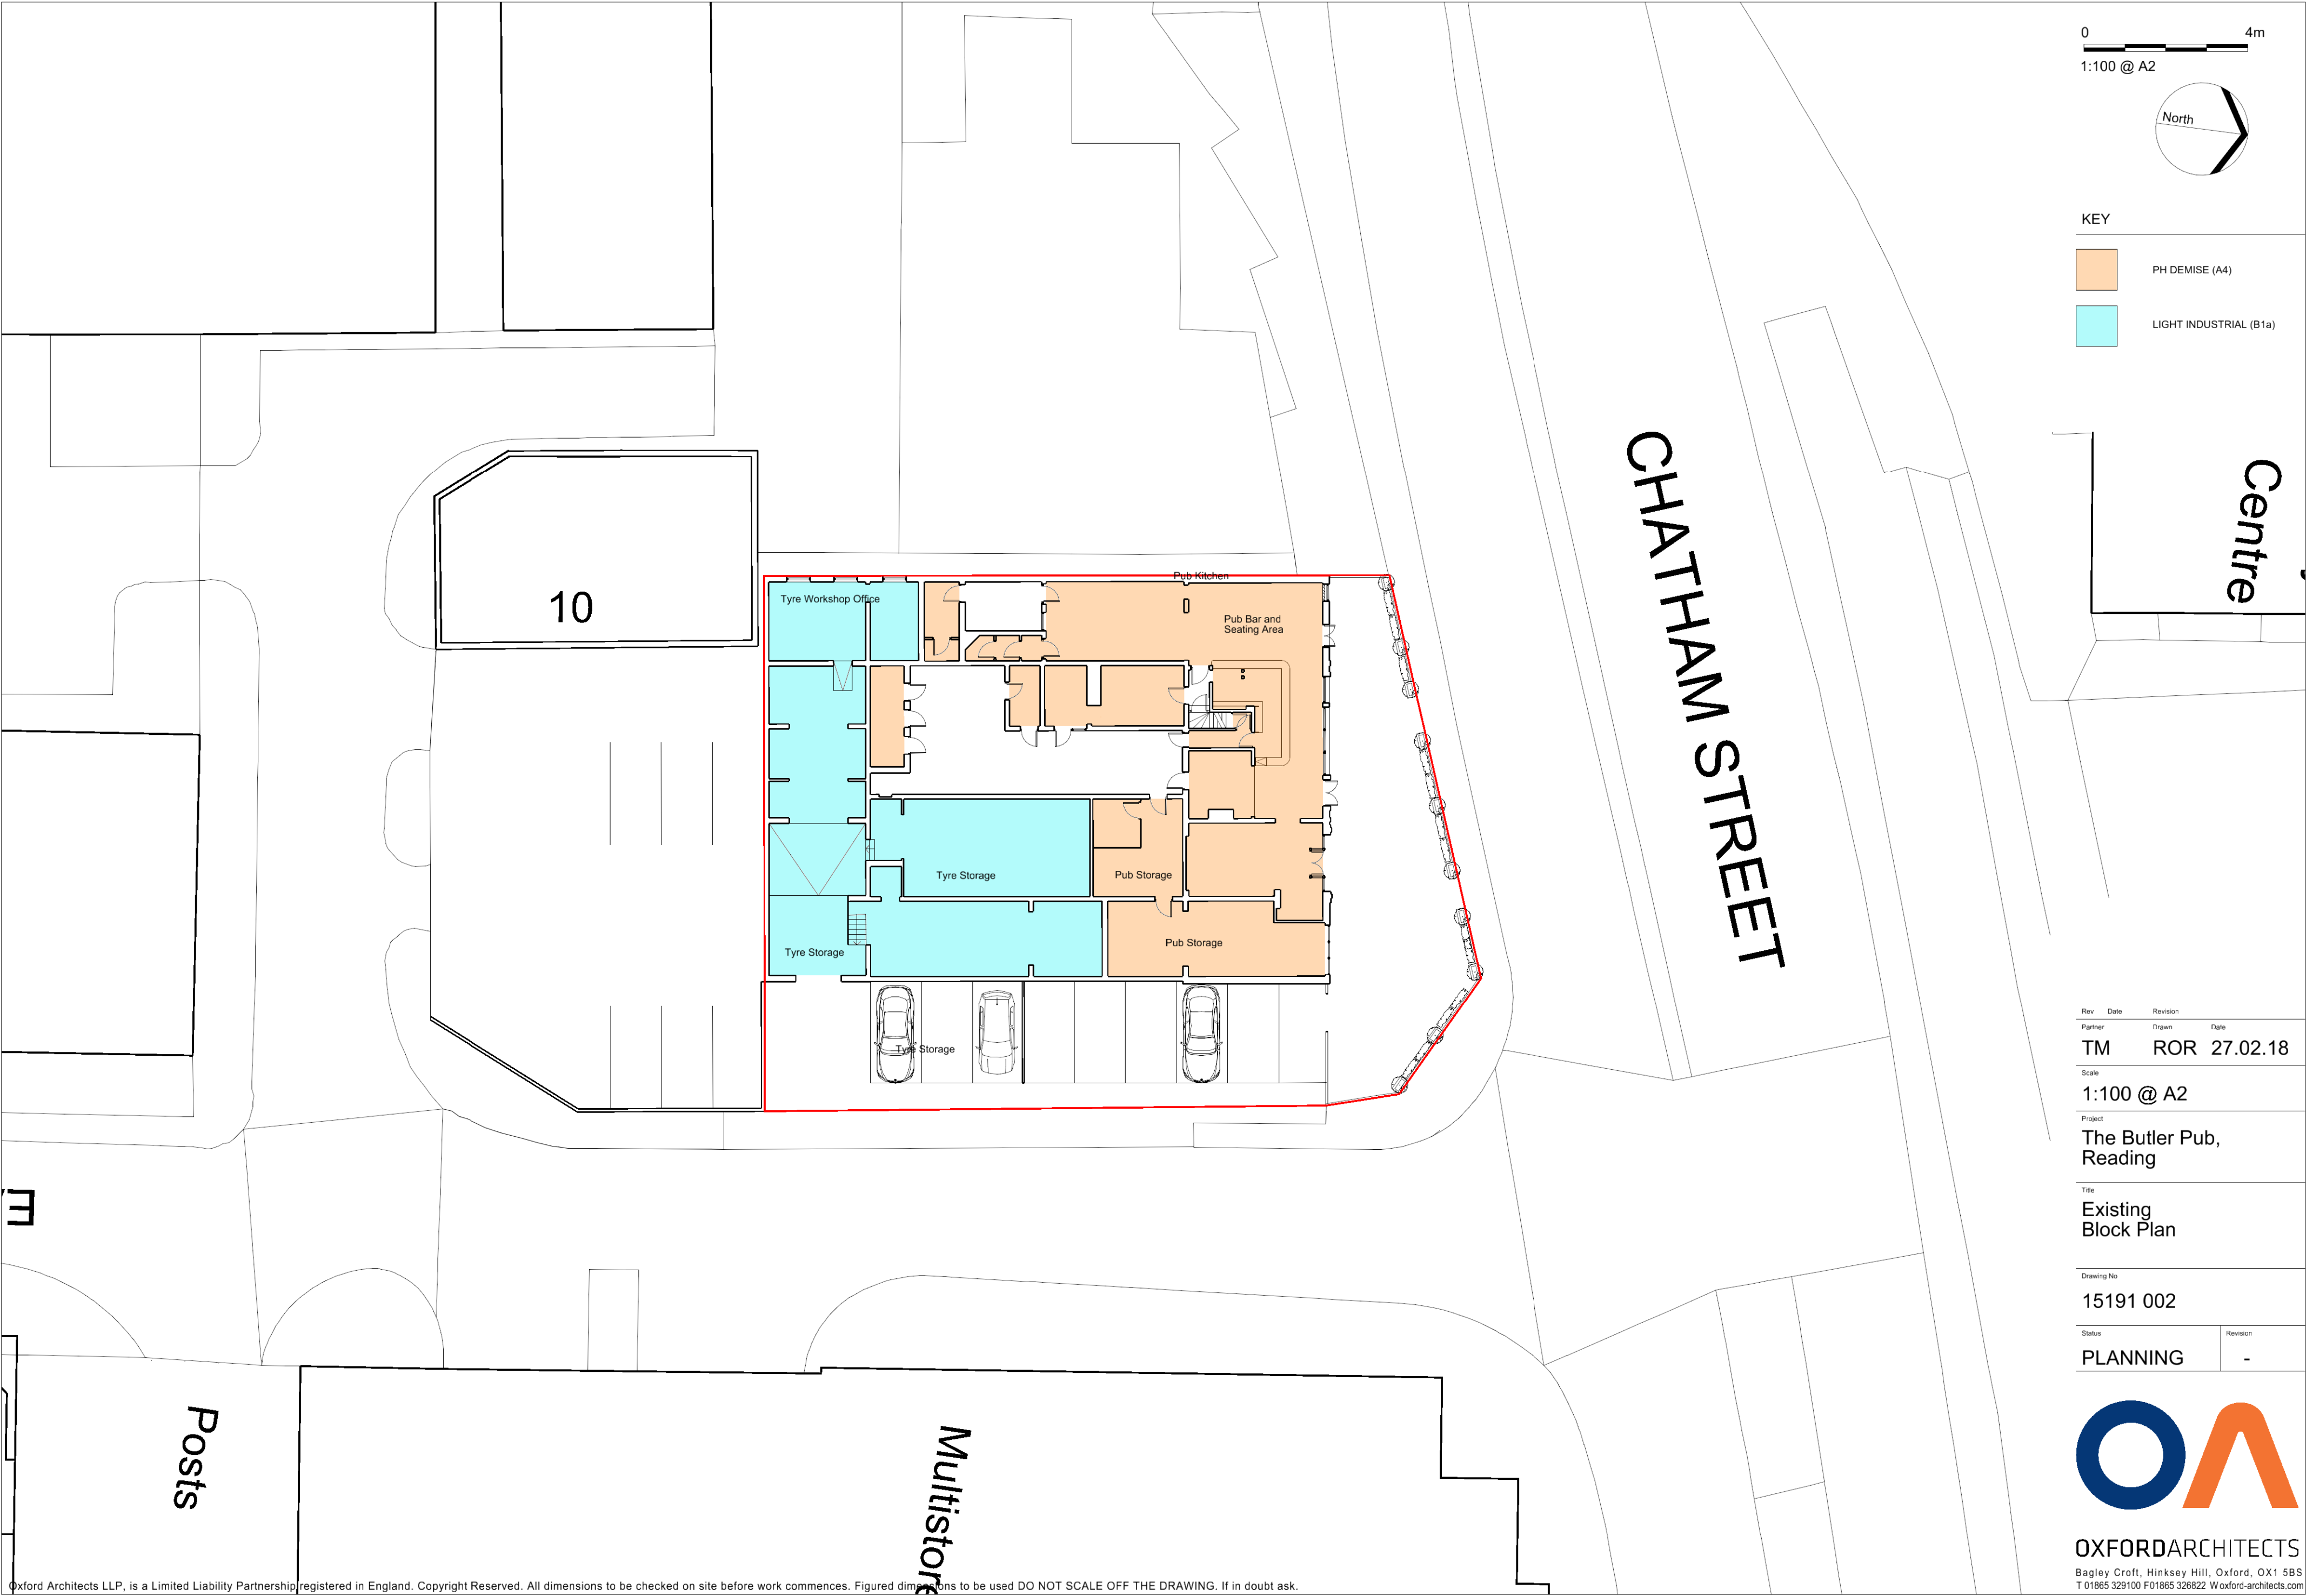

OXFORDARCHITECTS
Bagley Croft, Hinksey Hill, Oxford, OX1 5BS
T 01865 329100 F 01865 326822 W [oxford-architects.com](http://www.oxford-architects.com)