


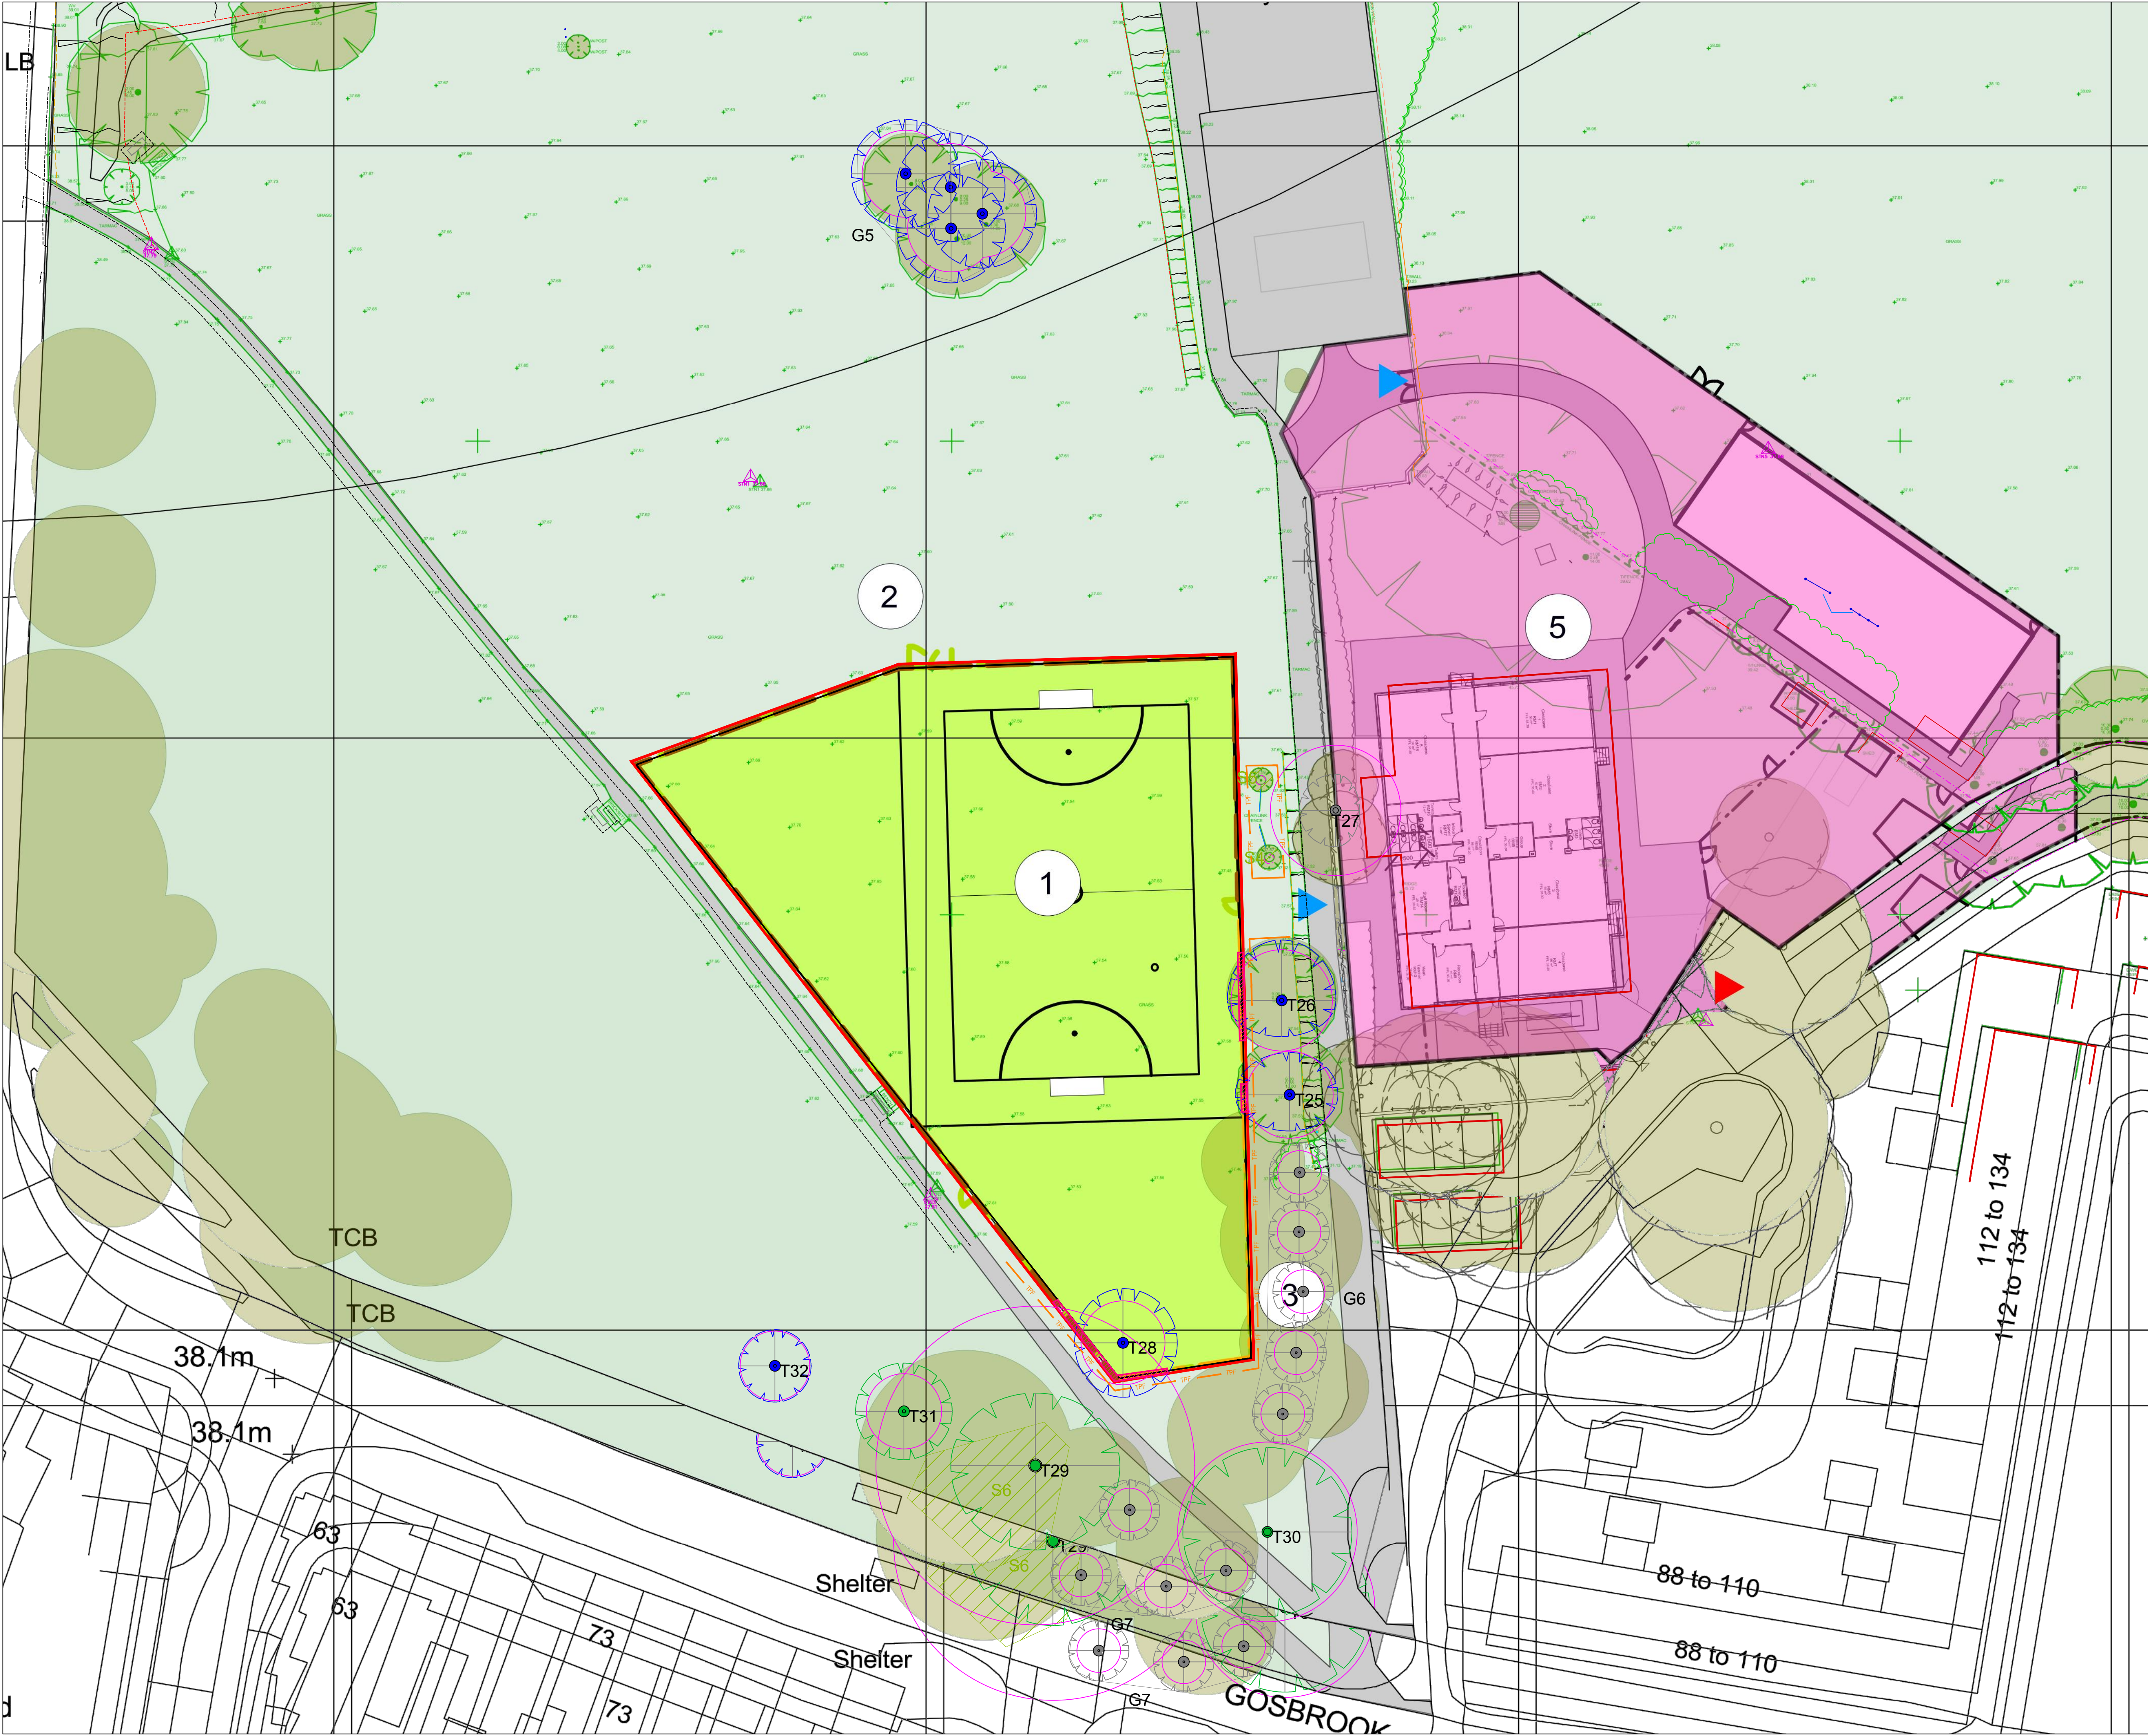

© 2015 RPS Group

Notes

1. This drawing has been prepared in accordance with the scope of RPS's appointment with its client and is subject to the terms and conditions of that appointment. RPS accepts no liability for any use of this document other than by its client and only for the purposes for which it was prepared and provided.
2. If received electronically it is the recipients responsibility to print to correct scale. Only written dimensions should be used.
3. This drawing should be read in conjunction with all other relevant drawings and specifications.

Legend

- Tree Position with Canopy Spread plus BS5837 Category A1, A2 or A3
- Tree Position with Canopy Spread plus BS5837 Category B1, B2 or B3
- Tree Position with Canopy Spread plus BS5837 Category C1, C2 or C3
- Tree Position with Canopy Spread plus BS5837 Category U
- T/G202 Tree / Group Number
- Root Protection Area - Based on Simple Radius from Tree
- Tree Group Area plus BS5837 Category A2
- Tree Group Area plus BS5837 Category B2
- Tree Group Area plus BS5837 Category C2
- Tree Group Area plus BS5837 Category U
- Shrubs / Young Trees
- S1 Shrubs / Young Tree Number
- Site Boundary
- High Visibility Barrier Mesh Anchored with Road Pins
- Section of Fencing Requiring Hand Dig

Rev	Description	By	Ckd	Date
Noble House, Capital Drive, Linford Wood, Milton Keynes, MK14 6QP T: 01908 669 898 E: rpsmk@rpsgroup.com Client READING BOROUGH COUNCIL Project THE HEIGHTS PRIMARY SCHOOL Title TREE PROTECTION PLAN Status ISSUE Scale 1:250 @A1 Date Created 02.07.18 Project Leader TF Drawn By TF Checked by BW Document Number JMK10024 RPS-FIGURE 2 Revision A Subsity S0 Project Number Originator Zone Level Type File Drawing Number rpsgroup.com/uk				