


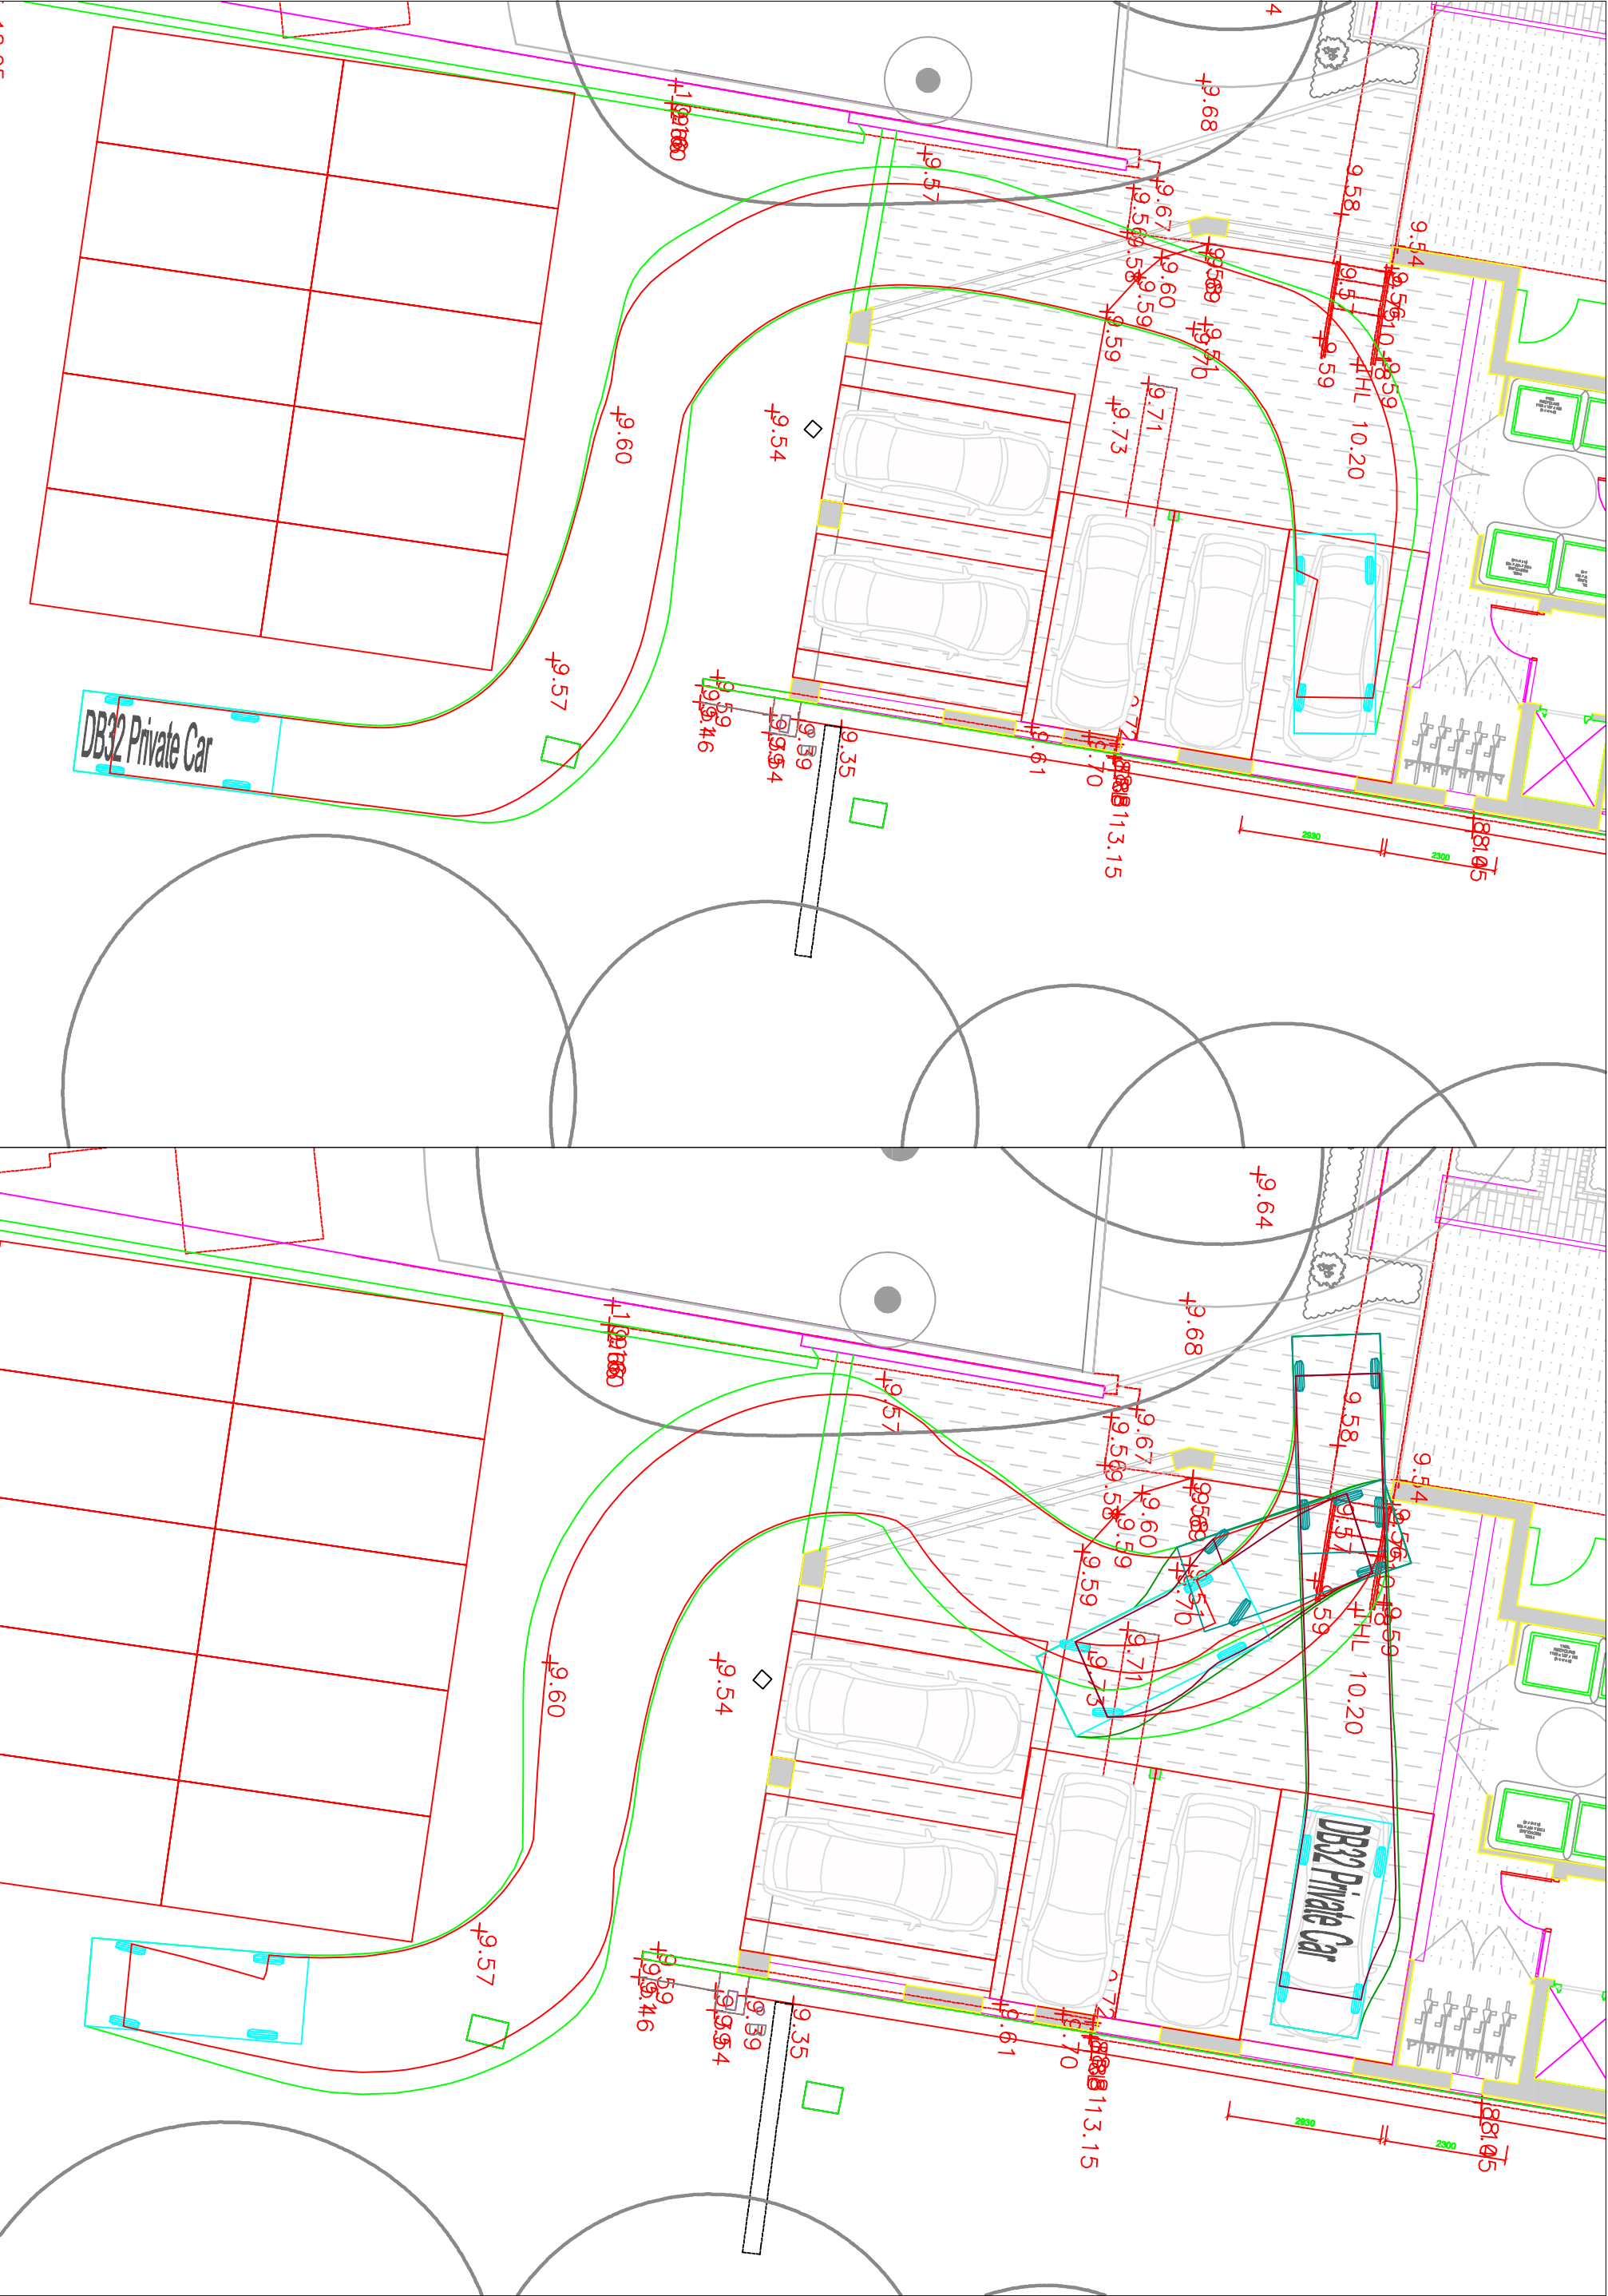

Mulberry House, 1a Eldon Road, Reading - Swept Path Analysis