


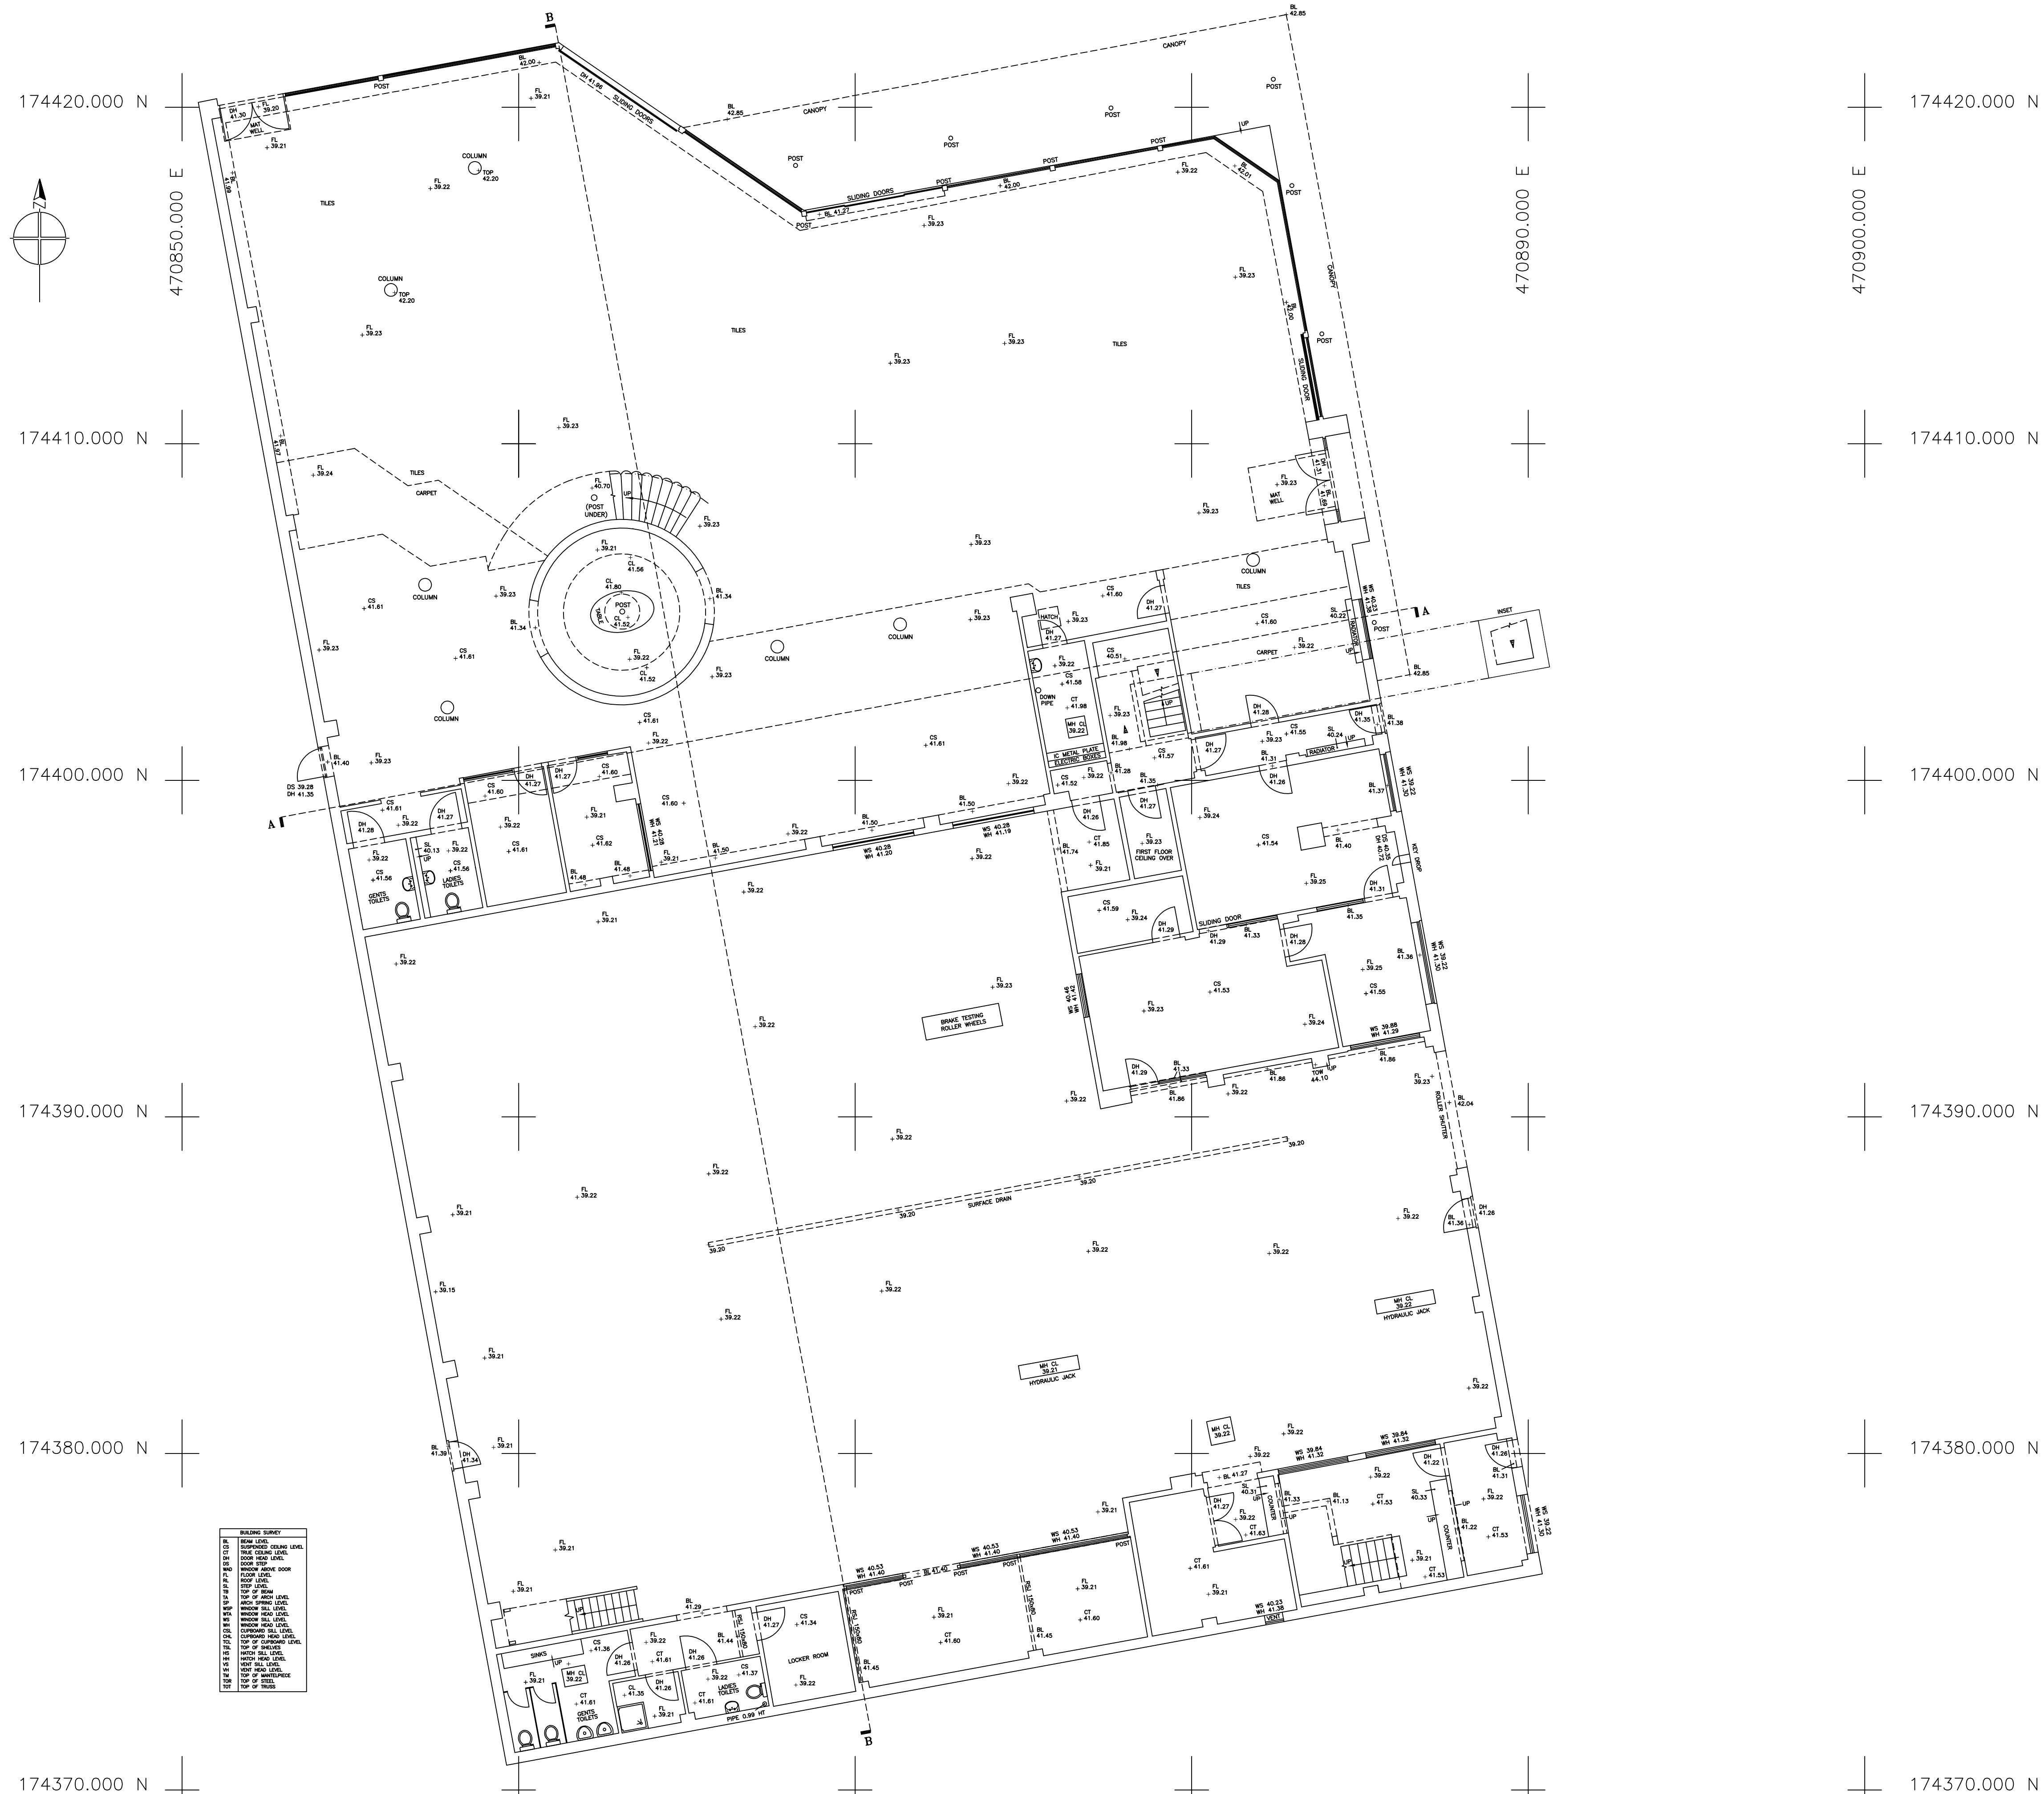

Drawing No. 95751.002 Revision

SURVEY LEGEND

GENERAL

AR	ASSUMED ROUTE	NB	NOTICE BOARD
AV	AR VALVE	NB	NAME-PLATE
BB	BOLSHA BEACON	OH	OVERHEAD
BB	BACKDROP	OSBM	ORNAMANCE SURVEY BENCH MARK
BB	BAY	PF	PENSTOCK
BH	BORSHOLE	PI	PEG
BHW	BROCK WALL	PI	PIPE
BL	BED LEVEL	PM	PARKING METER
BL	BELL	PO	POST
BOX	BOXING BOX	RB	RUBBERB BN
BS	BUS STOP	RD	ROADSIDE ELEV
CL	CHAINED LEVEL	RD	ROOF LEVEL
CL	COIL HOLE	RS	ROAD SIGN
CC	CONCRETE	RTW	RETAINING WALL
Corr	CORRUGATED	SAP	SAPLING
CS	COSING LEVEL	SC	SERVICE (UNDERTENDED)
CR	CROWN LEVEL	SO	SORTIFI LEVEL
CUL	CULVERT	SP	SIGN POST
DK	DOWN KERB	STN	STATION
DP	DOWN PIPE	STN	SURVEY STATION
EB	ELECTRICITY BOX	SV	SLURVE WATER
Electr	ELECTRICITY MANHOLE	SW	SURFACE WATER
EP	ELECTRICITY POLE	T.B	TREE BOLE
ER	EARTHING ROD	TBM	TEMPORARY BENCH MARK
EV	EVANS LEVEL	TCL	TELEPHONE BOX
FL	FIRE HYDRANT	TH	THAL HOLE
FM	FLOW METER	TL	TRAFFIC LIGHT
FW	FULL OF WATER	TMH	TELECOMMUNICATIONS MANHOLE
FW	FOUL WATER	TL	TELEGRAPH POLE
GL	GRADING LEVEL	TS	TREE STUMP
GP	GATE POST	TH	THRESHOLD LEVEL
GU	GULLY	TV	CABLE TELEVISION MANHOLE
GV	GRASS VALVE	U/G	UNDERGROUND
H	HIGH	UTL	UNABLE TO UTIL
H	HEADWALL	VA	VALVE
IBO	ILLUMINATED BOLLARD	VP	VENT PIPE
IC	INSPECTION CHAMBER	W	WIDE
IG	INSULTER LEVEL	WL	WATER LEVEL
KG	KERB INLET GULLY	W	WATER
LB	LETTER BOX	WO	WASH OUT
LH	LAMP HOLE	WO	WASH POST
LP	LAMP POST	WV	WATER VALVE
LI	LAMP		
MI	MANHOLE		
MW	MANHOLE POST		
ML	MEDIA LEVEL		
MP	MILE POST		
MS	MILE STONE		

FENCE TYPES

DWF	BARBED WIRE FENCE	INF	INTERVIEW FENCE
CBF	CHAIN BORDERED FENCE	LUF	LARCH LAMP FENCE
CF	CHAINKINK FENCE	POF	POST & CHAIN FENCE
CF	CHAINKINK FENCE	RF	RAIL FENCE
OWF	CRISTON PALING FENCE	PWF	POST & WIRE FENCE
IRF	IRON RAILING FENCE	TR	TRELLIS

TREE TYPES

AA	ASH	EM	ELM	PD	POLLARDED
AD	ACDER	FR	FR	PR	POPLAR
AK	KORR	H	HORNBEAM	RR	REDWOOD
AL	ALDER	HC	HORSE CHESTNUT	SR	SPRING BIRCH
AP	APPLE	HN	HAWTHORN	SC	SWEET CHESTNUT
BA	BACCH	HT	HOLLY	SY	SYCAMORE
CE	CERRY	LA	LARCH	WB	WHITEBARK
CO	CONIFER	LE	LEME	WT	WALNUT
CR	CRAB	LN	LONDON PINE	WW	WILLOW
CP	CYPRESS	ME	MABLE	YW	YEW
DO	DOG	OK	OK		
ED	ELDER	PE	PINE		


TYPE/DIAMETER/HEIGHT

CO/45/25

BUILDING SURVEY

BL	BEAM LEVEL	ARCH	WINDOW
CR	TRUE CEILING LEVEL	WSP	WINDOW SILL LEVEL
CS	CUSPIDE CEILING LEVEL	WT	WINDOW HEAD LEVEL
DD	DOOR DEEP LEVEL	WS	WINDOW SILL LEVEL
DS	DOOR DEEP LEVEL	WU	WINDOW HEAD LEVEL
DW	DOWN ARCADE DOOR	CSL	CUPBOARD SILL LEVEL
FL	FLOOR LEVEL	CU	CUPBOARD HEAD LEVEL
RL	ROOF LEVEL	TCL	TOP OF CUPBOARD LEVEL
SL	STEP LEVEL	TSL	TOP OF SHELVE
TD	TOP OF BEAM	HS	HATCH SILL LEVEL
TA	TOP OF BEAM	HW	HATCH HEAD LEVEL
SP	ARCH SPRING LEVEL	VS	VENT SILL LEVEL
	RADIATOR	VH	VENT HEAD LEVEL
		WT	TOP OF MANTELPICE

▲ ▲ ▲ ▲ ▲ BEAM (CEILING C/FLOOR F/WALL W OR ROOF R) SLOPES DOWN

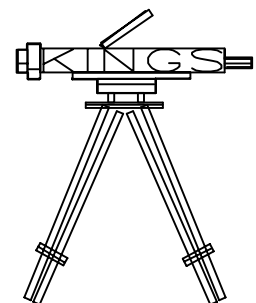

LEVELLING NOTES

ALL LEVELS AND GRID ARE BASED ON NATIONAL GRID
CO-ORDINATES FIXED BY GPS.

ALL KERB LEVELS ARE TAKEN IN CHANNEL.

Rev.	Date	Description	By

KINGS
Land and Architectural Surveyors

KINGS Land Surveyors Limited
Granary House, 18a North Street, Leatherhead, Surrey. KT22 7AW
Tel. 01372 362059 Fax. 01372 363059
Email mail@kingslandsurveyors.co.uk Web www.kingslandsurveyors.co.uk

Project title
GREENOAKS MERCEDES BENZ
26 RICHFIELD AVENUE
READING, RG1 8EQ

Drawing title

GROUND FLOOR

GREENOAKS LIMITED

Scales		1:100	Drawn by	AAC	Sheet size	A1
Surveyed by	NMP	Checked by	NMP	Approved by	AK	Date AUG 2014
Drawing No.					Revision	
95751.0002						