



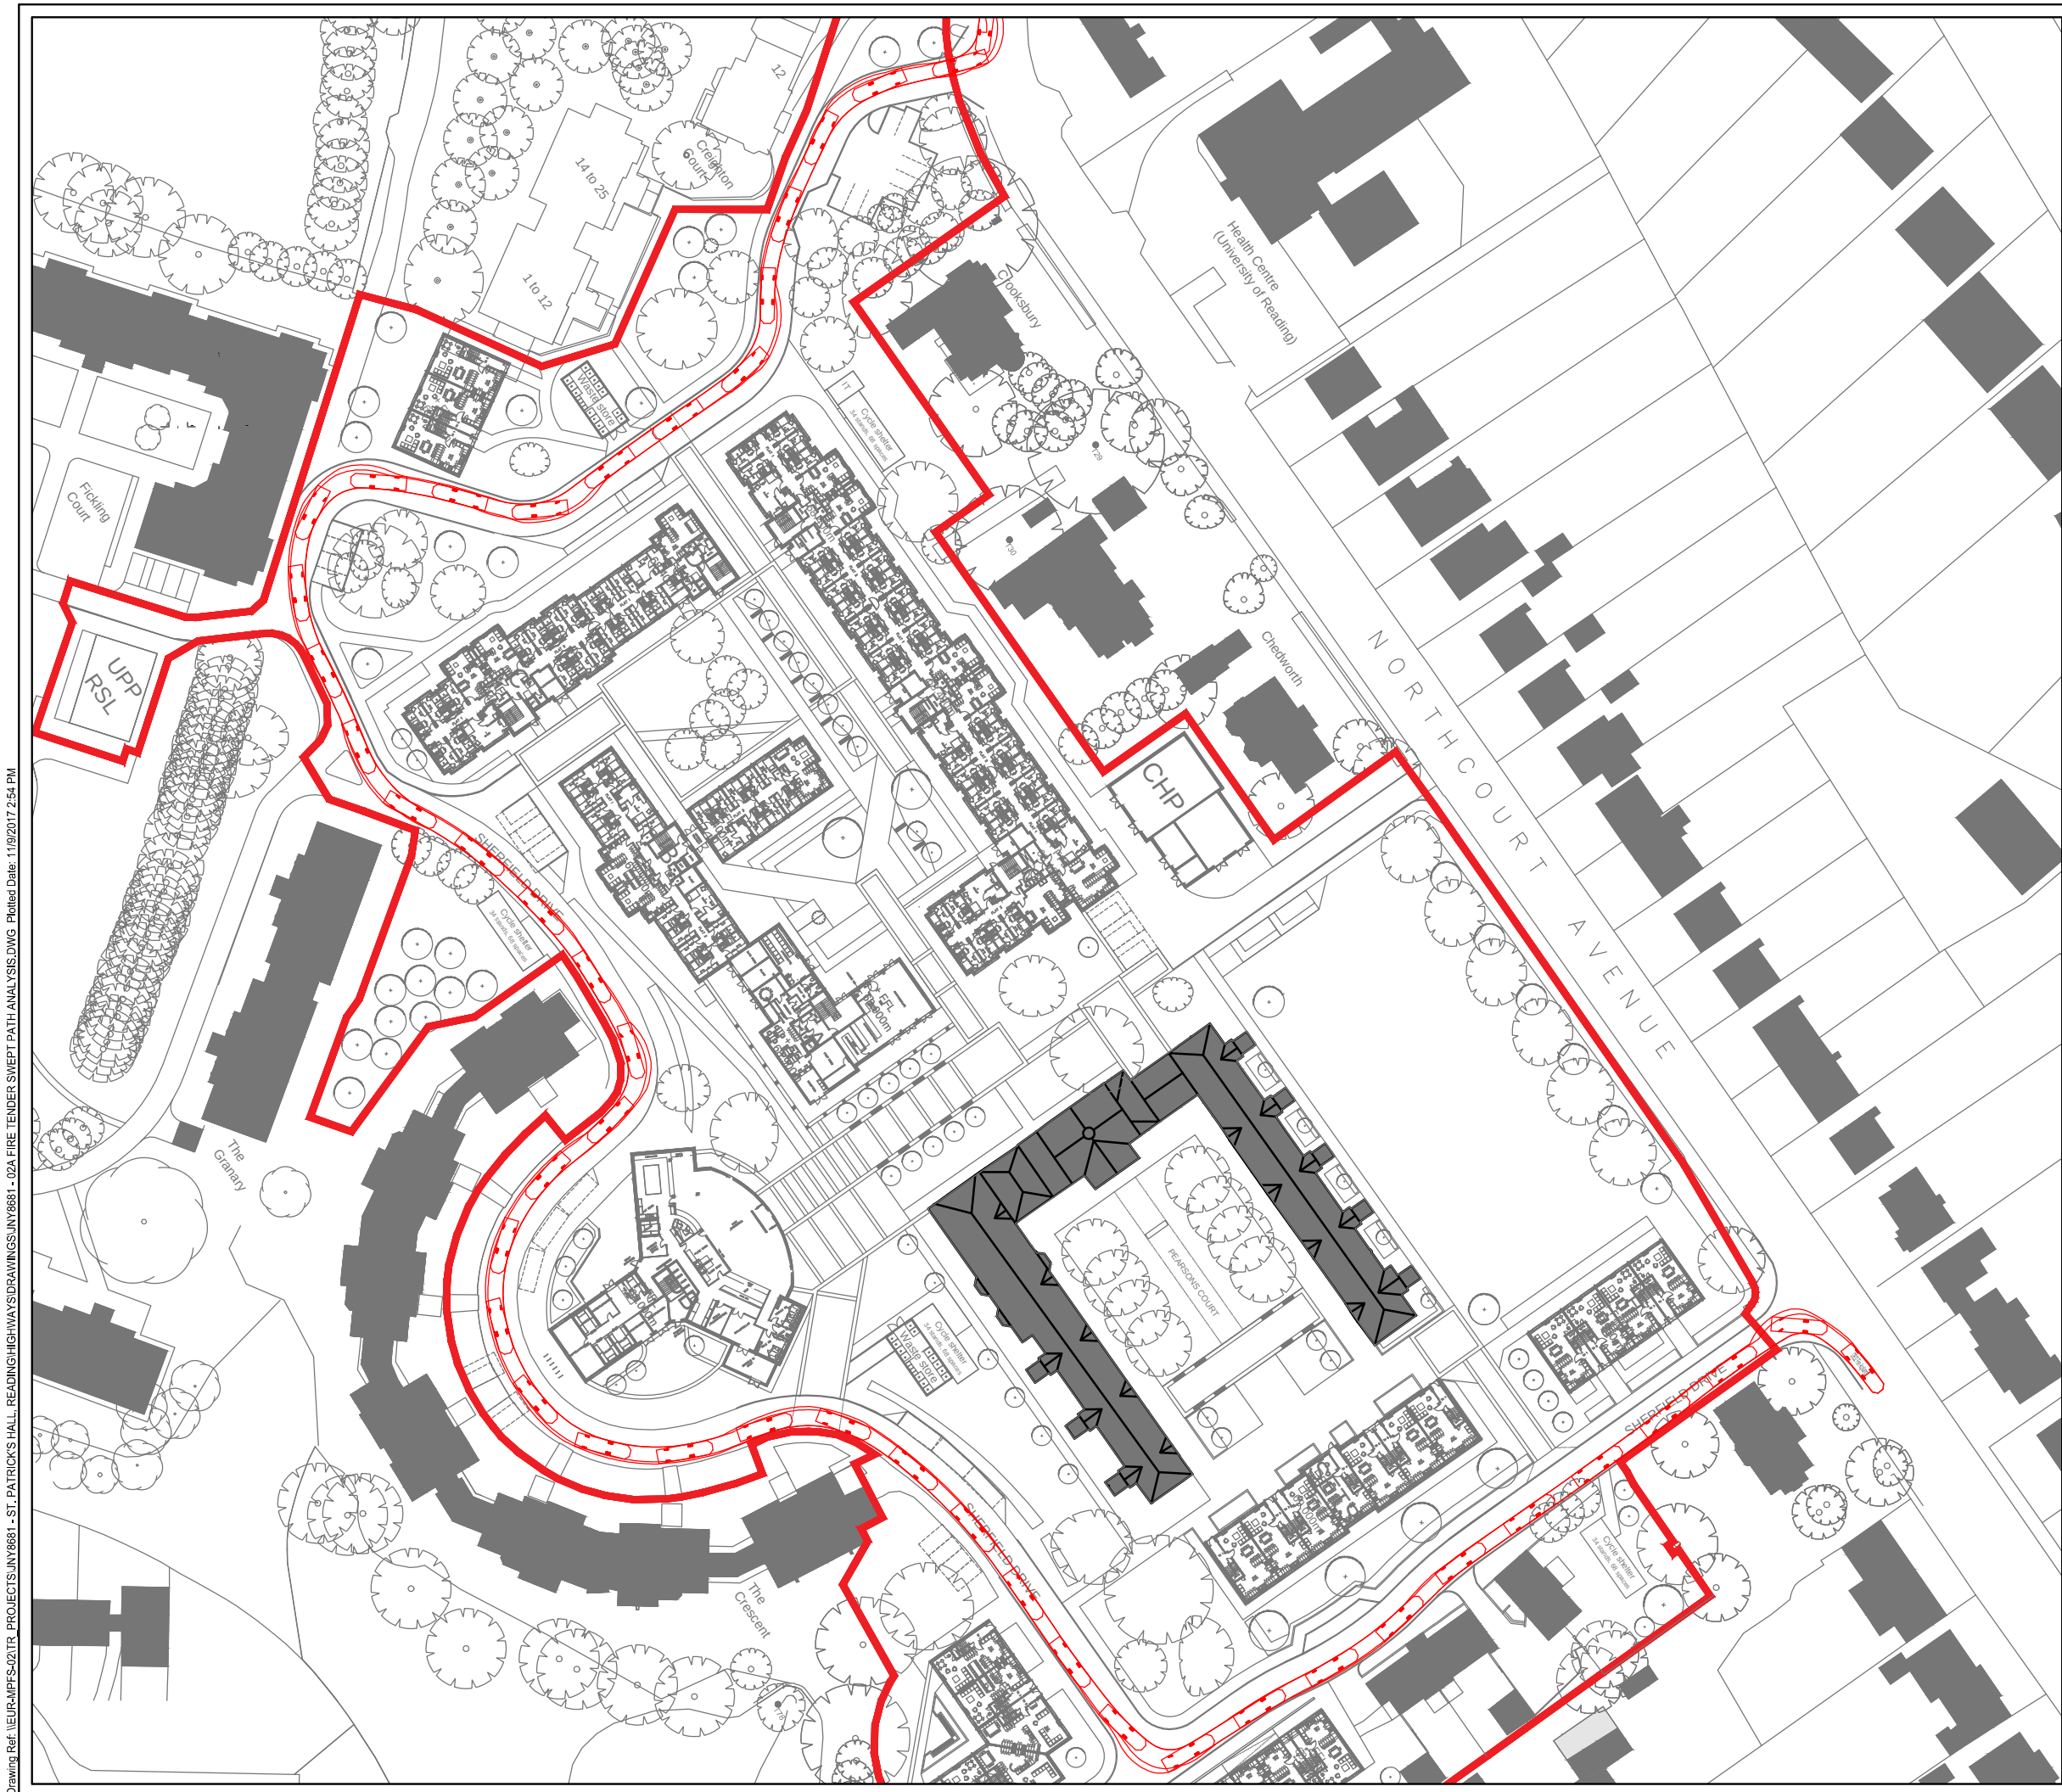

- NOTES
1. This drawing has been prepared in accordance with the scope of RPS's appointment with its client and is subject to the terms and conditions of that appointment. RPS accepts no liability for any use of this document other than by its client and only for the purposes for which it was prepared and provided.
 2. If received electronically it is the recipients responsibility to print to correct scale. Only written dimensions should be used. DO NOT SCALE.

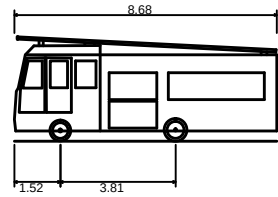

DB32 Fire Appliance	
Overall Length	8.680m
Overall Width	2.180m
Overall Body Height	3.452m
Min Body Ground Clearance	0.337m
Max Track Width	2.121m
Lock to Lock Time	6.00s
Kerb to Kerb Turning Radius	7.910m

Rev	Description	Date	Initial	Checked



20 Milton Park
Abingdon, Oxfordshire, OX14 4SH.
T: +44(0)1235 432 190 E: transport@rpsgroup.com F: +44(0)1235 834 698

Client University Partnerships Programme

Project St. Patrick's Hall, Reading

Title Fire Tender Swept Path Analysis

Status	Drawn By	Checked by
For Information	CIL	CIL
Project Number	Scale @ A3	Date Created
JNY9241	1:1000	09/11/17

Drawing Number	Rev
JNY9421 - 02	

APPENDIX 10: PARKING SURVEY RESULTS

1510 34 READING



PARKING BEATS

LOCATION: READING

Zone	Street	Side of Road	Restriction	Parking Permitted	Length (m)	Total No Bays Theoretical (1 Bay = 5Mtr)	Bays Unavailable	DATE: 11TH NOV 2015		DATE: 16TH DEC 2015	
								TIME: 01:00		TIME: 03:00	
								No Cars	No Spaces Available	No Cars	No Spaces Available
1	WELLINGTON AVENUE	NORTH	NO RESTRICTIONS	YES	4.7	0	0 - ON JUNCTION	0	0	0	0
2	WELLINGTON AVENUE	NORTH	DROP KERB	NO	5.1	0		0	0	0	0
3	WELLINGTON AVENUE	NORTH	NO RESTRICTIONS	YES	40.6	8		1	6	1	5
4	WELLINGTON AVENUE	NORTH	DROP KERB	NO	6.7	0		0	0	0	0
5	WELLINGTON AVENUE	NORTH	NO RESTRICTIONS	YES	5.6	1		0	1	0	1
6	WELLINGTON AVENUE	NORTH	DROP KERB	NO	5.5	0		0	0	0	0
7	WELLINGTON AVENUE	NORTH	NO RESTRICTIONS	YES	38.4	7		0	7	1	6
8	WELLINGTON AVENUE	NORTH	DROP KERB	NO	5.1	0		0	0	0	0
9	WELLINGTON AVENUE	NORTH	NO RESTRICTIONS	YES	3.5	0		0	0	0	0
10	WELLINGTON AVENUE	NORTH	DOUBLE YELLOW LINES	NO	11.7	0		0	0	0	0
						16		1	14	2	12
11	NORTHCOURT AVENUE	EAST	DOUBLE YELLOW LINES	NO	10.6	0		0	0	0	0
12	NORTHCOURT AVENUE	EAST	NO RESTRICTIONS	YES	14.9	2		1	1	0	2
13	NORTHCOURT AVENUE	EAST	DROP KERB	NO	5.1	0		0	0	0	0
14	NORTHCOURT AVENUE	EAST	NO RESTRICTIONS	YES	10.9	2		0	2	1	1
15	NORTHCOURT AVENUE	EAST	DROP KERB	NO	3.8	0		0	0	0	0
16	NORTHCOURT AVENUE	EAST	NO RESTRICTIONS	YES	8.6	1		0	1	0	1
17	NORTHCOURT AVENUE	EAST	DROP KERB	NO	3.8	0		0	0	0	0
18	NORTHCOURT AVENUE	EAST	NO RESTRICTIONS	YES	5.2	1		0	1	0	1
19	NORTHCOURT AVENUE	EAST	DROP KERB	NO	7.8	0		0	0	0	0
20	NORTHCOURT AVENUE	EAST	NO RESTRICTIONS	YES	18.5	3		0	3	0	3
21	NORTHCOURT AVENUE	EAST	DROP KERB	NO	6.7	0		0	0	0	0
22	NORTHCOURT AVENUE	EAST	NO RESTRICTIONS	YES	13	2		0	2	0	2
23	NORTHCOURT AVENUE	EAST	DROP KERB	NO	8.8	0		0	0	0	0
24	NORTHCOURT AVENUE	EAST	NO RESTRICTIONS	YES	14	2		1	1	1	1
25	NORTHCOURT AVENUE	EAST	DROP KERB	NO	5.3	0		0	0	0	0
26	NORTHCOURT AVENUE	EAST	NO RESTRICTIONS	YES	8.1	1		0	1	0	1
27	NORTHCOURT AVENUE	EAST	DROP KERB	NO	5.4	0		0	0	0	0
28	NORTHCOURT AVENUE	EAST	NO RESTRICTIONS	YES	5.5	1		0	1	0	1
29	NORTHCOURT AVENUE	EAST	DROP KERB	NO	4.6	0		0	0	0	0
30	NORTHCOURT AVENUE	EAST	NO RESTRICTIONS	YES	6.4	1		0	1	0	1
31	NORTHCOURT AVENUE	EAST	SINGLE YELLOW LINE / DROP KERB	NO	6.5	0		0	0	0	0
32	NORTHCOURT AVENUE	EAST	SINGLE YELLOW LINE	YES	5.4	1		0	1	0	1
33	NORTHCOURT AVENUE	EAST	SINGLE YELLOW LINE / DROP KERB	NO	4.5	0		0	0	0	0
34	NORTHCOURT AVENUE	EAST	SINGLE YELLOW LINE	YES	6.6	1		0	1	0	1
35	NORTHCOURT AVENUE	EAST	SINGLE YELLOW LINE / DROP KERB	NO	4.5	0		0	0	0	0
36	NORTHCOURT AVENUE	EAST	SINGLE YELLOW LINE	YES	7	1		0	1	0	1
37	NORTHCOURT AVENUE	EAST	SINGLE YELLOW LINE / DROP KERB	NO	3.8	0		0	0	0	0
38	NORTHCOURT AVENUE	EAST	SINGLE YELLOW LINE	YES	7	1		0	1	0	1
39	NORTHCOURT AVENUE	EAST	SINGLE YELLOW LINE / DROP KERB	NO	4.2	0		0	0	0	0
40	NORTHCOURT AVENUE	EAST	SINGLE YELLOW LINE	YES	6.2	1		0	1	0	1
41	NORTHCOURT AVENUE	EAST	SINGLE YELLOW LINE / DROP KERB	NO	4.7	0		0	0	0	0
42	NORTHCOURT AVENUE	EAST	SINGLE YELLOW LINE	YES	6.5	1		0	1	0	1

PARKING BEATS

LOCATION: READING

Zone	Street	Side of Road	Restriction	Parking Permitted	Length (m)	Total No Bays Theoretical (1 Bay = 5Mtr)	Bays Unavailable	DATE: 11TH NOV 2015		DATE: 16TH DEC 2015	
								TIME: 01:00		TIME: 03:00	
								No Cars	No Spaces Available	No Cars	No Spaces Available
43	NORTHCOURT AVENUE	EAST	SINGLE YELLOW LINE / DROP KERB	NO	5.3	0		0	0	0	0
44	NORTHCOURT AVENUE	EAST	SINGLE YELLOW LINE	YES	6.4	1		0	1	0	1
45	NORTHCOURT AVENUE	EAST	SINGLE YELLOW LINE / DROP KERB	NO	4.3	0		0	0	0	0
46	NORTHCOURT AVENUE	EAST	SINGLE YELLOW LINE	YES	2.1	0		0	0	0	0
47	NORTHCOURT AVENUE	EAST	SINGLE YELLOW LINE / DROP KERB	NO	3.6	0		0	0	0	0
48	NORTHCOURT AVENUE	EAST	SINGLE YELLOW LINE	YES	11.7	2		0	2	0	2
49	NORTHCOURT AVENUE	EAST	SINGLE YELLOW LINE / DROP KERB	NO	3.7	0		0	0	0	0
50	NORTHCOURT AVENUE	EAST	SINGLE YELLOW LINE	YES	8.1	1		0	1	0	1
51	NORTHCOURT AVENUE	EAST	SINGLE YELLOW LINE / DROP KERB	NO	3.7	0		0	0	0	0
52	NORTHCOURT AVENUE	EAST	SINGLE YELLOW LINE	YES	2.1	0		0	0	0	0
53	NORTHCOURT AVENUE	EAST	SINGLE YELLOW LINE / DROP KERB	NO	4	0		0	0	0	0
54	NORTHCOURT AVENUE	EAST	SINGLE YELLOW LINE	YES	8.8	1		0	1	0	1
55	NORTHCOURT AVENUE	EAST	DROP KERB	NO	7.7	0		0	0	0	0
56	NORTHCOURT AVENUE	EAST	2 HOUR RESTRICTION	YES	20.2	4		0	4	0	4
57	NORTHCOURT AVENUE	EAST	DOUBLE YELLOW LINES	NO	54.9	0		0	0	0	0
58	NORTHCOURT AVENUE	EAST	DOUBLE YELLOW LINES	NO	34.8	0		0	0	0	0
59	NORTHCOURT AVENUE	EAST	2 HOUR RESTRICTION - DROP KERB	NO	4.8	0		0	0	0	0
60	NORTHCOURT AVENUE	EAST	2 HOUR RESTRICTION	YES	5.6	1		0	1	0	1
61	NORTHCOURT AVENUE	EAST	2 HOUR RESTRICTION - DROP KERB	NO	4.5	0		0	0	0	0
62	NORTHCOURT AVENUE	EAST	2 HOUR RESTRICTION	YES	9.7	1		0	1	0	1
63	NORTHCOURT AVENUE	EAST	2 HOUR RESTRICTION - DROP KERB	NO	14.1	0		0	0	0	0
64	NORTHCOURT AVENUE	EAST	2 HOUR RESTRICTION	YES	33	6		1	4	0	6
65	NORTHCOURT AVENUE	EAST	DOUBLE YELLOW LINES	NO	19.5	0		0	0	0	0
						39		3	35	2	37
66	NORTHCOURT AVENUE	WEST	DOUBLE YELLOW LINES	NO	21.1	0		0	0	0	0
67	NORTHCOURT AVENUE	WEST	SINGLE YELLOW LINE	YES	5.3	1		0	1	0	1
68	NORTHCOURT AVENUE	WEST	SINGLE YELLOW LINE / DROP KERB	NO	4.9	0		0	0	0	0
69	NORTHCOURT AVENUE	WEST	SINGLE YELLOW LINE	YES	19.2	3		0	3	0	3
70	NORTHCOURT AVENUE	WEST	SINGLE YELLOW LINE / DROP KERB	NO	4.7	0		0	0	0	0
71	NORTHCOURT AVENUE	WEST	SINGLE YELLOW LINE	YES	6.1	1		0	1	0	1
72	NORTHCOURT AVENUE	WEST	SINGLE YELLOW LINE / DROP KERB	NO	10.4	0		0	0	0	0
73	NORTHCOURT AVENUE	WEST	2 HOUR RESTRICTION	YES	10.2	2		0	2	0	2
74	NORTHCOURT AVENUE	WEST	2 HOUR RESTRICTION - DROP KERB	NO	5.3	0		0	0	0	0
75	NORTHCOURT AVENUE	WEST	2 HOUR RESTRICTION	YES	8.6	1		0	1	0	1
76	NORTHCOURT AVENUE	WEST	2 HOUR RESTRICTION - DROP KERB	NO	10.4	0		0	0	0	0
77	NORTHCOURT AVENUE	WEST	2 HOUR RESTRICTION	YES	13.4	2		0	2	0	2
78	NORTHCOURT AVENUE	WEST	DOUBLE YELLOW LINES	NO	13.3	0		0	0	0	0
79	NORTHCOURT AVENUE	WEST	DOUBLE YELLOW LINES	NO	98.2	0		0	0	0	0
80	NORTHCOURT AVENUE	WEST	2 HOUR RESTRICTION	YES	15	3		0	3	0	3
81	NORTHCOURT AVENUE	WEST	2 HOUR RESTRICTION - DROP KERB	NO	6.5	0		0	0	0	0
82	NORTHCOURT AVENUE	WEST	2 HOUR RESTRICTION	YES	22.1	4		1	3	0	4
83	NORTHCOURT AVENUE	WEST	DOUBLE YELLOW LINES	NO	15.4	0		0	0	0	0
84	NORTHCOURT AVENUE	WEST	NO RESTRICTIONS	YES	78.2	15		6	8	4	9

PARKING BEATS

LOCATION: READING

Zone	Street	Side of Road	Restriction	Parking Permitted	Length (m)	Total No Bays Theoretical (1 Bay = 5Mtr)	Bays Unavailable	DATE: 11TH NOV 2015		DATE: 16TH DEC 2015	
								TIME: 01:00		TIME: 03:00	
								No Cars	No Spaces Available	No Cars	No Spaces Available
85	NORTHCOURT AVENUE	WEST	DOUBLE YELLOW LINES	NO	10.9	0		0	0	0	0
86	NORTHCOURT AVENUE	WEST	DOUBLE YELLOW LINES	NO	16.5	0		0	0	0	0
87	NORTHCOURT AVENUE	WEST	NO RESTRICTIONS	YES	5.8	1		0	1	0	1
88	NORTHCOURT AVENUE	WEST	DROP KERB	NO	3.9	0		0	0	0	0
89	NORTHCOURT AVENUE	WEST	NO RESTRICTIONS	YES	5	1		0	1	1	0
90	NORTHCOURT AVENUE	WEST	DROP KERB	NO	6.2	0		0	0	0	0
91	NORTHCOURT AVENUE	WEST	NO RESTRICTIONS	YES	21.4	4		1	2	0	4
92	NORTHCOURT AVENUE	WEST	DROP KERB	NO	4.3	0		0	0	0	0
93	NORTHCOURT AVENUE	WEST	NO RESTRICTIONS	YES	16.7	3		1	1	0	3
94	NORTHCOURT AVENUE	WEST	DROP KERB	NO	26.8	0		0	0	0	0
95	NORTHCOURT AVENUE	WEST	NO RESTRICTIONS	YES	10	2		0	2	0	2
96	NORTHCOURT AVENUE	WEST	DROP KERB	NO	3.9	0		0	0	0	0
97	NORTHCOURT AVENUE	WEST	NO RESTRICTIONS	YES	3.9	0		0	0	0	0
98	NORTHCOURT AVENUE	WEST	DROP KERB	NO	5.3	0		0	0	0	0
						43		9	31	5	36
99	WELLINGTON AVENUE	SOUTH	DOUBLE YELLOW LINES	NO	10.9	0		0	0	0	0
100	WELLINGTON AVENUE	SOUTH	DROP KERB	NO	4	0		0	0	0	0
101	WELLINGTON AVENUE	SOUTH	NO RESTRICTIONS	YES	15.5	3		0	3	0	3
102	WELLINGTON AVENUE	SOUTH	DROP KERB	NO	4.4	0		0	0	0	0
103	WELLINGTON AVENUE	SOUTH	NO RESTRICTIONS	YES	24.9	4		1	3	1	3
104	WELLINGTON AVENUE	SOUTH	DROP KERB	NO	3.5	0		0	0	0	0
105	WELLINGTON AVENUE	SOUTH	NO RESTRICTIONS	YES	5.2	1		0	1	0	1
106	WELLINGTON AVENUE	SOUTH	DROP KERB	NO	5.3	0		0	0	0	0
107	WELLINGTON AVENUE	SOUTH	NO RESTRICTIONS	YES	6.5	1		0	1	0	1
108	WELLINGTON AVENUE	SOUTH	DROP KERB	NO	3.1	0		0	0	0	0
109	WELLINGTON AVENUE	SOUTH	NO RESTRICTIONS	YES	5.7	1		0	1	0	1
110	WELLINGTON AVENUE	SOUTH	DROP KERB	NO	4.8	0		0	0	0	0
111	WELLINGTON AVENUE	SOUTH	NO RESTRICTIONS	YES	5.4	1		1	0	1	0
112	WELLINGTON AVENUE	SOUTH	DROP KERB	NO	4	0		0	0	0	0
113	WELLINGTON AVENUE	SOUTH	NO RESTRICTIONS	YES	6.3	1		0	1	0	1
114	WELLINGTON AVENUE	SOUTH	DROP KERB	NO	3.5	0		0	0	0	0
115	WELLINGTON AVENUE	SOUTH	NO RESTRICTIONS	YES	4.9	0		0	0	0	0
116	WELLINGTON AVENUE	SOUTH	DROP KERB	NO	4.3	0		0	0	0	0
117	WELLINGTON AVENUE	SOUTH	NO RESTRICTIONS	YES	5.3	0	1 - ON JUNCTION	0	0	0	0
						12		2	10	2	10

NOTES:

THE SINGLE YELLOW LINES HAVE NO PARKING BETWEEN MONDAY TO SATURDAY 8AM TO 6.30PM

THE 2 HOUR RESTRICTION BAYS ARE MONDAY TO SATURDAY 8AM TO 6:30PM. NO RETURN WITH IN 2 HOURS.

1609 35 PARKING BEATS

LOCATION: READING

Zone	Street	Side of Road	Restriction	Parking Permitted	Length (m)	Total No Bays Theoretical (1 Bay = 5Mtr)	Bays Unavailable	DATE: 27TH SEPT 2016		DATE: 29TH SEPT 2016	
								TIME: 02:00		TIME: 02:30	
								No Cars	No Spaces Available	No Cars	No Spaces Available
1	WELLINGTON AVENUE	NORTH	DOUBLE YELLOW LINES	NO	20.7	0		0	0	0	0
2	WELLINGTON AVENUE	NORTH	SINGLE YELLOW LINE	YES	30	6		0	6	0	6
3	WELLINGTON AVENUE	NORTH	SINGLE YELLOW LINE / DROP KERB	NO	6.7	0		0	0	0	0
4	WELLINGTON AVENUE	NORTH	SINGLE YELLOW LINE	YES	5.6	1		0	1	0	1
5	WELLINGTON AVENUE	NORTH	SINGLE YELLOW LINE / DROP KERB	NO	5.5	0		0	0	0	0
6	WELLINGTON AVENUE	NORTH	SINGLE YELLOW LINE	YES	38.5	7		0	7	0	7
7	WELLINGTON AVENUE	NORTH	SINGLE YELLOW LINE / DROP KERB	NO	5	0		0	0	0	0
8	WELLINGTON AVENUE	NORTH	SINGLE YELLOW LINE	YES	3.6	0		0	0	0	0
9	WELLINGTON AVENUE	NORTH	DOUBLE YELLOW LINES	NO	11.4	0		0	0	0	0
10	NORTHCOURT AVENUE	EAST	DOUBLE YELLOW LINES	NO	10.6	0		0	0	0	0
11	NORTHCOURT AVENUE	EAST	NO RESTRICTIONS	YES	14.9	2		0	2	0	2
12	NORTHCOURT AVENUE	EAST	DROP KERB	NO	5.1	0		0	0	0	0
13	NORTHCOURT AVENUE	EAST	NO RESTRICTIONS	YES	10.9	2		0	2	0	2
14	NORTHCOURT AVENUE	EAST	DROP KERB	NO	3.8	0		0	0	0	0
15	NORTHCOURT AVENUE	EAST	NO RESTRICTIONS	YES	8.6	1		1	0	1	0
16	NORTHCOURT AVENUE	EAST	DROP KERB	NO	3.8	0		0	0	0	0
17	NORTHCOURT AVENUE	EAST	NO RESTRICTIONS	YES	5.2	1		0	1	0	1
18	NORTHCOURT AVENUE	EAST	DROP KERB	NO	7.8	0		0	0	0	0
19	NORTHCOURT AVENUE	EAST	NO RESTRICTIONS	YES	18.5	3		1	2	2	1
20	NORTHCOURT AVENUE	EAST	DROP KERB	NO	6.7	0		0	0	0	0
21	NORTHCOURT AVENUE	EAST	NO RESTRICTIONS	YES	13	2		1	1	0	2
22	NORTHCOURT AVENUE	EAST	DROP KERB	NO	8.8	0		0	0	0	0
23	NORTHCOURT AVENUE	EAST	NO RESTRICTIONS	YES	14	2		0	2	0	2
24	NORTHCOURT AVENUE	EAST	DROP KERB	NO	5.3	0		0	0	0	0
25	NORTHCOURT AVENUE	EAST	NO RESTRICTIONS	YES	8.1	1		0	1	1	0
26	NORTHCOURT AVENUE	EAST	DROP KERB	NO	5.4	0		0	0	0	0
27	NORTHCOURT AVENUE	EAST	NO RESTRICTIONS	YES	5.5	1		0	1	0	1
28	NORTHCOURT AVENUE	EAST	DROP KERB	NO	4.6	0		0	0	0	0
29	NORTHCOURT AVENUE	EAST	NO RESTRICTIONS	YES	6.4	1		0	1	0	1
30	NORTHCOURT AVENUE	EAST	SINGLE YELLOW LINE / DROP KERB	NO	6.5	0		0	0	0	0

1609 35 PARKING BEATS

LOCATION: READING

Zone	Street	Side of Road	Restriction	Parking Permitted	Length (m)	Total No Bays Theoretical (1 Bay = 5Mtr)	Bays Unavailable	DATE: 27TH SEPT 2016		DATE: 29TH SEPT 2016	
								TIME: 02:00		TIME: 02:30	
								No Cars	No Spaces Available	No Cars	No Spaces Available
31	NORTHCOURT AVENUE	EAST	SINGLE YELLOW LINE	YES	5.4	1		0	1	0	1
32	NORTHCOURT AVENUE	EAST	SINGLE YELLOW LINE / DROP KERB	NO	4.5	0		0	0	0	0
33	NORTHCOURT AVENUE	EAST	SINGLE YELLOW LINE	YES	6.6	1		0	1	0	1
34	NORTHCOURT AVENUE	EAST	SINGLE YELLOW LINE / DROP KERB	NO	4.5	0		0	0	0	0
35	NORTHCOURT AVENUE	EAST	SINGLE YELLOW LINE	YES	7	1		0	1	0	1
36	NORTHCOURT AVENUE	EAST	SINGLE YELLOW LINE / DROP KERB	NO	3.8	0		0	0	0	0
37	NORTHCOURT AVENUE	EAST	SINGLE YELLOW LINE	YES	7	1		0	1	0	1
38	NORTHCOURT AVENUE	EAST	SINGLE YELLOW LINE / DROP KERB	NO	4.2	0		0	0	0	0
39	NORTHCOURT AVENUE	EAST	SINGLE YELLOW LINE	YES	6.2	1		0	1	0	1
40	NORTHCOURT AVENUE	EAST	SINGLE YELLOW LINE / DROP KERB	NO	4.7	0		0	0	0	0
41	NORTHCOURT AVENUE	EAST	SINGLE YELLOW LINE	YES	6.5	1		0	1	0	1
42	NORTHCOURT AVENUE	EAST	SINGLE YELLOW LINE / DROP KERB	NO	5.3	0		0	0	0	0
43	NORTHCOURT AVENUE	EAST	SINGLE YELLOW LINE	YES	6.4	1		0	1	0	1
44	NORTHCOURT AVENUE	EAST	SINGLE YELLOW LINE / DROP KERB	NO	4.3	0		0	0	0	0
45	NORTHCOURT AVENUE	EAST	SINGLE YELLOW LINE	YES	2.1	0		0	0	0	0
46	NORTHCOURT AVENUE	EAST	SINGLE YELLOW LINE / DROP KERB	NO	3.6	0		0	0	0	0
47	NORTHCOURT AVENUE	EAST	SINGLE YELLOW LINE	YES	11.7	2		0	2	0	2
48	NORTHCOURT AVENUE	EAST	SINGLE YELLOW LINE / DROP KERB	NO	3.7	0		0	0	0	0
49	NORTHCOURT AVENUE	EAST	SINGLE YELLOW LINE	YES	8.1	1		0	1	0	1
50	NORTHCOURT AVENUE	EAST	SINGLE YELLOW LINE / DROP KERB	NO	3.7	0		0	0	0	0
51	NORTHCOURT AVENUE	EAST	SINGLE YELLOW LINE	YES	2.1	0		0	0	0	0
52	NORTHCOURT AVENUE	EAST	SINGLE YELLOW LINE / DROP KERB	NO	4	0		0	0	0	0
53	NORTHCOURT AVENUE	EAST	SINGLE YELLOW LINE	YES	8.8	1		0	1	0	1
54	NORTHCOURT AVENUE	EAST	DROP KERB	NO	7.7	0		0	0	0	0
55	NORTHCOURT AVENUE	EAST	2 HOUR RESTRICTION	YES	20.2	4		0	4	0	4
56	NORTHCOURT AVENUE	EAST	DOUBLE YELLOW LINES	NO	54.9	0		0	0	0	0
57	NORTHCOURT AVENUE	EAST	DOUBLE YELLOW LINES	NO	34.8	0		0	0	0	0
58	NORTHCOURT AVENUE	EAST	2 HOUR RESTRICTION - DROP KERB	NO	4.8	0		0	0	0	0
59	NORTHCOURT AVENUE	EAST	2 HOUR RESTRICTION	YES	5.6	1		0	1	0	1
60	NORTHCOURT AVENUE	EAST	2 HOUR RESTRICTION - DROP KERB	NO	4.5	0		0	0	0	0

1609 35 PARKING BEATS

LOCATION: READING

Zone	Street	Side of Road	Restriction	Parking Permitted	Length (m)	Total No Bays Theoretical (1 Bay = 5Mtr)	Bays Unavailable	DATE: 27TH SEPT 2016		DATE: 29TH SEPT 2016	
								TIME: 02:00		TIME: 02:30	
								No Cars	No Spaces Available	No Cars	No Spaces Available
61	NORTHCOURT AVENUE	EAST	2 HOUR RESTRICTION	YES	9.7	1		0	1	0	1
62	NORTHCOURT AVENUE	EAST	2 HOUR RESTRICTION - DROP KERB	NO	14.1	0		0	0	0	0
63	NORTHCOURT AVENUE	EAST	2 HOUR RESTRICTION	YES	33	6		0	6	0	6
64	NORTHCOURT AVENUE	EAST	DOUBLE YELLOW LINES	NO	19.5	0		0	0	0	0
65	NORTHCOURT AVENUE	WEST	DOUBLE YELLOW LINES	NO	21.1	0		0	0	0	0
66	NORTHCOURT AVENUE	WEST	SINGLE YELLOW LINE	YES	5.3	1		0	1	0	1
67	NORTHCOURT AVENUE	WEST	SINGLE YELLOW LINE / DROP KERB	NO	4.9	0		0	0	0	0
68	NORTHCOURT AVENUE	WEST	SINGLE YELLOW LINE	YES	19.2	3		0	3	0	3
69	NORTHCOURT AVENUE	WEST	SINGLE YELLOW LINE / DROP KERB	NO	4.7	0		0	0	0	0
70	NORTHCOURT AVENUE	WEST	SINGLE YELLOW LINE	YES	6.1	1		0	1	0	1
71	NORTHCOURT AVENUE	WEST	SINGLE YELLOW LINE / DROP KERB	NO	10.4	0		0	0	0	0
72	NORTHCOURT AVENUE	WEST	2 HOUR RESTRICTION	YES	10.2	2		0	2	0	2
73	NORTHCOURT AVENUE	WEST	2 HOUR RESTRICTION - DROP KERB	NO	5.3	0		0	0	0	0
74	NORTHCOURT AVENUE	WEST	2 HOUR RESTRICTION	YES	8.6	1		0	1	0	1
75	NORTHCOURT AVENUE	WEST	2 HOUR RESTRICTION - DROP KERB	NO	10.4	0		0	0	0	0
76	NORTHCOURT AVENUE	WEST	2 HOUR RESTRICTION	YES	13.4	2		1	1	2	0
77	NORTHCOURT AVENUE	WEST	DOUBLE YELLOW LINES	NO	13.3	0		0	0	0	0
78	NORTHCOURT AVENUE	WEST	DOUBLE YELLOW LINES	NO	98.2	0		0	0	0	0
79	NORTHCOURT AVENUE	WEST	2 HOUR RESTRICTION	YES	15	3		0	3	0	3
80	NORTHCOURT AVENUE	WEST	2 HOUR RESTRICTION - DROP KERB	NO	6.5	0		0	0	0	0
81	NORTHCOURT AVENUE	WEST	2 HOUR RESTRICTION	YES	22.1	4		0	4	0	4
82	NORTHCOURT AVENUE	WEST	DOUBLE YELLOW LINES	NO	15.4	0		0	0	0	0
83	NORTHCOURT AVENUE	WEST	NO RESTRICTIONS	YES	78.2	15		2	13	4	10
84	NORTHCOURT AVENUE	WEST	DOUBLE YELLOW LINES	NO	10.9	0		0	0	0	0
85	NORTHCOURT AVENUE	WEST	DOUBLE YELLOW LINES	NO	16.5	0		0	0	0	0
86	NORTHCOURT AVENUE	WEST	NO RESTRICTIONS	YES	5.8	1		0	1	0	1
87	NORTHCOURT AVENUE	WEST	DROP KERB	NO	3.9	0		0	0	0	0
88	NORTHCOURT AVENUE	WEST	NO RESTRICTIONS	YES	5	1		0	1	1	0
89	NORTHCOURT AVENUE	WEST	DROP KERB	NO	6.2	0		0	0	0	0
90	NORTHCOURT AVENUE	WEST	NO RESTRICTIONS	YES	21.4	4		3	1	1	3

1609 35 PARKING BEATS

LOCATION: READING


Zone	Street	Side of Road	Restriction	Parking Permitted	Length (m)	Total No Bays Theoretical (1 Bay = 5Mtr)	Bays Unavailable	DATE: 27TH SEPT 2016		DATE: 29TH SEPT 2016	
								TIME: 02:00		TIME: 02:30	
								No Cars	No Spaces Available	No Cars	No Spaces Available
91	NORTHCOURT AVENUE	WEST	DROP KERB	NO	4.3	0		0	0	0	0
92	NORTHCOURT AVENUE	WEST	NO RESTRICTIONS	YES	16.7	3		0	3	0	3
93	NORTHCOURT AVENUE	WEST	DROP KERB	NO	26.8	0		0	0	0	0
94	NORTHCOURT AVENUE	WEST	DOUBLE YELLOW LINES	NO	21.7	0		0	0	0	0
95	WELLINGTON AVENUE	SOUTH	DOUBLE YELLOW LINES	NO	10.9	0		0	0	0	0
96	WELLINGTON AVENUE	SOUTH	DROP KERB	NO	4	0		0	0	0	0
97	WELLINGTON AVENUE	SOUTH	NO RESTRICTIONS	YES	15.5	3		1	2	1	2
98	WELLINGTON AVENUE	SOUTH	DROP KERB	NO	4.4	0		0	0	0	0
99	WELLINGTON AVENUE	SOUTH	NO RESTRICTIONS	YES	24.9	4		1	3	0	4
100	WELLINGTON AVENUE	SOUTH	DROP KERB	NO	3.5	0		0	0	0	0
101	WELLINGTON AVENUE	SOUTH	NO RESTRICTIONS	YES	5.2	1		0	1	1	0
102	WELLINGTON AVENUE	SOUTH	DROP KERB	NO	5.3	0		0	0	0	0
103	WELLINGTON AVENUE	SOUTH	NO RESTRICTIONS	YES	6.5	1		0	1	0	1
104	WELLINGTON AVENUE	SOUTH	DROP KERB	NO	3.1	0		0	0	0	0
105	WELLINGTON AVENUE	SOUTH	NO RESTRICTIONS	YES	5.7	1		0	1	0	1
106	WELLINGTON AVENUE	SOUTH	DROP KERB	NO	4.8	0		0	0	0	0
107	WELLINGTON AVENUE	SOUTH	DOUBLE YELLOW LINES	NO	33.6	0		0	0	0	0

NOTES:

THE SINGLE YELLOW LINES HAVE NO PARKING BETWEEN MONDAY TO SATURDAY 8AM TO 6.30PM

THE 2 HOUR RESTRICTION BAYS ARE MONDAY TO SATURDAY 8AM TO 6:30PM. NO RETURN WITH IN 2 HOURS.


APPENDIX 11: CONSTRUCTION SITE LAYOUT PLANS

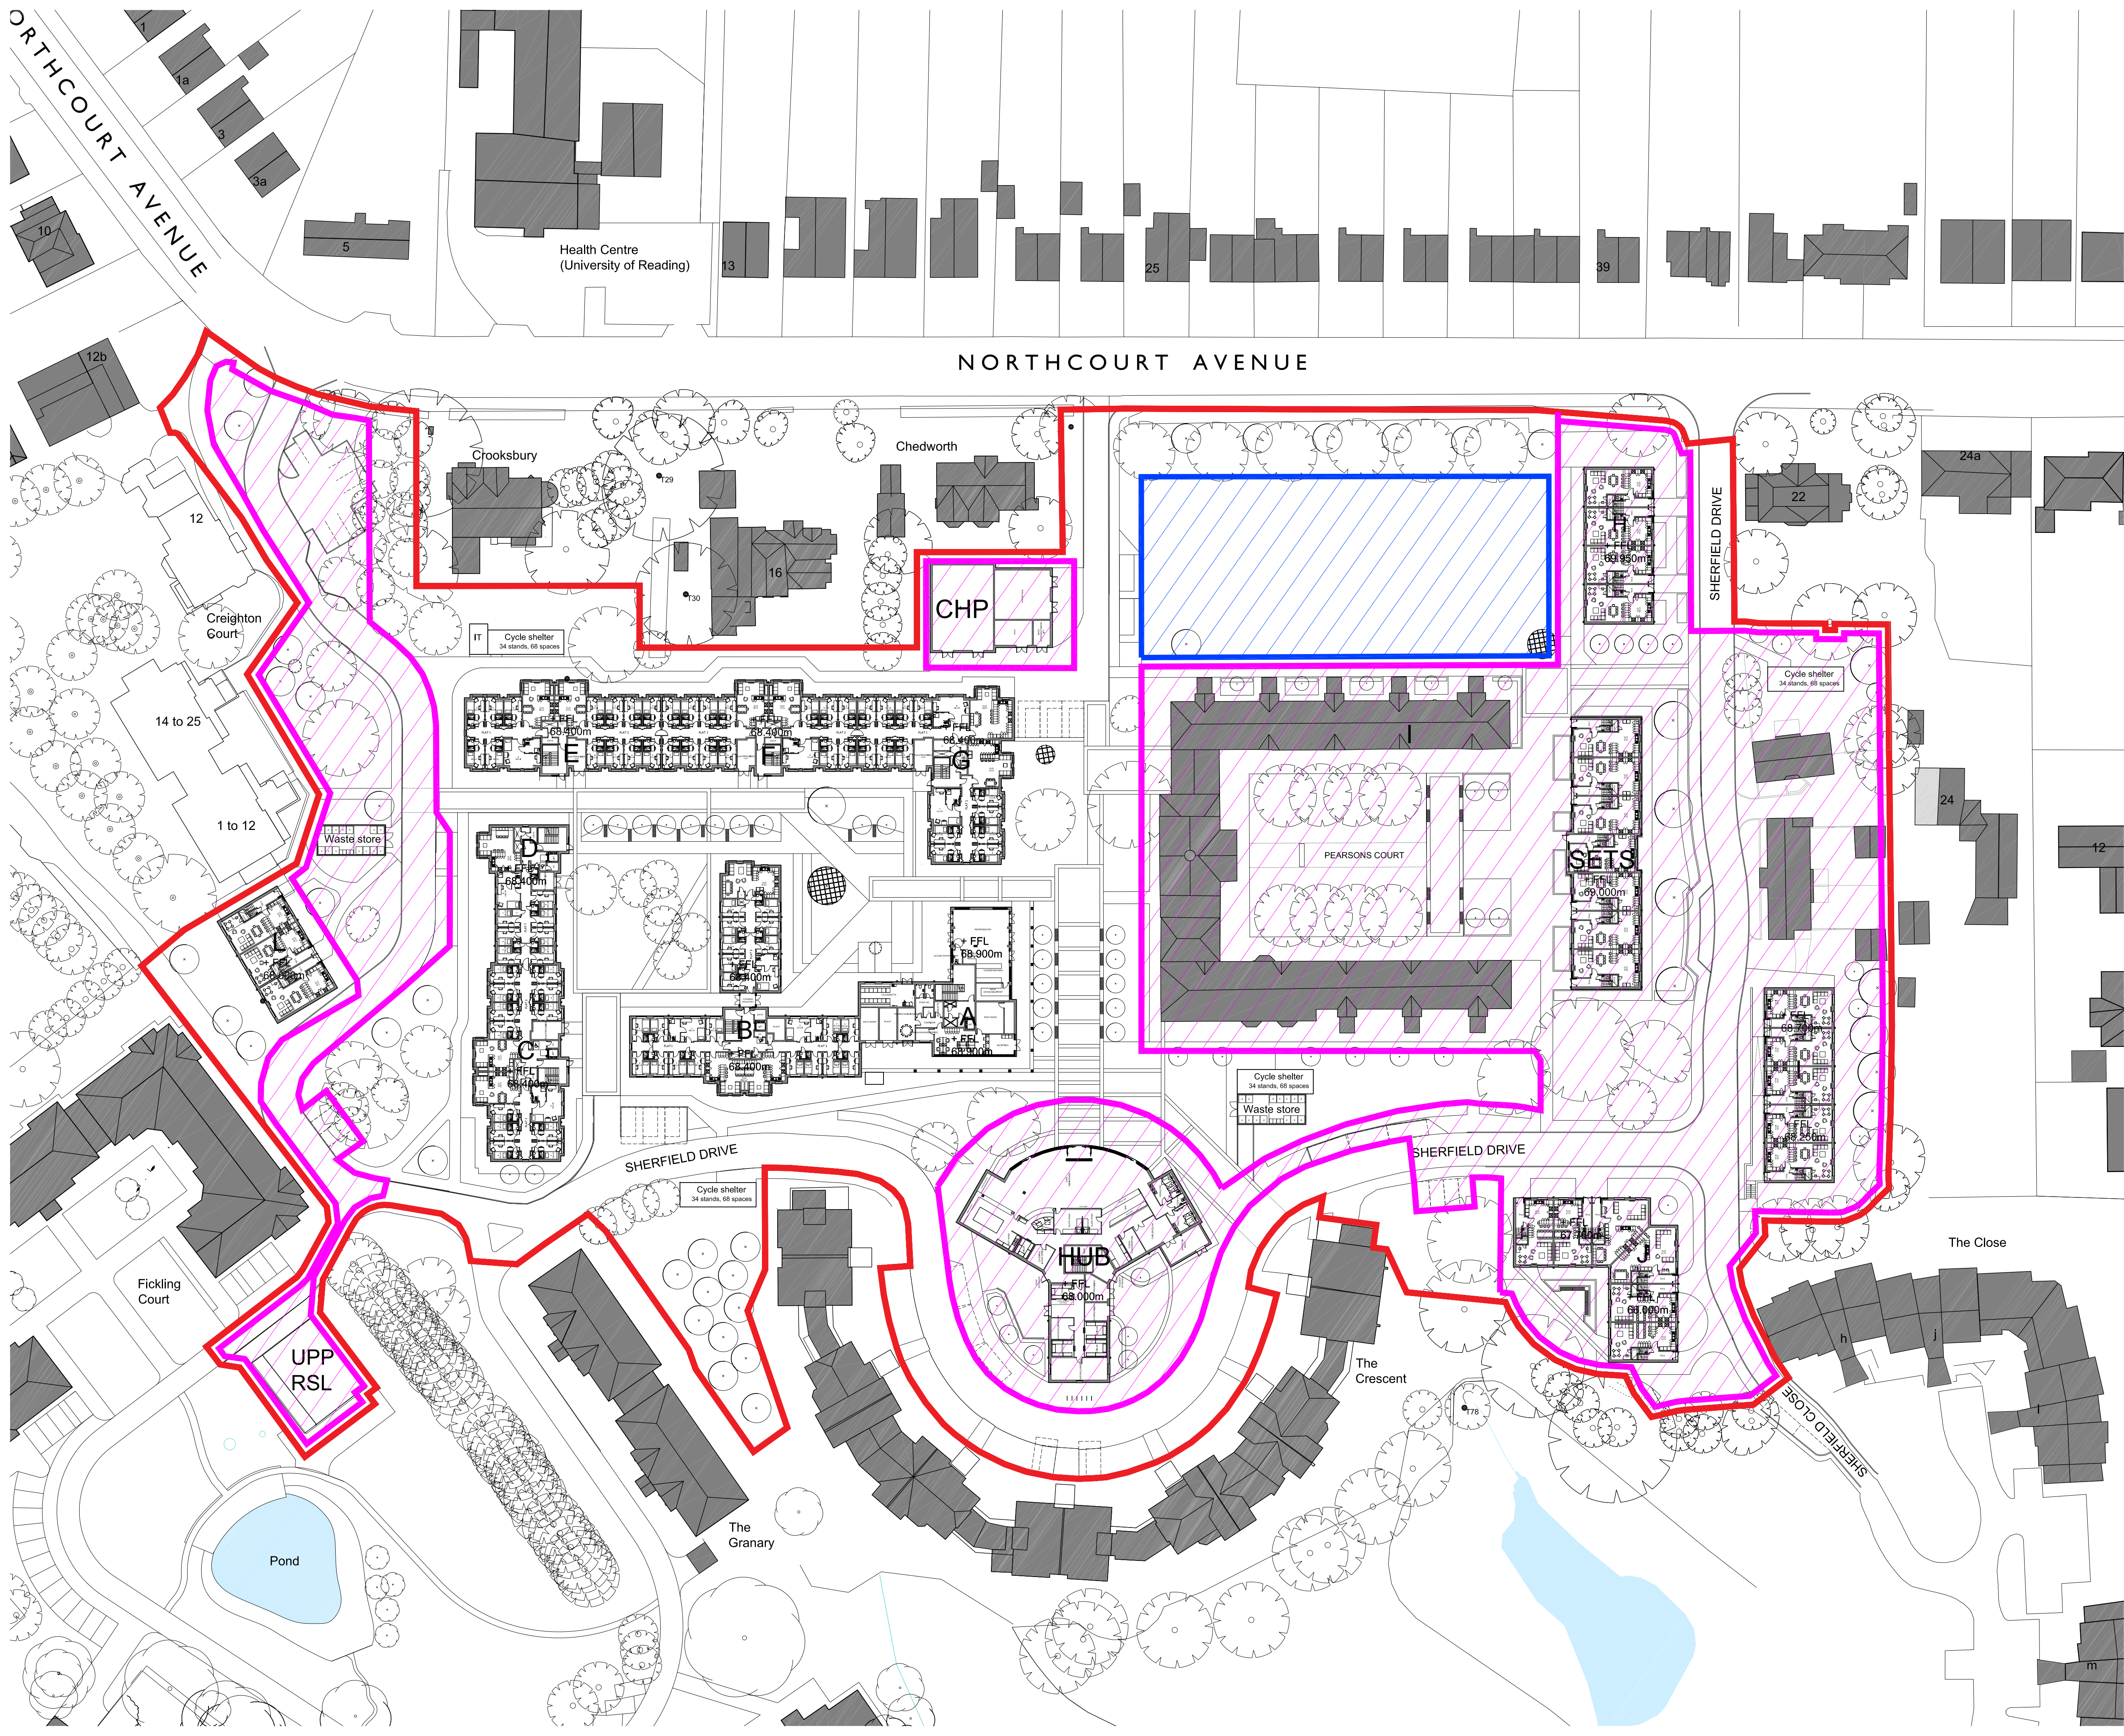

Notes

This drawing is the property of Willmore Res Architects.

All work to be carried out in accordance with current Building Regulations.

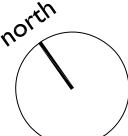

- KEY
- PHASE 1
MAY 2018 - SEPTEMBER 2019
 - PHASE 2
JUNE 2019 - JUNE 2020
 - SITE SET UP AND STORAGE
(INCLUDING CONTRACTOR
PARKING)

Amendment	Drawn	Chkd	Date	Rev
-----------	-------	------	------	-----



267 Horwell Road - Horwells - Bristol - BS8 4SF - Tel: 0117 9450962 - Fax: 0117 9450963
www.willmoreres.com

Drawing Status **PLANNING**

Client
UNIVERSITY PARTNERSHIPS PROGRAMME

Job Title
**ST PATRICKS HALL
UNIVERSITY OF READING**

Drawing Title
**PROPOSED PHASING PLAN
PHASE I**

Scale	Size	Drawn	Checked	Date
1:500	A1	RT	AI	NOV 2017
Dwg No	StP-WIA-00-GF-DR-A-000010			Rev