




ELEVATION A
1 : 100
0m 1m 10m

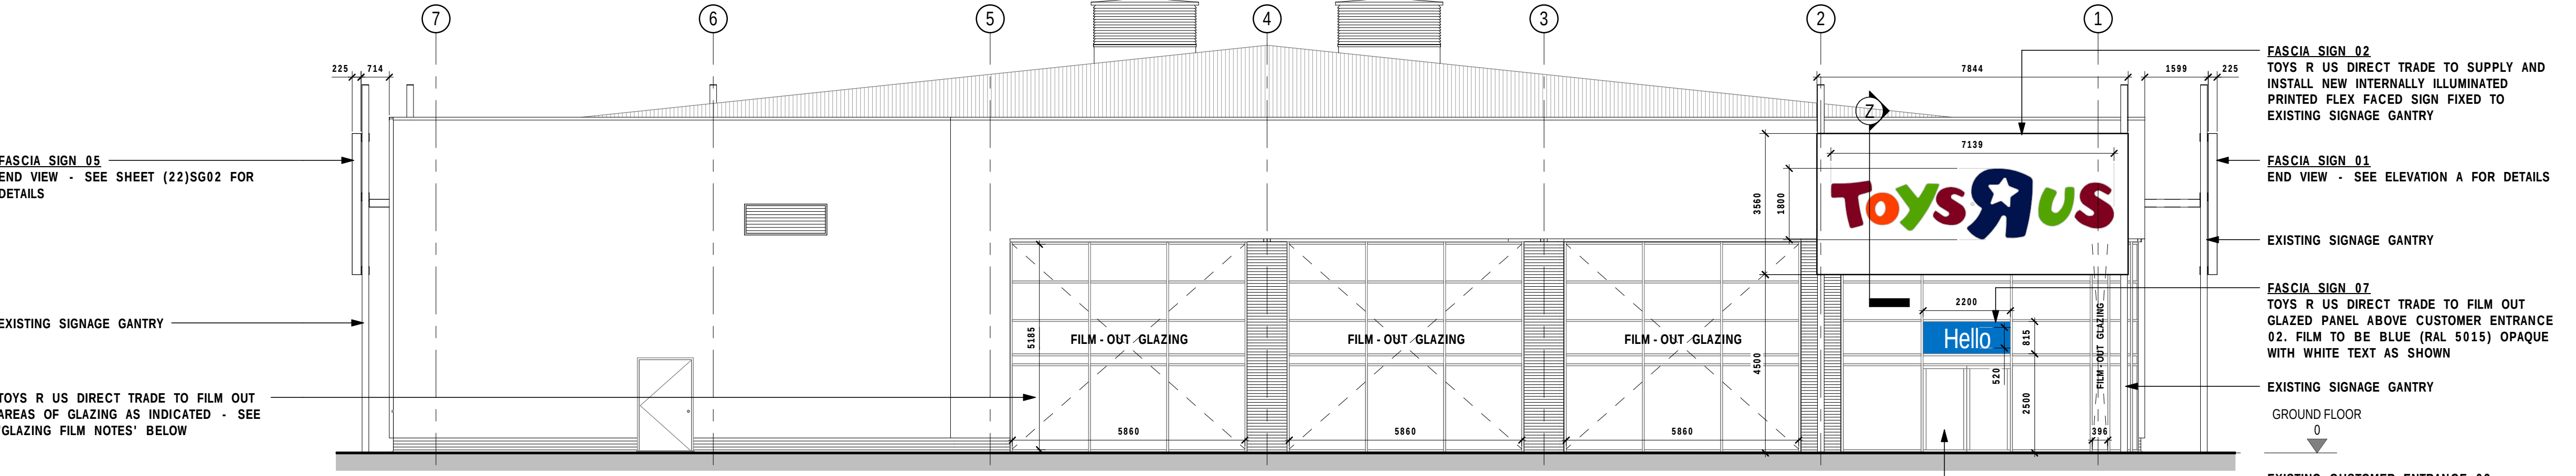

ELEVATION D
1 : 100
0m 1m 10m

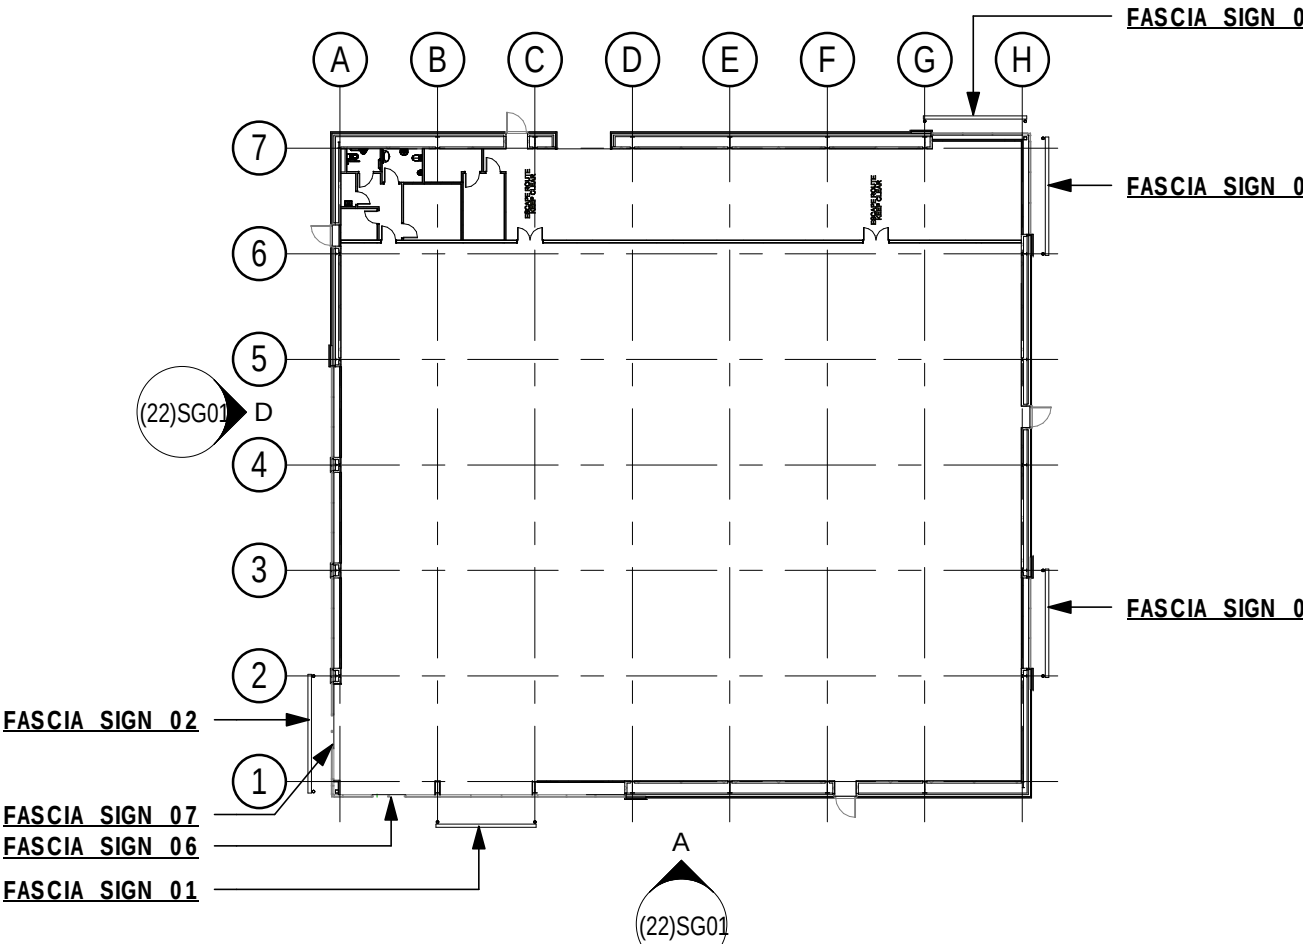

KEY PLAN
1 : 500

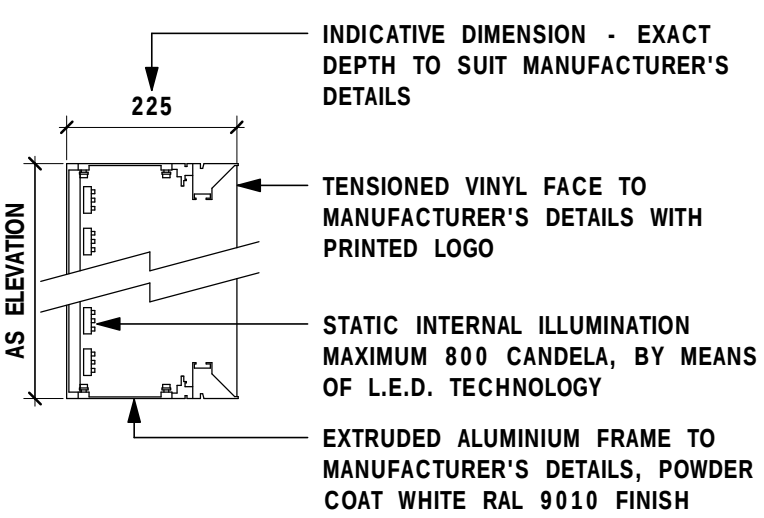

SECTION Z
FLEX FACE SIGNAGE

LETTER	PMS COLOUR
T	178
O	1655
Y	376
S	178
R	288
U	376
S	178
BABIES R US	266

COLOUR KEY

NOTES

ALL EXTERNAL SIGNAGE IS TO BE PROVIDED BY TOYS R US DIRECT TRADE, HOWEVER THE TOYS R US MAIN CONTRACTOR IS TO PROVIDE A POWER CONNECTION CLOSE TO EACH SIGN POSITION. EXACT LOCATIONS TO BE AGREED BETWEEN THE TWO PARTIES

DIMENSIONS OF ALL SIGNAGE ZONES ARE TO BE CONFIRMED ON SITE PRIOR TO MANUFACTURE OF ANY SIGNAGE

GLAZING FILM NOTES

FILMING OUT TO GLAZED PANELS TO BE UNDERTAKEN BY TOYS R US DIRECT TRADE IN TWO STAGES AS FOLLOWS:

STAGE 1: PROVIDE WHITE OPAQUE FILM TO INTERNAL FACE OF GLAZING, PRIOR TO CONSTRUCTION OF SHAFTWALL PARTITIONS BY THE TOYS R US MAIN CONTRACTOR

STAGE 2: DECORATIVE BRANDED / SEASONAL FILM TO BE APPLIED EXTERNALLY. ALL DESIGNS TO BE CONFIRMED BY TOYS R US

C1	04.07.17	CONSTRUCTION ISSUE	AW
T1	17.05.17	TENDER ISSUE	AW
REV.	DATE	DESCRIPTION	BY

TOYS R US READING PROPOSED EXTERNAL SIGNAGE - SHEET 1			
DRAWING NO. 17-1004 - (22)SG01	REVISION C1	BROOKERFLYNN architects	
SCALE As indicated	DATE MAY 2017	PROJECT NO. 17-1004	DRAWN BY/CHECKED AW
STATUS CONSTRUCTION		A1 ORIGINAL	
THIS DRAWING IS COPYRIGHT OF BROOKERFLYNN ARCHITECTS LTD AND MAY NOT BE REPRODUCED IN ANY FORM NOR TRANSFERRED TO OTHER PARTIES BY ELECTRONIC MEANS WITHOUT PRIOR WRITTEN CONSENT. NO DIMENSIONS TO BE SCALED FROM THIS DRAWING.			Tel: 01949 860469 / 0207 0466264 www.brookerflynn.co.uk