


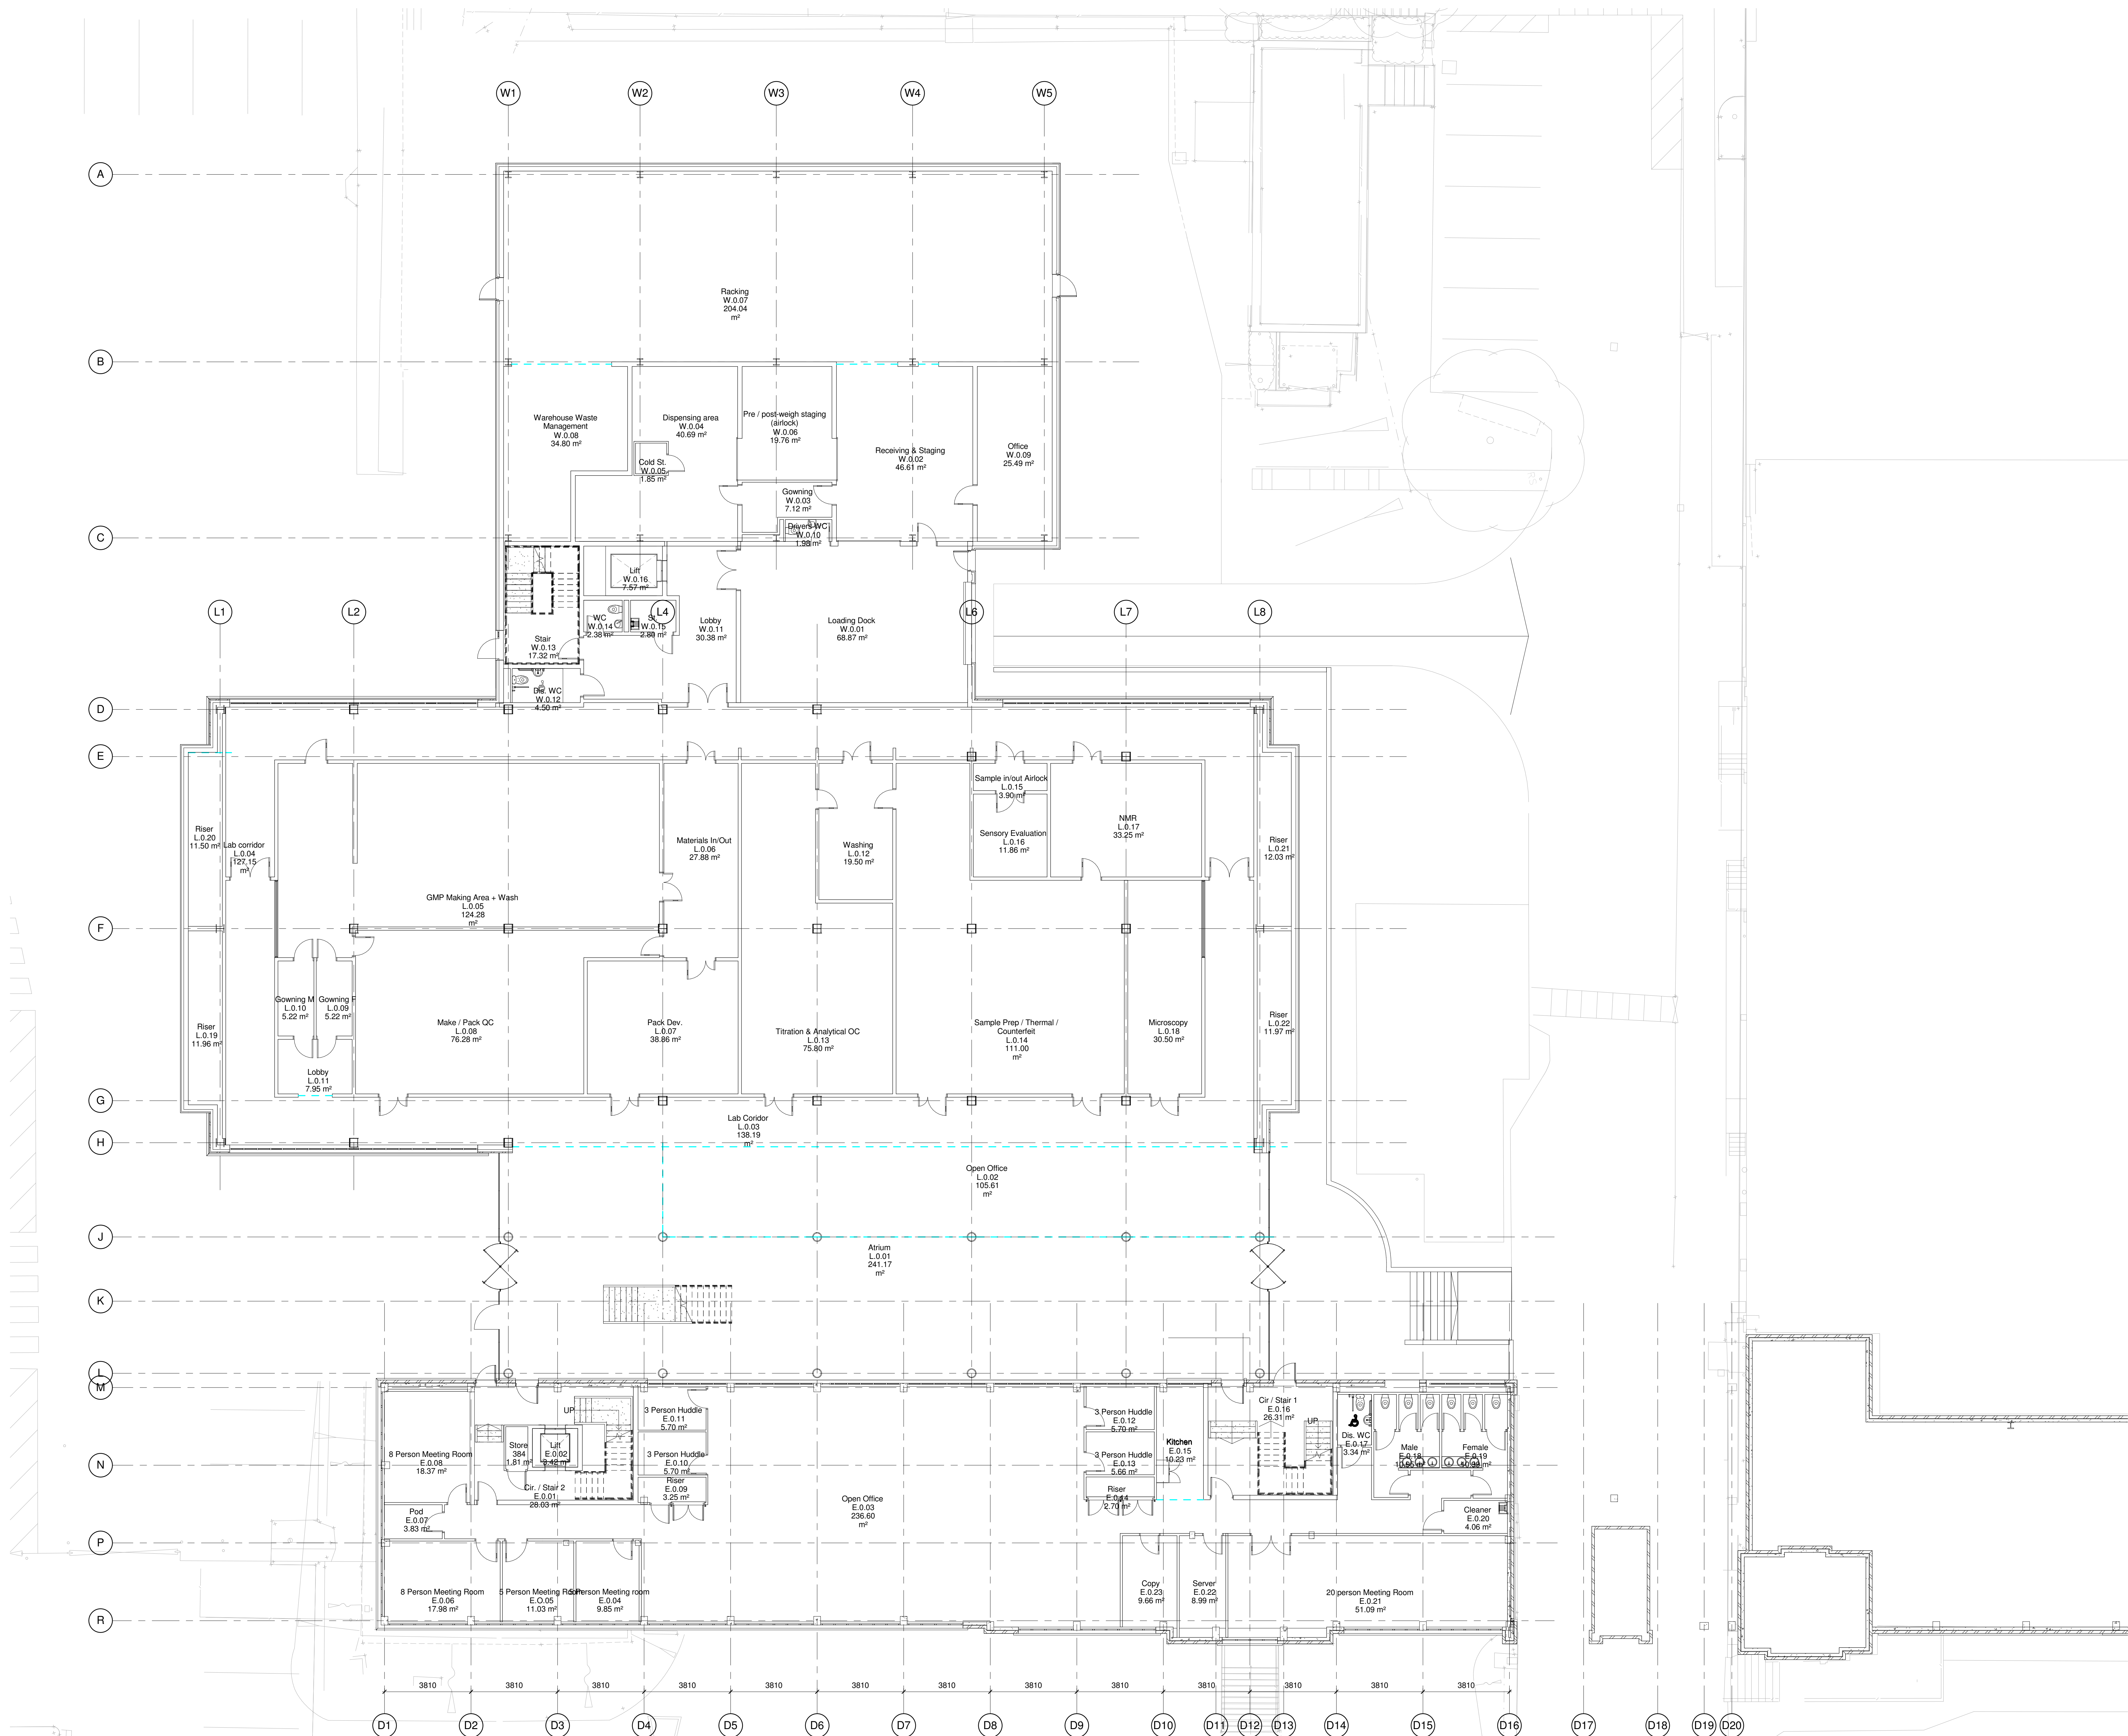

1 Overall Level 00 Plan  
1 : 100

**Notes**  
The Contractor is to check all dimensions and conditions on site before commencing. Do not scale from this drawing.  
This drawing remains the copyright of  
**FAIRHURST DESIGN GROUP**

Scale Bars TO BE USED ONLY AS GUIDANCE

| Scale      | 1:100       | 1:200       | 1:500       | 1:1000       |
|------------|-------------|-------------|-------------|--------------|
| Horizontal | 1mm = 100mm | 1mm = 200mm | 1mm = 500mm | 1mm = 1000mm |
| Vertical   | 1mm = 100mm | 1mm = 200mm | 1mm = 500mm | 1mm = 1000mm |

KEY PLAN

Rev | Description | By | Date  
Project Status  
**STAGE 3**  
Drawing Status

Client / Project  
**P&G**  
**PROJECT LONDON BRIDGE**

Drawing  
**Overall Level 00 Plan**

Date  
05/06/17  
Scale  
1 : 100  
Sheet  
@ A0

Rev | Date | Description | By | Date  
RO | RO | PDC  
Manchester  
Widley Road, E.O.  
+44 (0)161 621 7500  
Southampton  
Waters Park  
+44 (0)23 8051 7500  
www.fairhursts.com

7553-11-100  
7553-DR-XX-00-11-100